




- ⇒ Scaling plans is not recommended.
- ⇒ Existing Dimensions taken without intrusive survey and may therefore vary from those shown.
- ⇒ All dimensions verified on site before commencement.
- ⇒ Existing dimensions will be from finished surface whilst new dimensions before plaster.
- ⇒ Plans and Construction notes to be read in conjunction with Structural engineers calculations.
- ⇒ The information provided is for obtaining of Planning and Building Regulation approval— further details may be needed during construction.
- ⇒ Inspection of material used, build methods and quality is not the responsibility of Malcolm Clark Associates

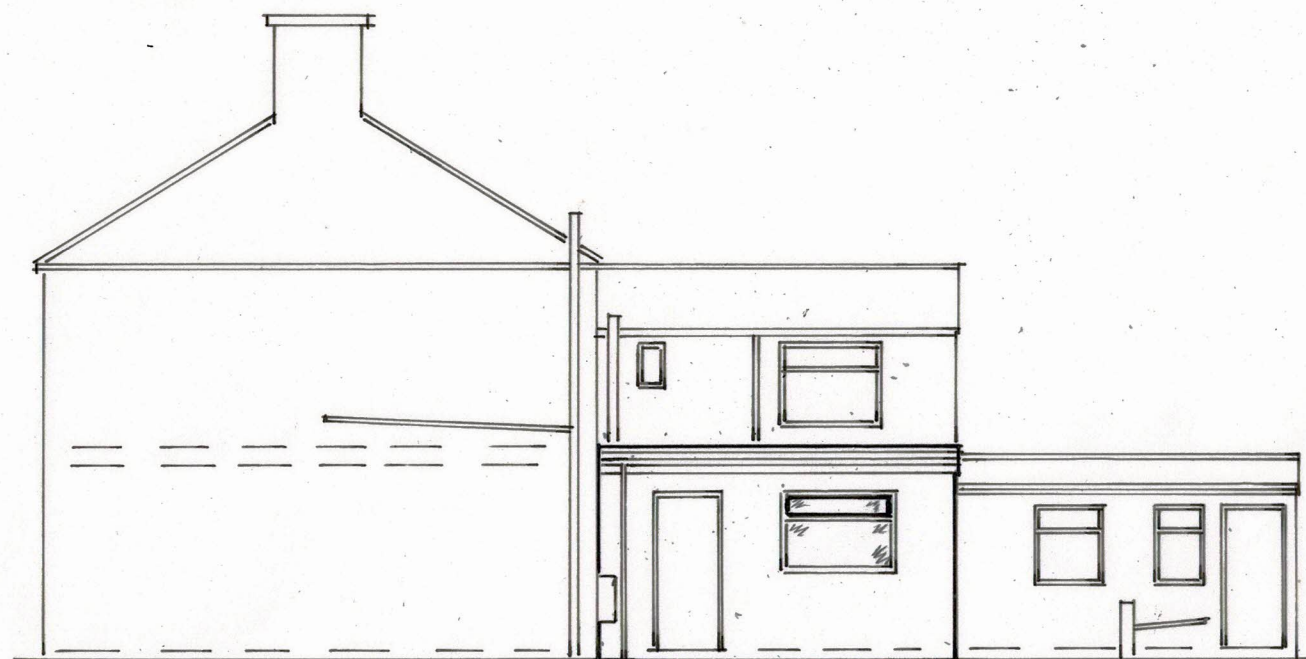


West Side

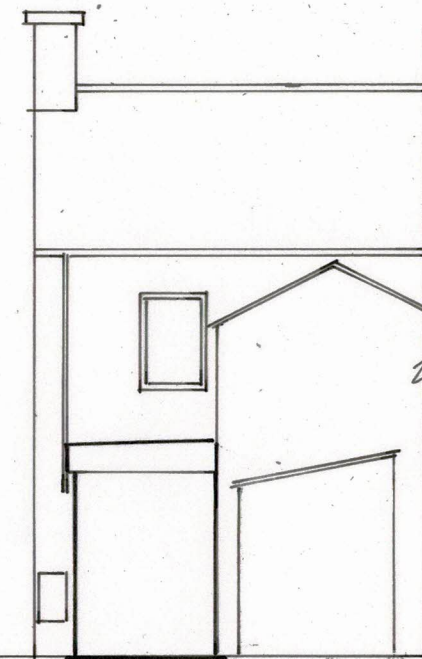


South Rear

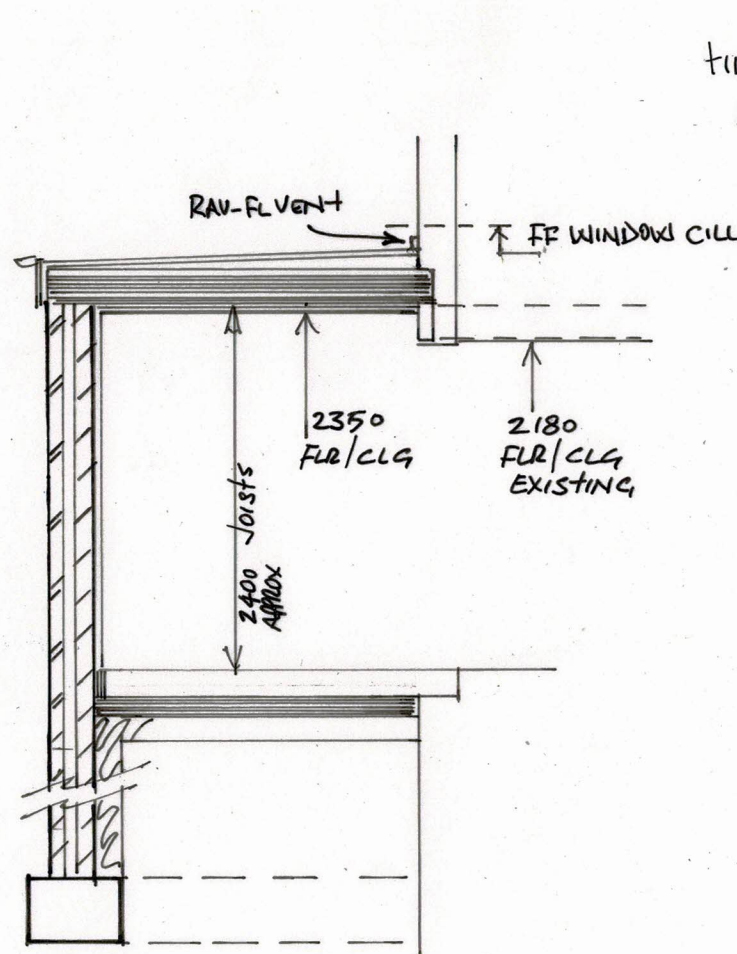

SECTION 1:50

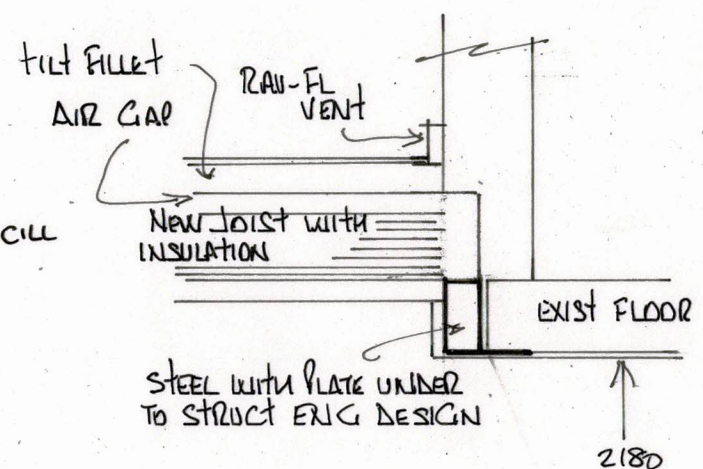

ROOF DETAIL AT JUNCTION EXISTING 1:20

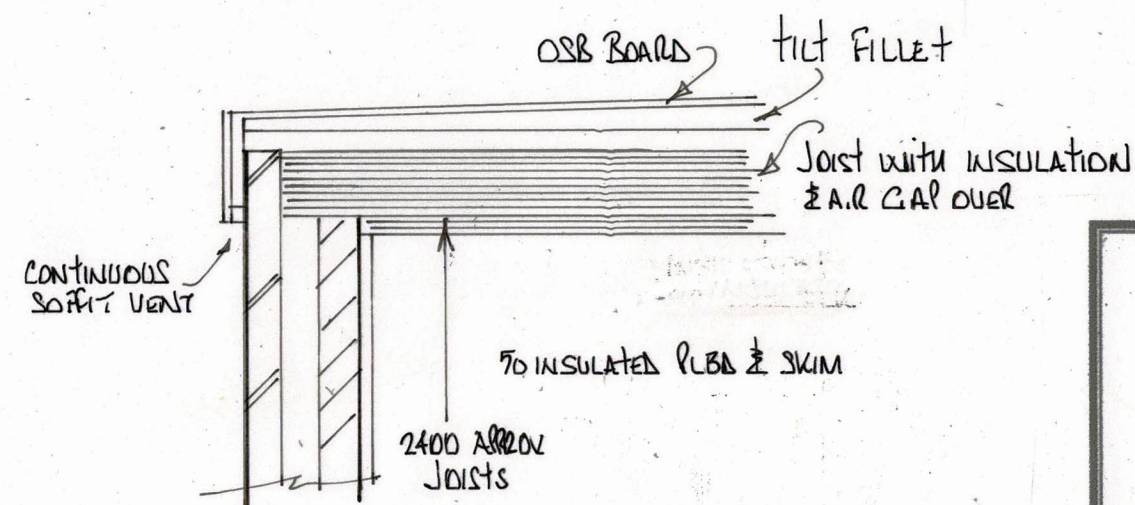

ROOF DETAIL FRONT EDGE 1:20

6, Spring Garden,  
Spalding.  
PE11 2XL

Dwg No: A  
Scale: 1:50  
1:100  
1:20  
PROPOSED  
KITCHEN  
EXTENSION

Malcolm Clark Associates  
+44 (0)1427 667151  
+44 (0)7802 832984

Malcolm Clark Associates is the Trading  
name of Lambirth Clark Ltd. No: 13296697