


- ⇒ Scaling plans is not recommended.
- ⇒ Existing Dimensions taken without intrusive survey and may therefore vary from those shown.
- ⇒ All dimensions verified on site before commencement.
- ⇒ Existing dimensions will be from finished surface whilst new dimensions before plaster.
- ⇒ Plans and Construction notes to be read in conjunction with Structural engineers calculations.
- ⇒ The information provided is for obtaining of Planning and Building Regulation approval— further details may be needed during construction.
- ⇒ Inspection of material used, build methods and quality is not the responsibility of Malcolm Clark Associates

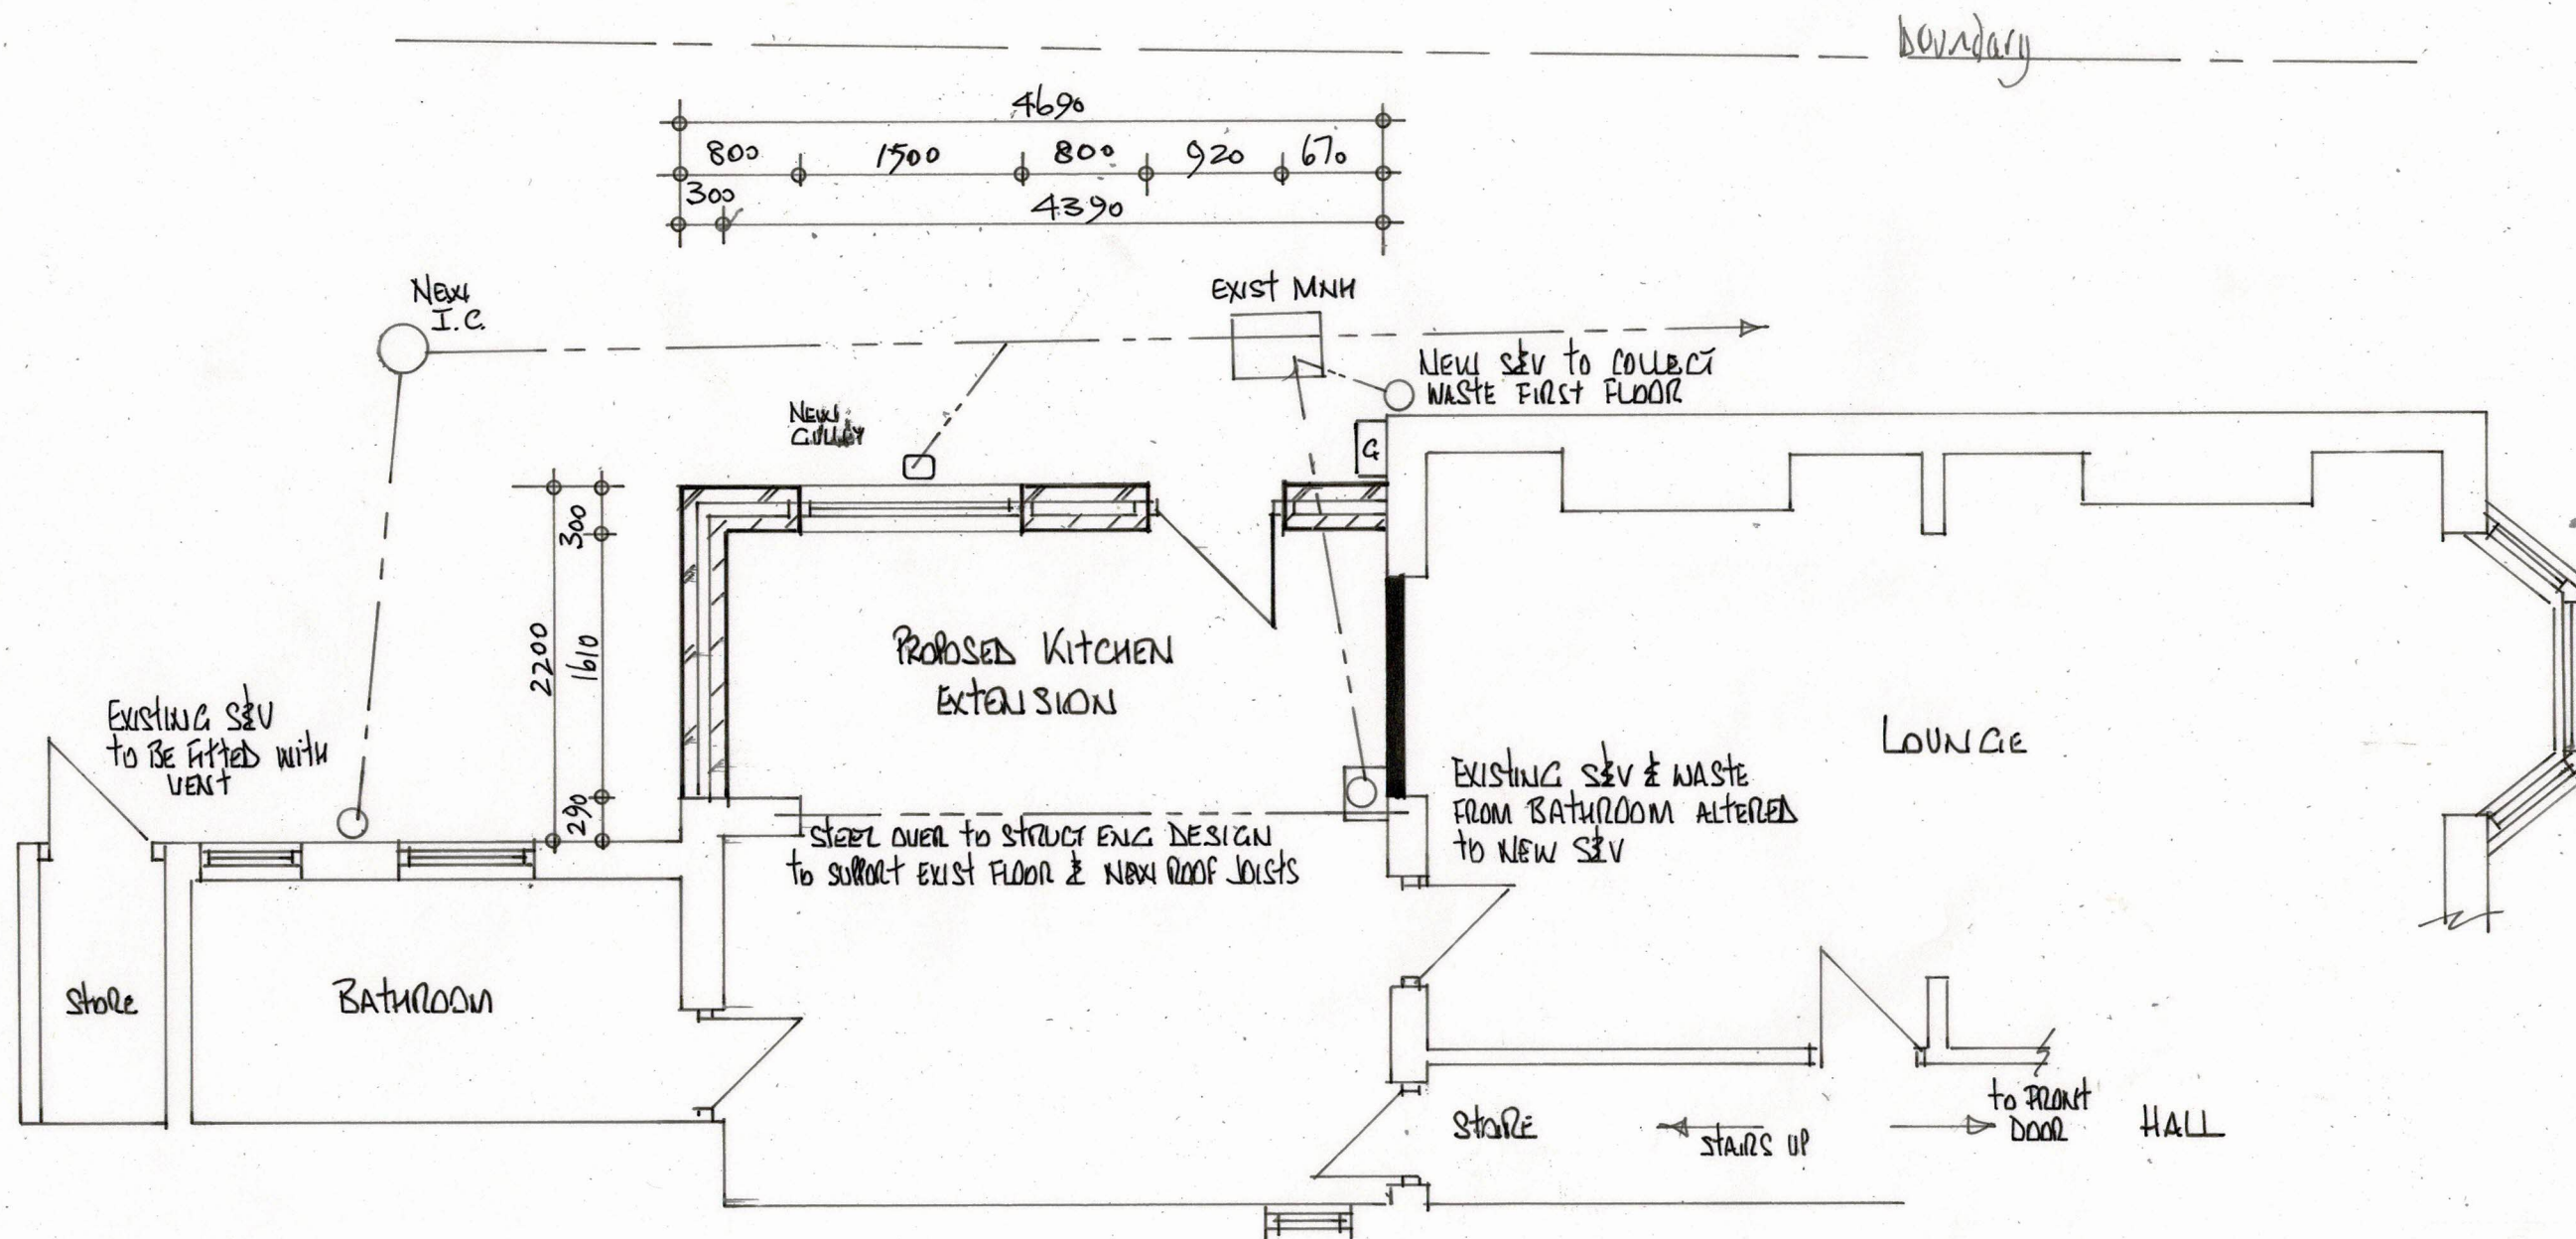

THE DRAIN ROUTES SHOWN ARE ASSUMED AND ARE A COMBINED SYSTEM - FURTHER INVESTIGATION RECOMMENDED AS WORK STARTS

/// Brick
 /// Blockwork
 ■ Studing

6, Spring Garden,
 Spalding.
 PE11 2XL

Dwg No: B PROPOSED
 Scale: 1:50 PLAN

Malcolm Clark Associates
 +44 (0)1427 667151
 +44 (0)7802 832984

Malcolm Clark Associates is the Trading
 name of Lambirth Clark Ltd. No: 13296697