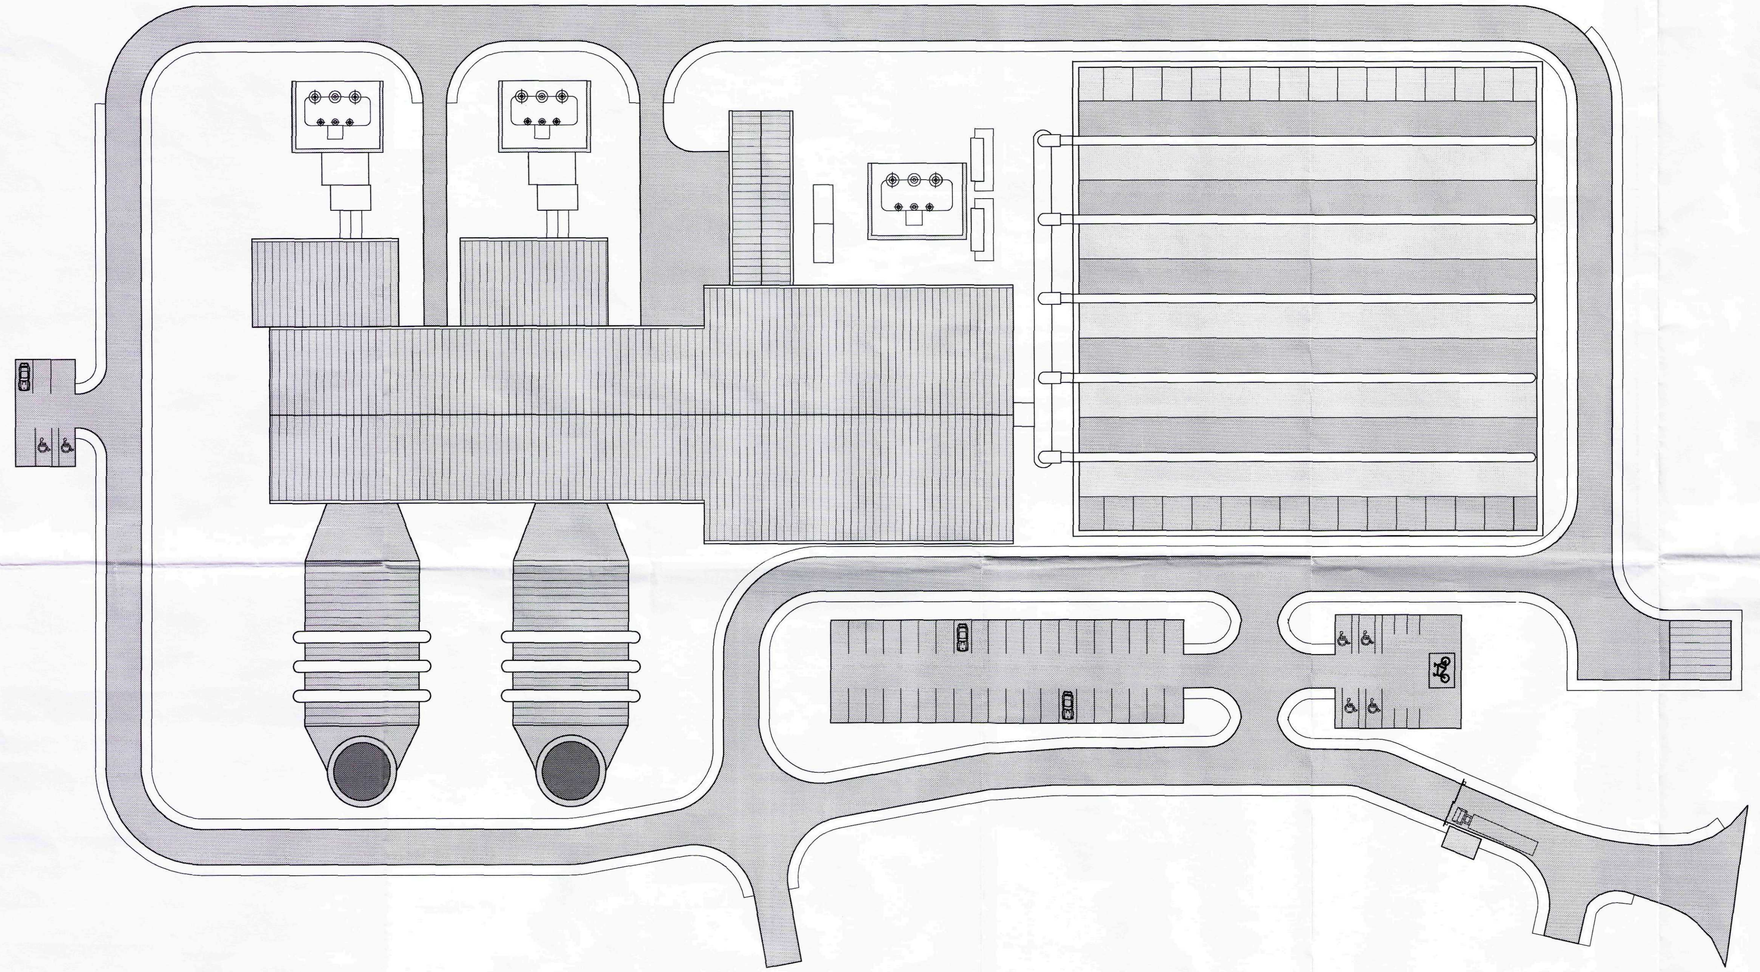


INDICATIVE ONLY
SUBJECT TO FURTHER DESIGN WORK.

00/00/00

THIS DRAWING WAS PRODUCED USING AUTOCAD AND SHOULD ON NO ACCOUNT BE AMENDED BY HAND

REV	DATE		BY	CHKD	APPD
A	30.03.09	ORIGINAL ISSUE	DD	MLC	KB

NOTES

SPDC
Planning & Development
0 6 APR 2009
Ref: 0241/09

0 10m 20m 30m
BAR SCALE 1:500

DETERMINED PLAN

- CLIENT
INTERGEN

- PROJECT
SPALDING ENERGY PROJECT

- TITLE
POWER STATION LAYOUT

- DATE 30.03.09
- SCALE 1:500 @ A1
- CAD REF


DRAWN BY MLC
PRODUCED BY DD
CHECKED MLC
APPROVED KB

PARSONS BRINCKERHOFF
100 YEARS


Parsons Brinckerhoff Ltd
Amber Court, William Armstrong Drive, Newcastle upon Tyne, NE4 7YQ
Tel: 44-(0191) 2261234 Fax: 44-(0191) 2262345

- DRAWING NUMBER
63114-PBP-111 | A


© Copyright Parsons Brinckerhoff

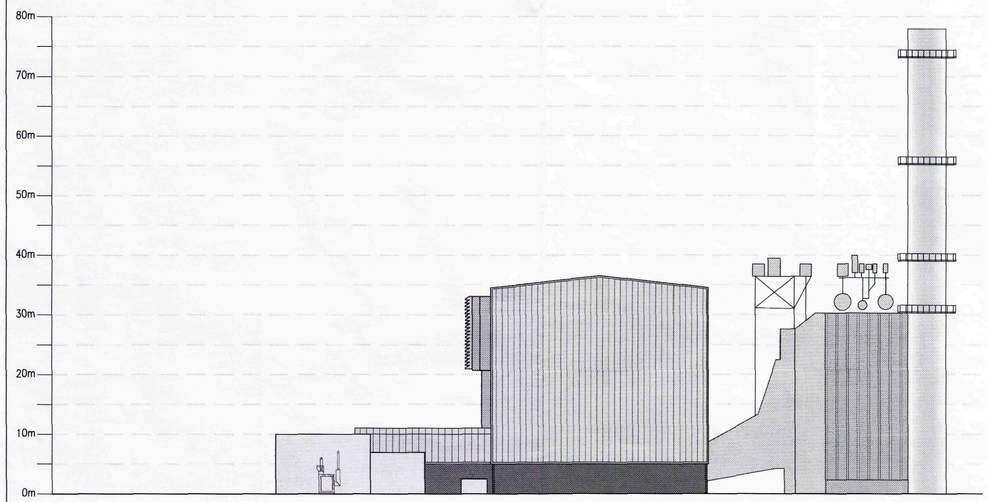


ELEVATION LOOKING EAST

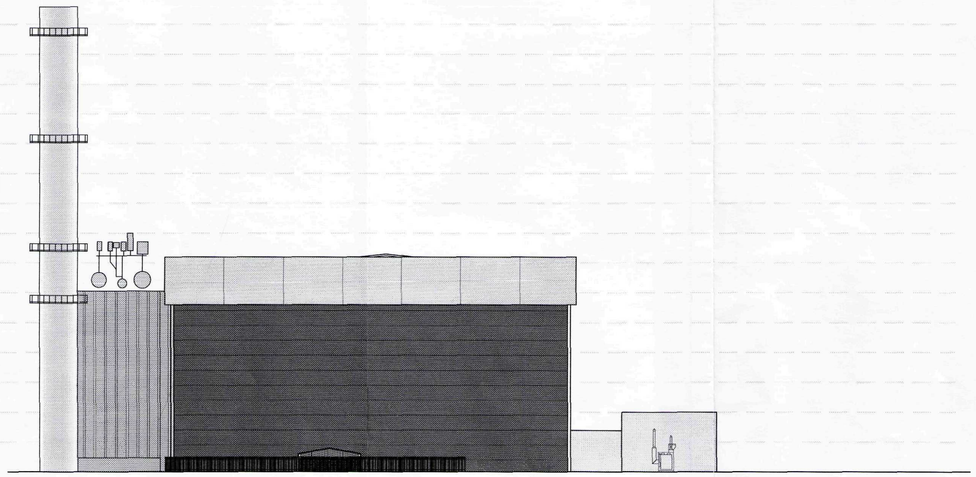

ELEVATION LOOKING WEST

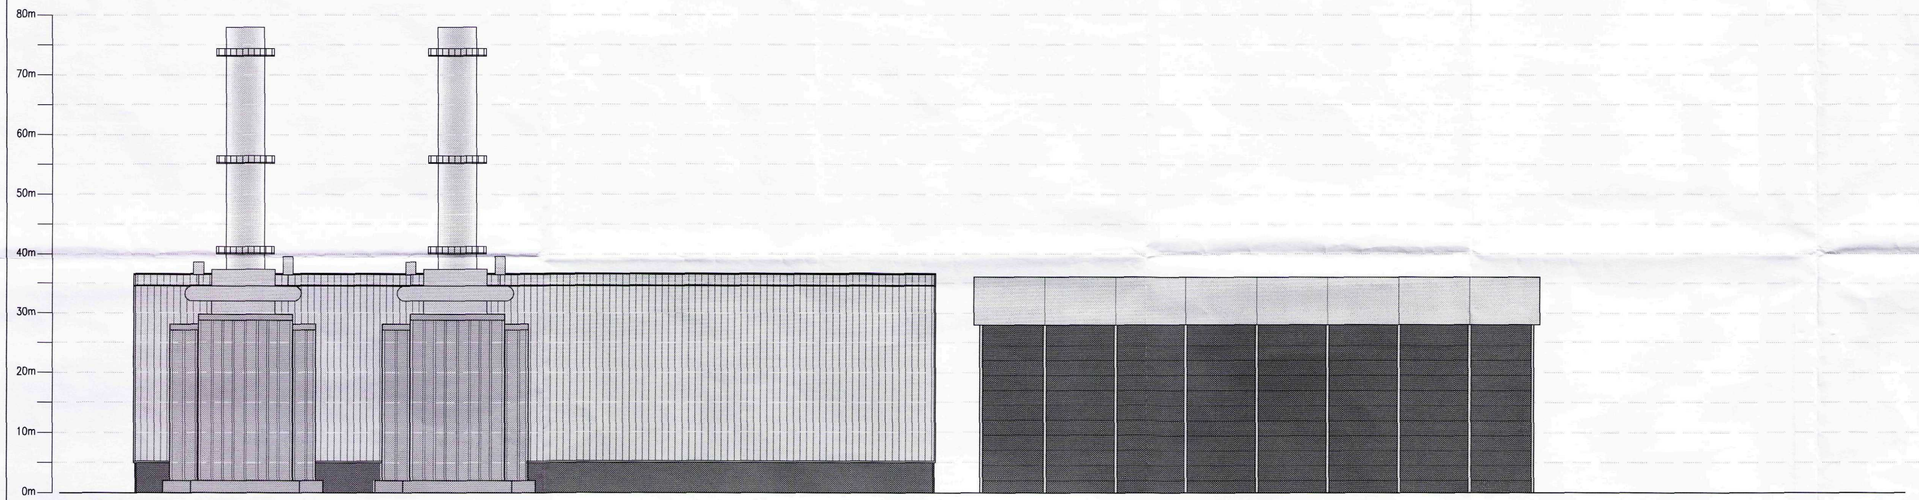

ELEVATION LOOKING NORTH

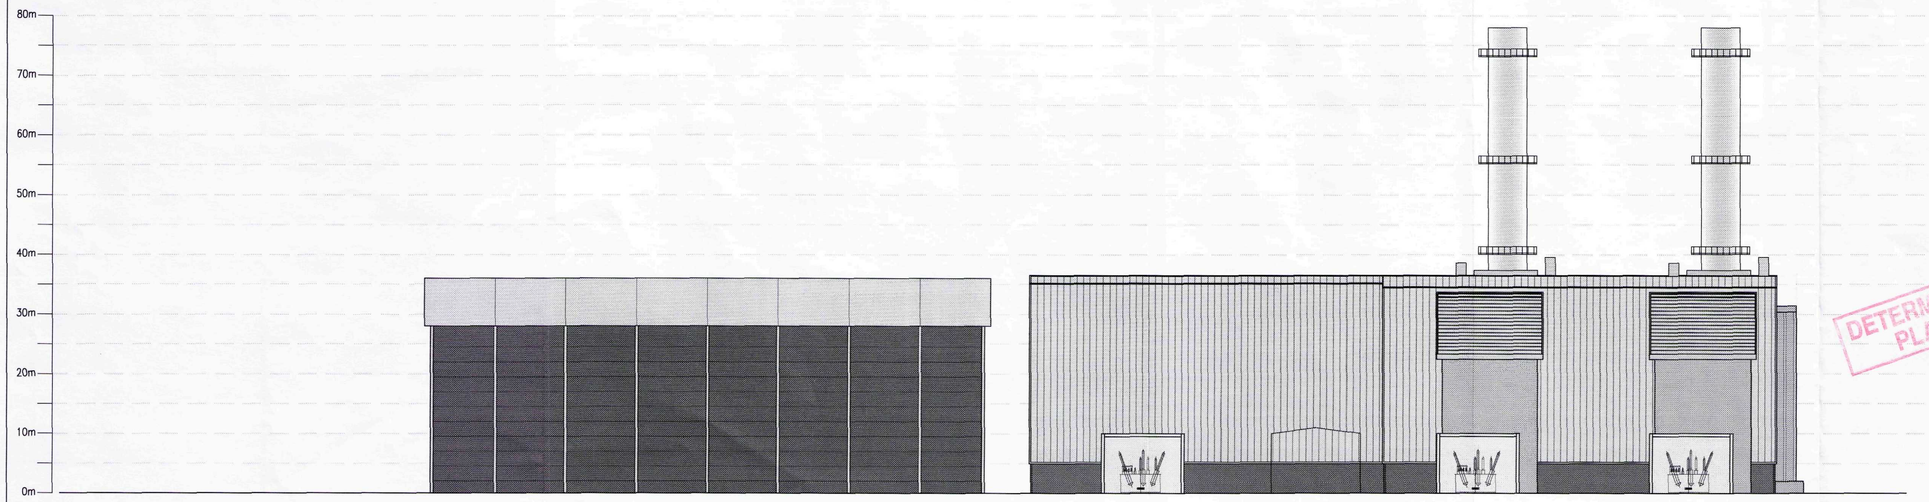

ELEVATION LOOKING SOUTH

THIS DRAWING WAS PRODUCED USING AUTOCAD AND SHOULD ON NO ACCOUNT BE AMENDED BY HAND

REV	DATE		BY	CHKD	APPD
A	10.03.09	ORIGINAL ISSUE	MLC	DD	KB

NOTES

SMDC Planning & Development 06 APR 2009 Ref: 0241/09

DETERMINED PLAN

0 10m 20m 30m

BAR SCALE 1:500

- CLIENT

- PROJECT
SPALDING ENERGY PROJECT

- TITLE
ELEVATIONS OF 900MW CCGT PLANT

- DATE 09/10/08
- SCALE 1:500 @ A1
- CAD REF

DRAWN BY DD
PRODUCED BY DD
CHECKED MLC
APPROVED


PB PARSONS BRINCKERHOFF
100 YEARS

Parsons Brinckerhoff
Amber Court, William Armstrong Drive, Newcastle upon Tyne, NE4 7YQ
Tel: 44-(0191) 2261234 Fax: 44-(0191) 2262345

- DRAWING NUMBER
63295/PBP/110 | A

© Copyright Parsons Brinckerhoff
Copyright in this drawings belongs to Parsons Brinckerhoff Ltd. This drawing may not be used, sold, licensed, transferred, copied or reproduced in whole or in part or in any manner or form other than with the prior written consent of Parsons Brinckerhoff.

00/00/00

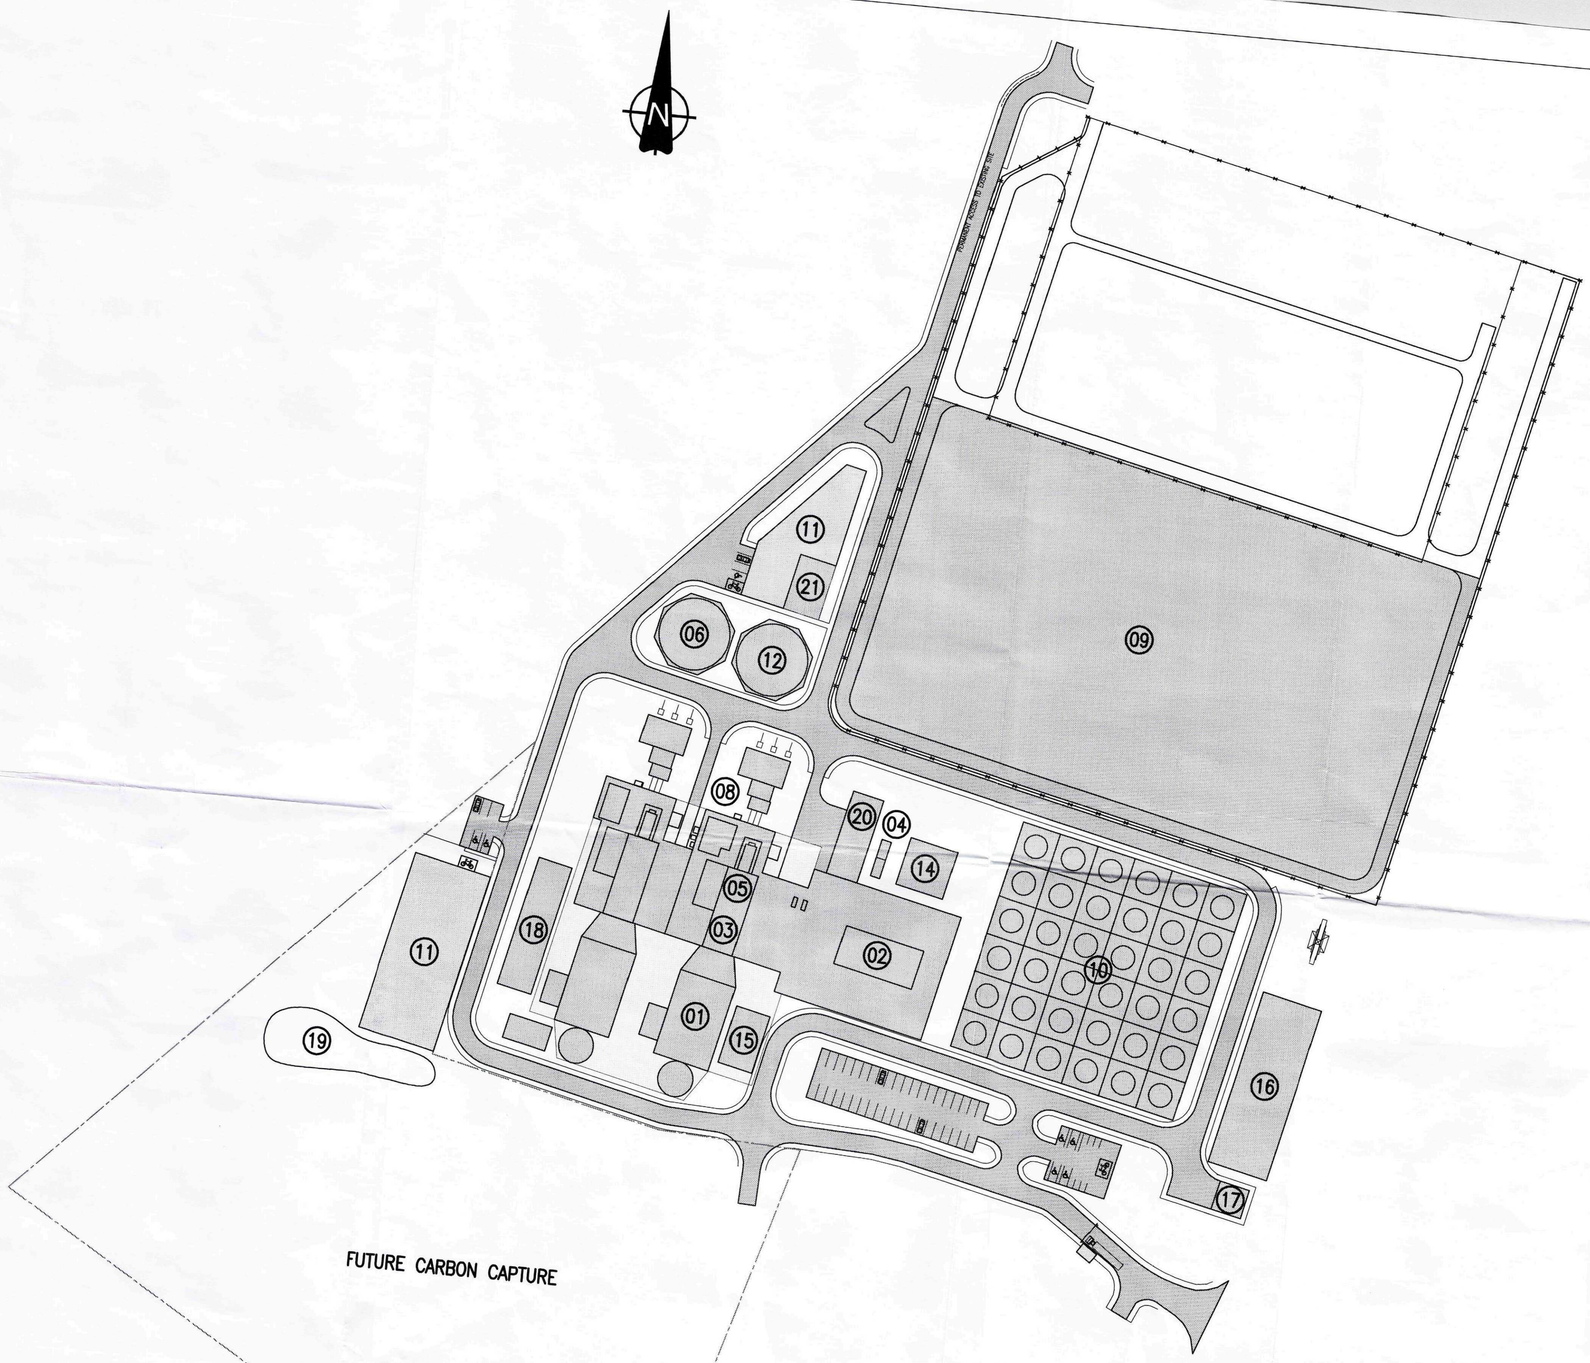

INDICATIVE ONLY
SUBJECT TO FURTHER DESIGN WORK.

LEGEND

01 HEAT RECOVERY STEAM GENERATOR
02 STEAM TURBINE AREA
03 GAS TURBINE AREA
04 CO2 LOW PRESSURE STATION
05 GAS TURBINE INLET FILTER
06 DEMINERALIZED WATER STORAGE TANK
07 CTG MAIN TRANSFORMERS
08 STATION SERVICE TRANSFORMER
09 SWITCHYARD
10 AIR COOLED CONDENSER
11 WAREHOUSE/MAINT./ADMIN./CONTROL BDLG.
12 WATER/ FIREWATER STORAGE TANK
14 STG MAIN TRANSFORMER
15 AUXILIARY BOILER
16 GAS CONDITIONING FACILITY
17 REFUSE COLLECTION/STORAGE
18 FIN FAN COOLERS
19 SUDS POND
20 ELECTRICAL ANNEX
21 WATER TREATMENT PLANT

THIS DRAWING WAS PRODUCED USING AUTOCAD AND SHOULD ON NO ACCOUNT BE AMENDED BY HAND

REV	DATE		BY	CHKD	APPD
A	16.03.09	ORIGINAL ISSUE	DD	MLC	KB

NOTES

SHDC
Planning & Development
06 APR 2009
Ref: 09/0411/09

0 10m 20m 40m 60m
BAR SCALE 1:1000

CLIENT
INTERGEN

PROJECT
SPALDING ENERGY PROJECT

TITLE
POWER STATION LAYOUT

DATE 16.03.09
SCALE 1:1000 @ A1
CAD REF

DRAWN BY MLC
PRODUCED BY DD
CHECKED MLC
APPROVED KB

PARSONS BRINCKERHOFF
Parsons Brinckerhoff Ltd
Amber Court, William Armstrong Drive, Newcastle upon Tyne, NE4 7YQ
Tel: 44-(0191) 2261234 Fax: 44-(0191) 2262345

DRAWING NUMBER
63114 PPP 100

Spalding Energy Expansion 2544/C/1



© Crown Copyright 2009. All rights reserved. Licence number 100020449. Plotted Scale - 1:2500

DETERMINED PLAN

Dalton Warner Davis

Chartered Surveyors, Property Advisors
Planning and Development Consultants
21 Garlick Hill . London EC4V 2AU
Tel: 020 7489 0213 Fax: 020 7248 4743
www.daltonwarnerdavis.co.uk