
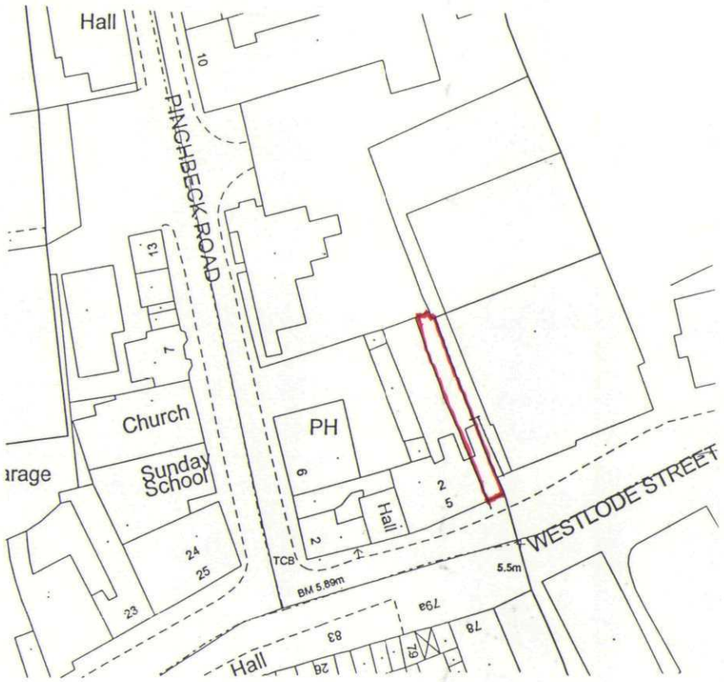


Location Plan
1/1250

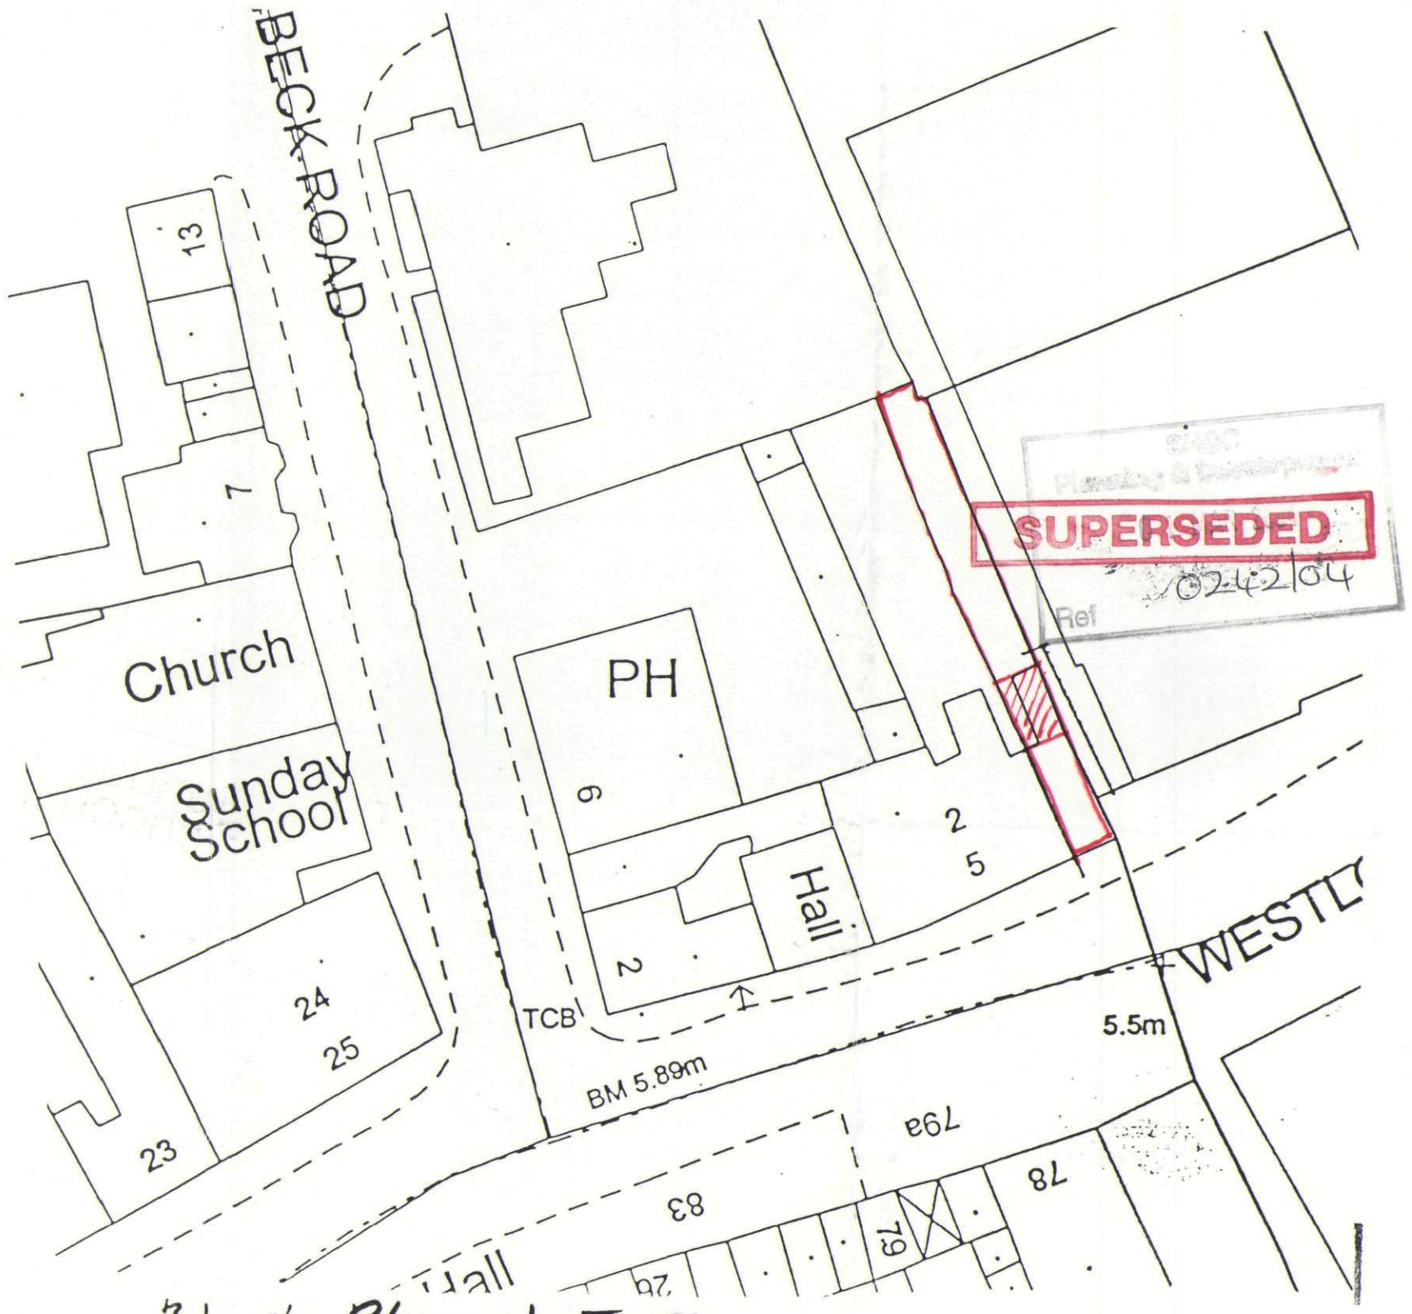

Block Plan 1:500

SUPERSEDED
Ref 0242/04

5, Westlode Street
Spalding.

Crown Copyright.
Licence Number
AR 100006582.
Allied Architects Practices

Barry Johnson Architect
Boston 367929.
Nov 02.