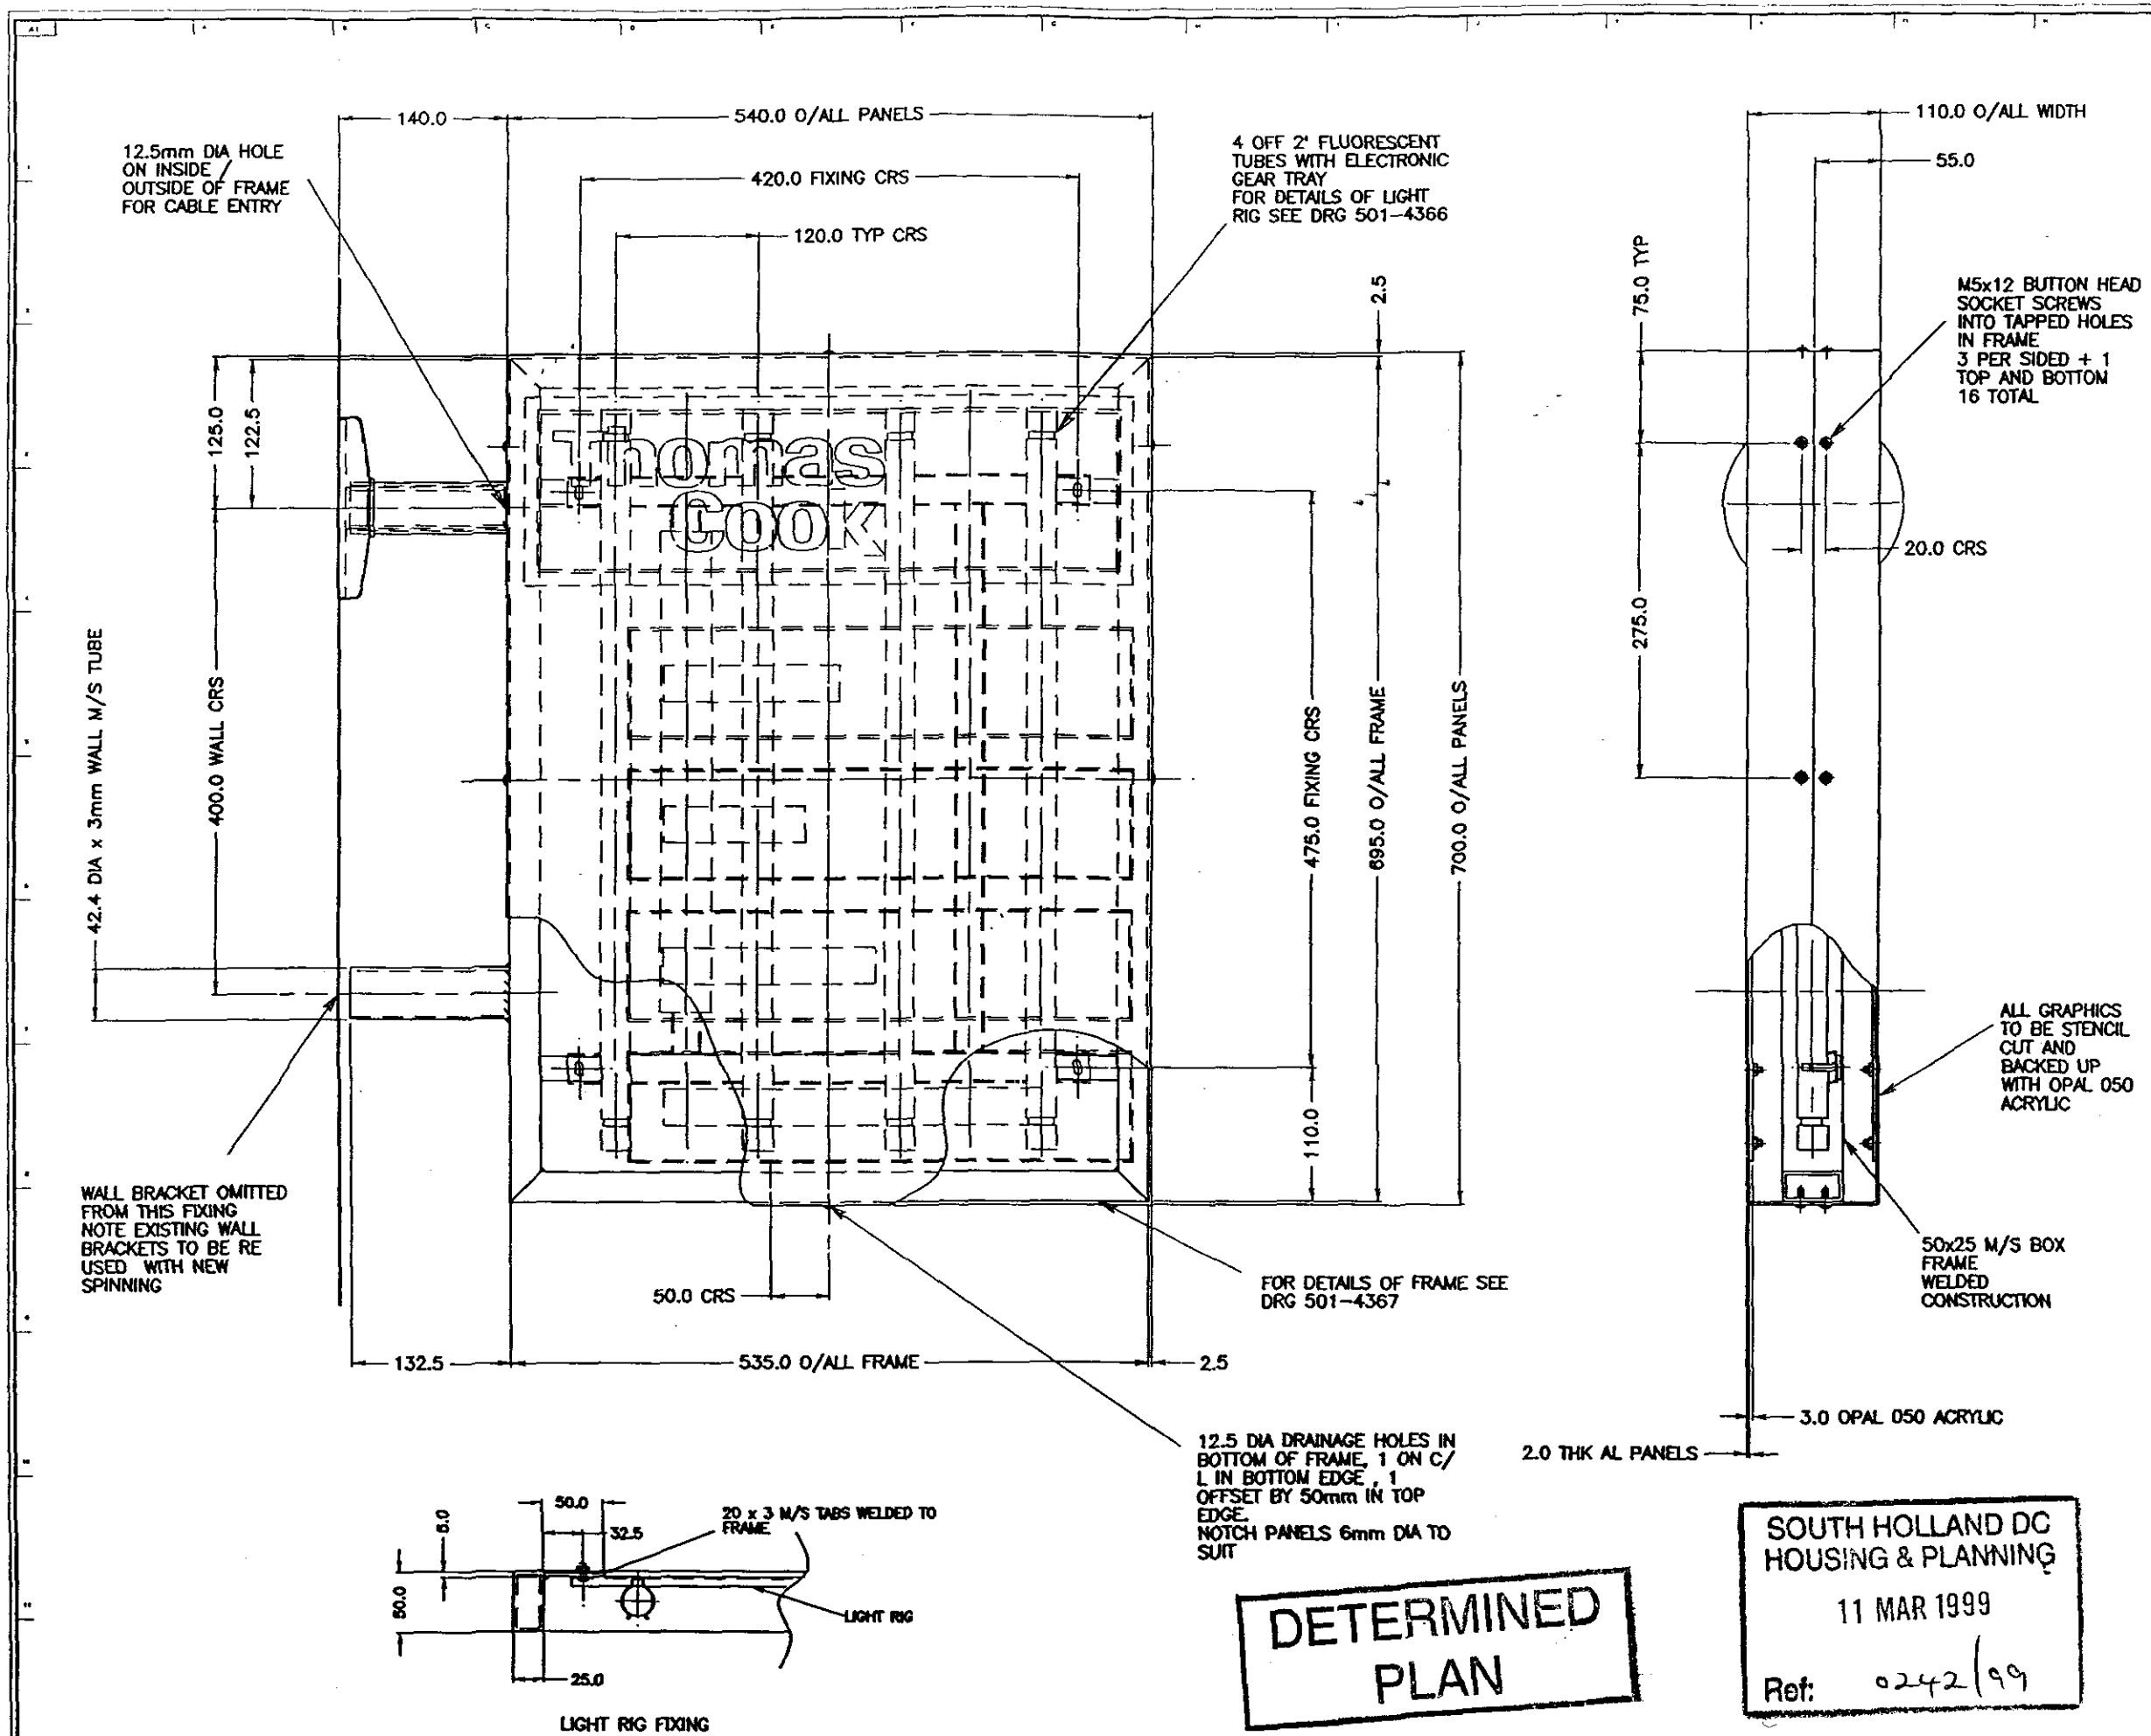


DETERMINED PLAN

SOUTH HOLLAND DC
HOUSING & PLANNING
11 MAR 1999
Ref: 0242/99

REV	DATE	DESCRIPTION
B	7/10/97	AMENDED
A	7/10/97	CHECKED

CLIENT
THOMAS COOK

DETAIL
PROJECTING SIG

ASSEMBLY / SITE
VARIOUS


MATERIAL
SEE DRG


SCALE	DRAWN BY	DATE
1:2.5	J.A.S	1/4/11/98


Wood & Wood International Signs Ltd
Manor Road
Gosport Hants
Great PO12 1LX
Tel 01329 [illegible]
Fax 01329 [illegible]

No part of this drawing & the design contained herein may be reproduced without the written consent of Wood & Wood International Signs Ltd

DRAWING NO. 501-4365
REV B

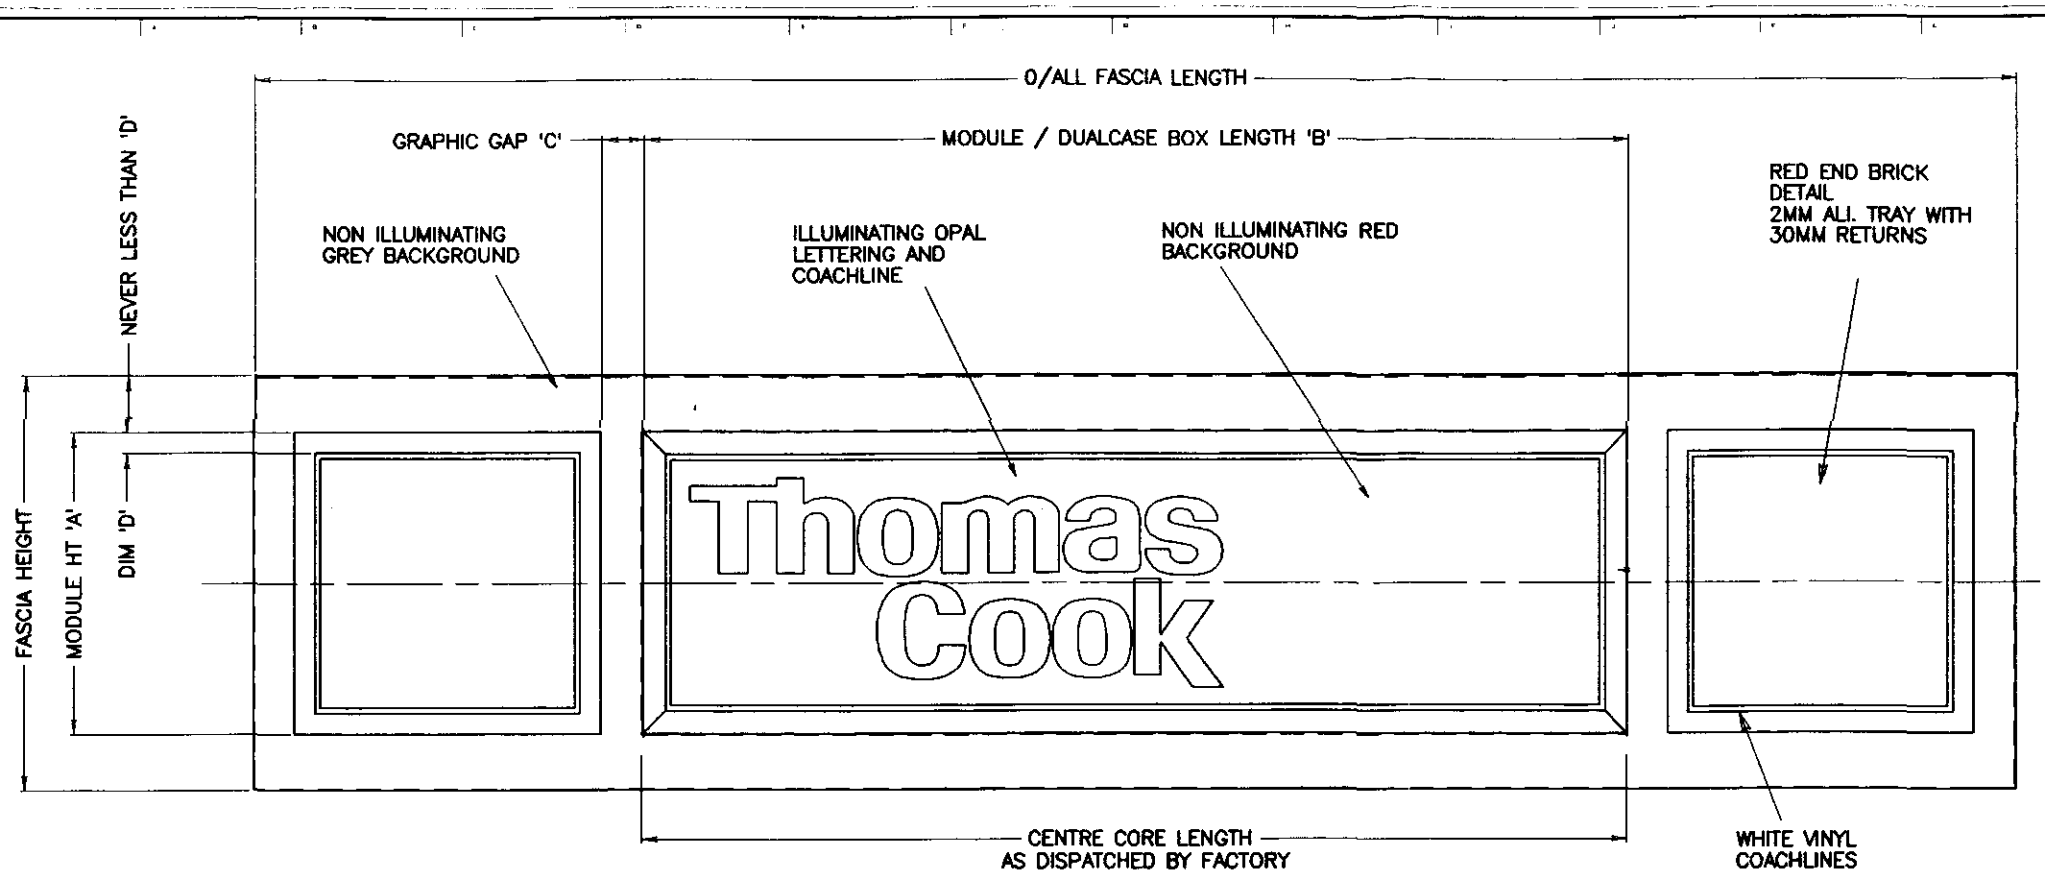

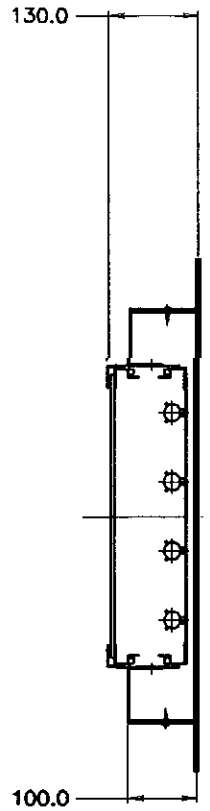

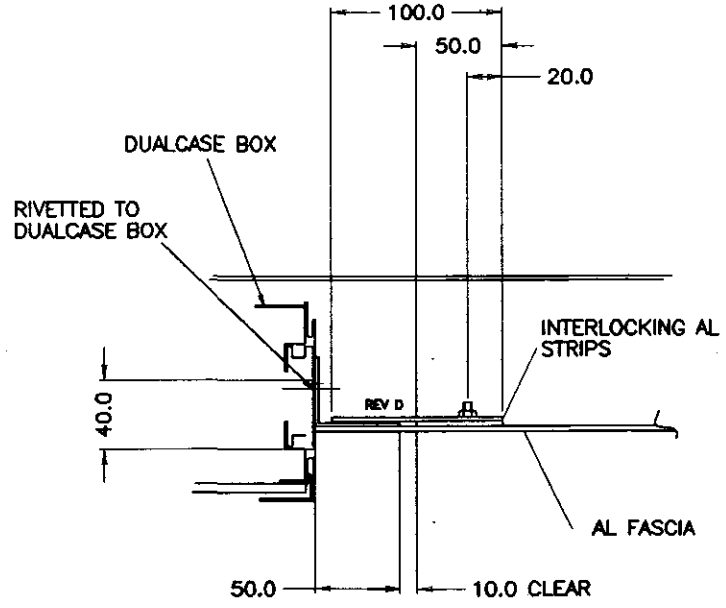


FACE SIDE

PANEL JOINT OPTIONS
1:2

MODULE REF	MODULE HEIGHT 'A'	MODULE LENGTH 'B'	GRAPHIC GAP 'C'	EDGE DISTANCE 'D'	CORE LENGTH
1.5	223	733	30	20	733
2	298	978	40	20	978
2.5	368	1208	50	20	1208

REV D

MATERIAL THICKNESS – < 700 = 2 MM THK ALI
> 700 = 3 MM THK ALI

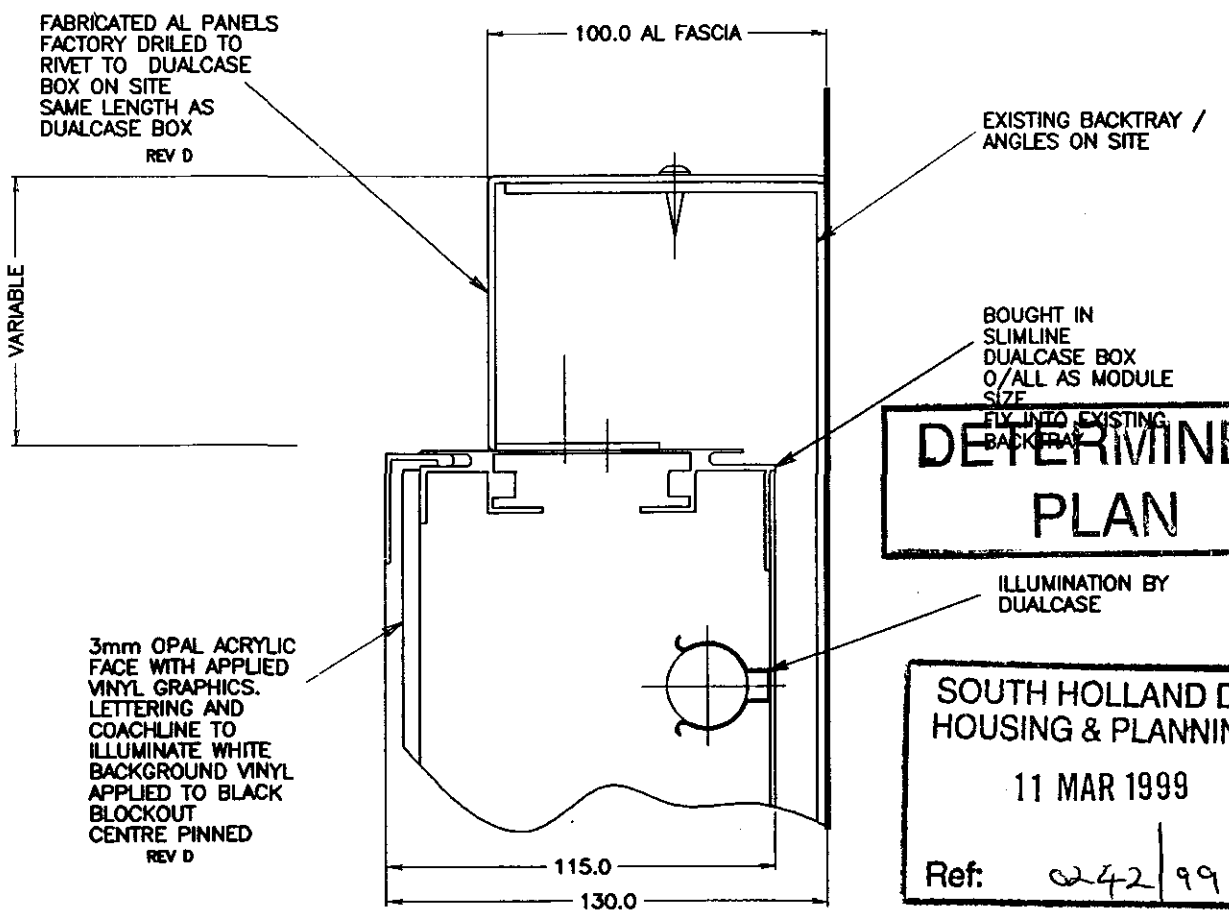

DETERMINED PLAN

SOUTH HOLLAND DC
HOUSING & PLANNING
11 MAR 1999
Ref: 0242/99

REV	DATE	DESCRIPTION
E	21/12/98	REVISED
D	25/11/98	REVISED
C	19/11/98	REVISED
B	18/11/98	REVISED
A	7/10/97	CHECKED

CLIENT
THOMAS COOK

DETAIL
ILLUMINATED TYPE 3 FASCIA
GENERAL DETAILS MODULES 1.5-2.5 INCL

ASSEMBLY / SITE

MATERIAL
SEE DRG

SCALE	DRAWN BY	DATE
1:5	J.A.S	02/11/98

Wood & Wood International Signs Ltd
Heron Road
Sowton Estate
Exeter EX2 7LX
Tel. 01392 444561
Fax 01392 252350

No part of this drawing & the design contained herein may be reproduced without the written consent of Wood & Wood International Signs Ltd

DRAWING NO. 501-4380 REV E