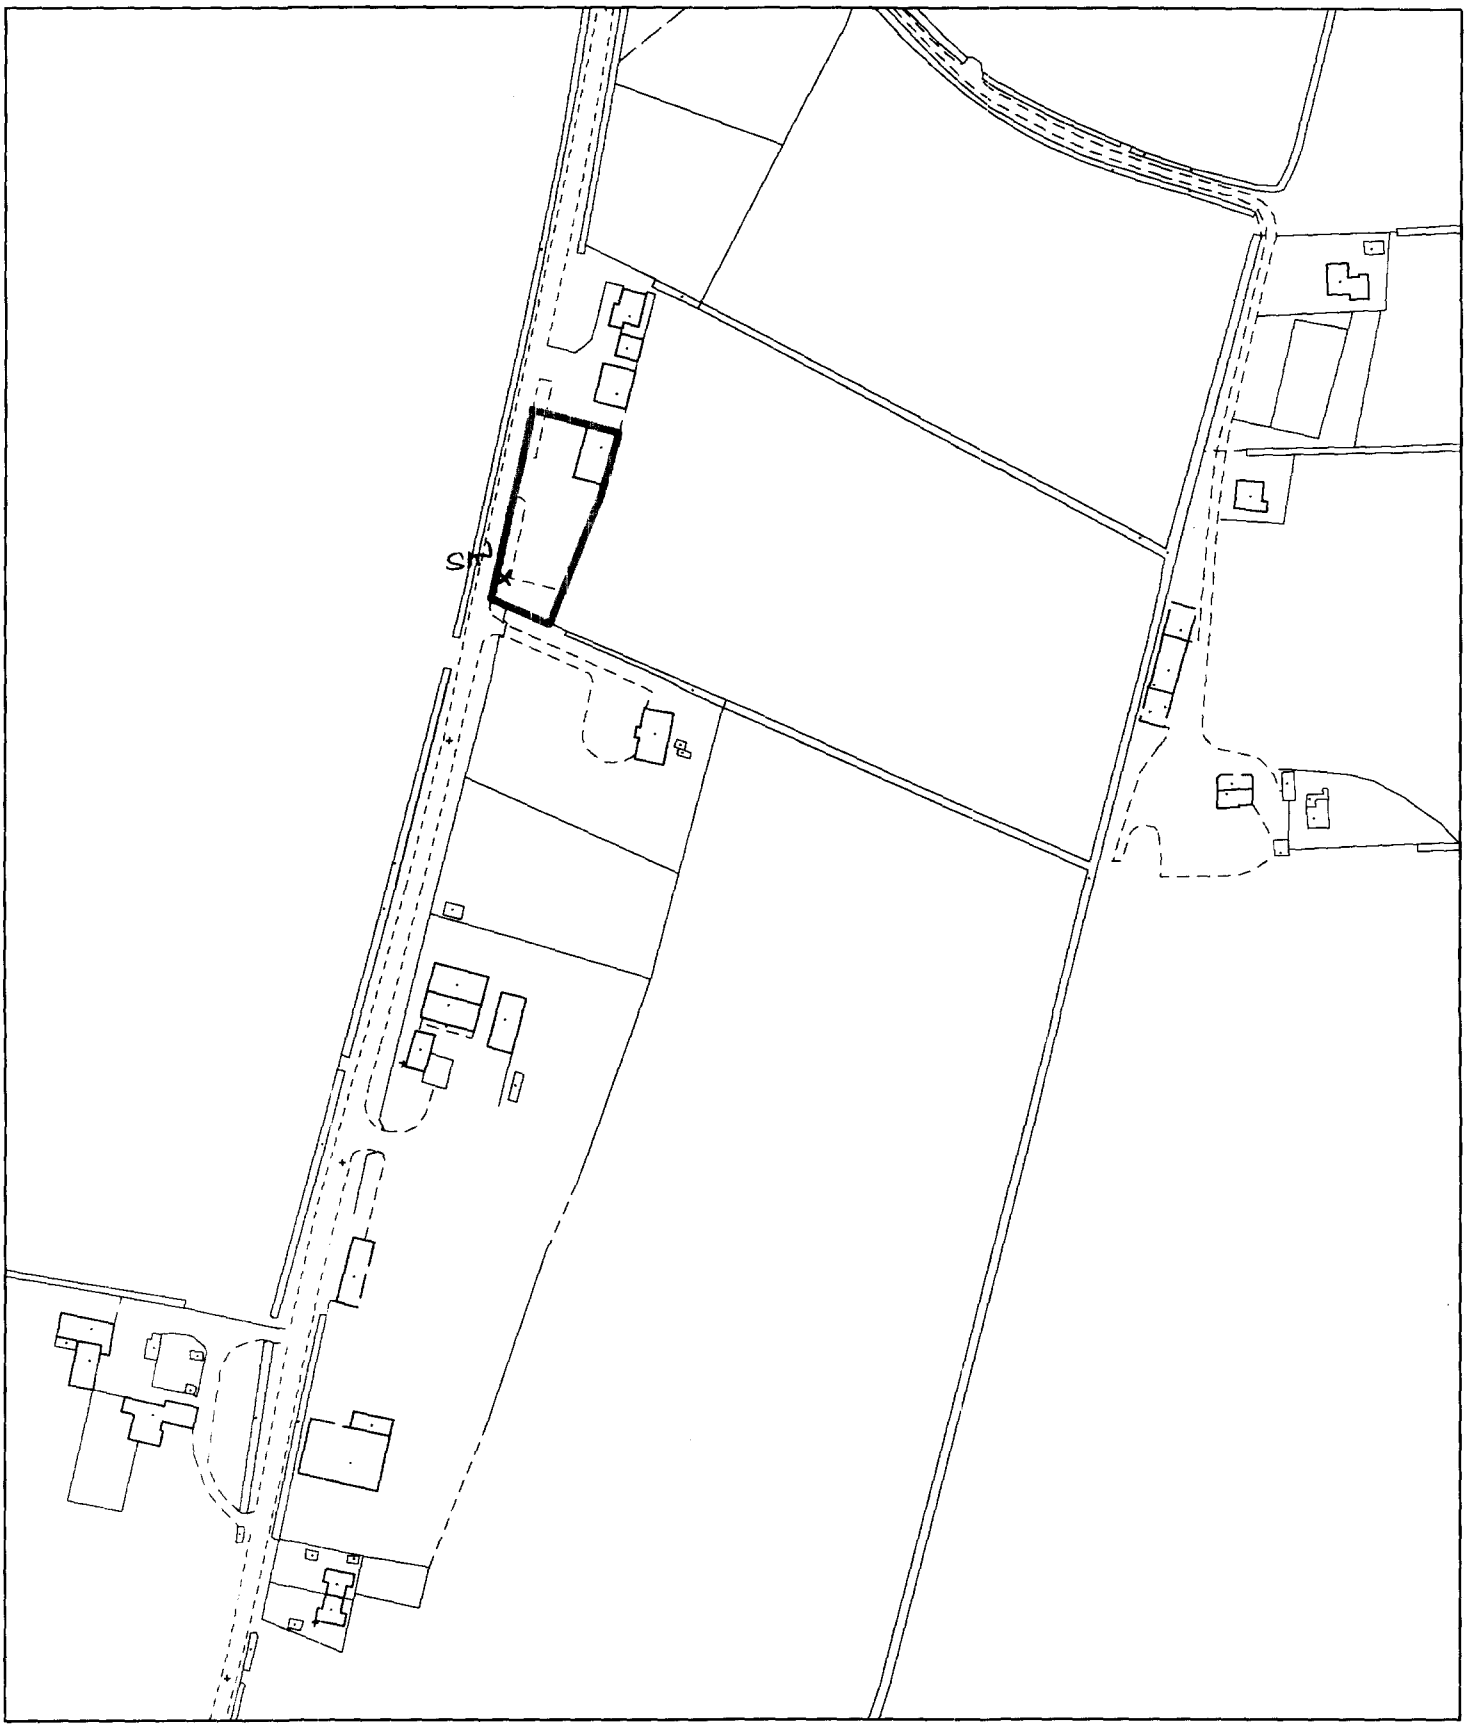


Planning Application Location Plan
Ward Member Notification


H16/0243/02

Scale: 1:2500


Planning and Development

Council Offices, Priory Road, Spalding, Lincolnshire
PE11 2XE

PLEASE DO NOT COPY THIS PLAN
This map is reproduced from Ordnance Survey material with permission of Ordnance Survey on behalf of Her Majesty's Stationery Office (c) Crown copyright. Unauthorised reproduction infringes Crown copyright and may lead to prosecution or civil proceedings. South Holland District Council LA079413 2002

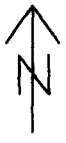

ORDNANCE SURVEY PLAN REFERENCE	TF2621	1/250
COUNTY LINCOLNSHIRE	DISTRICT SOUTH HOLLAND	© Crown copyrigh

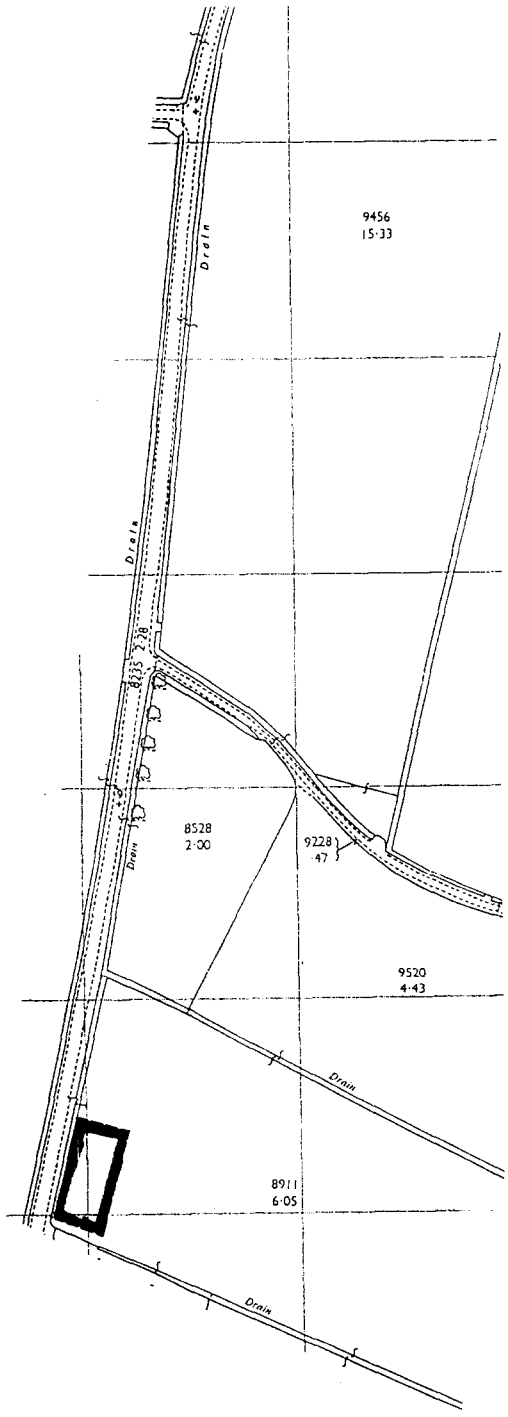

CERTIFICATE COPY OF FILED PLAN
H.M. LAND REGISTRY

SHDC
Planning & Development
- 12MAR 2002
Ref 0243/02