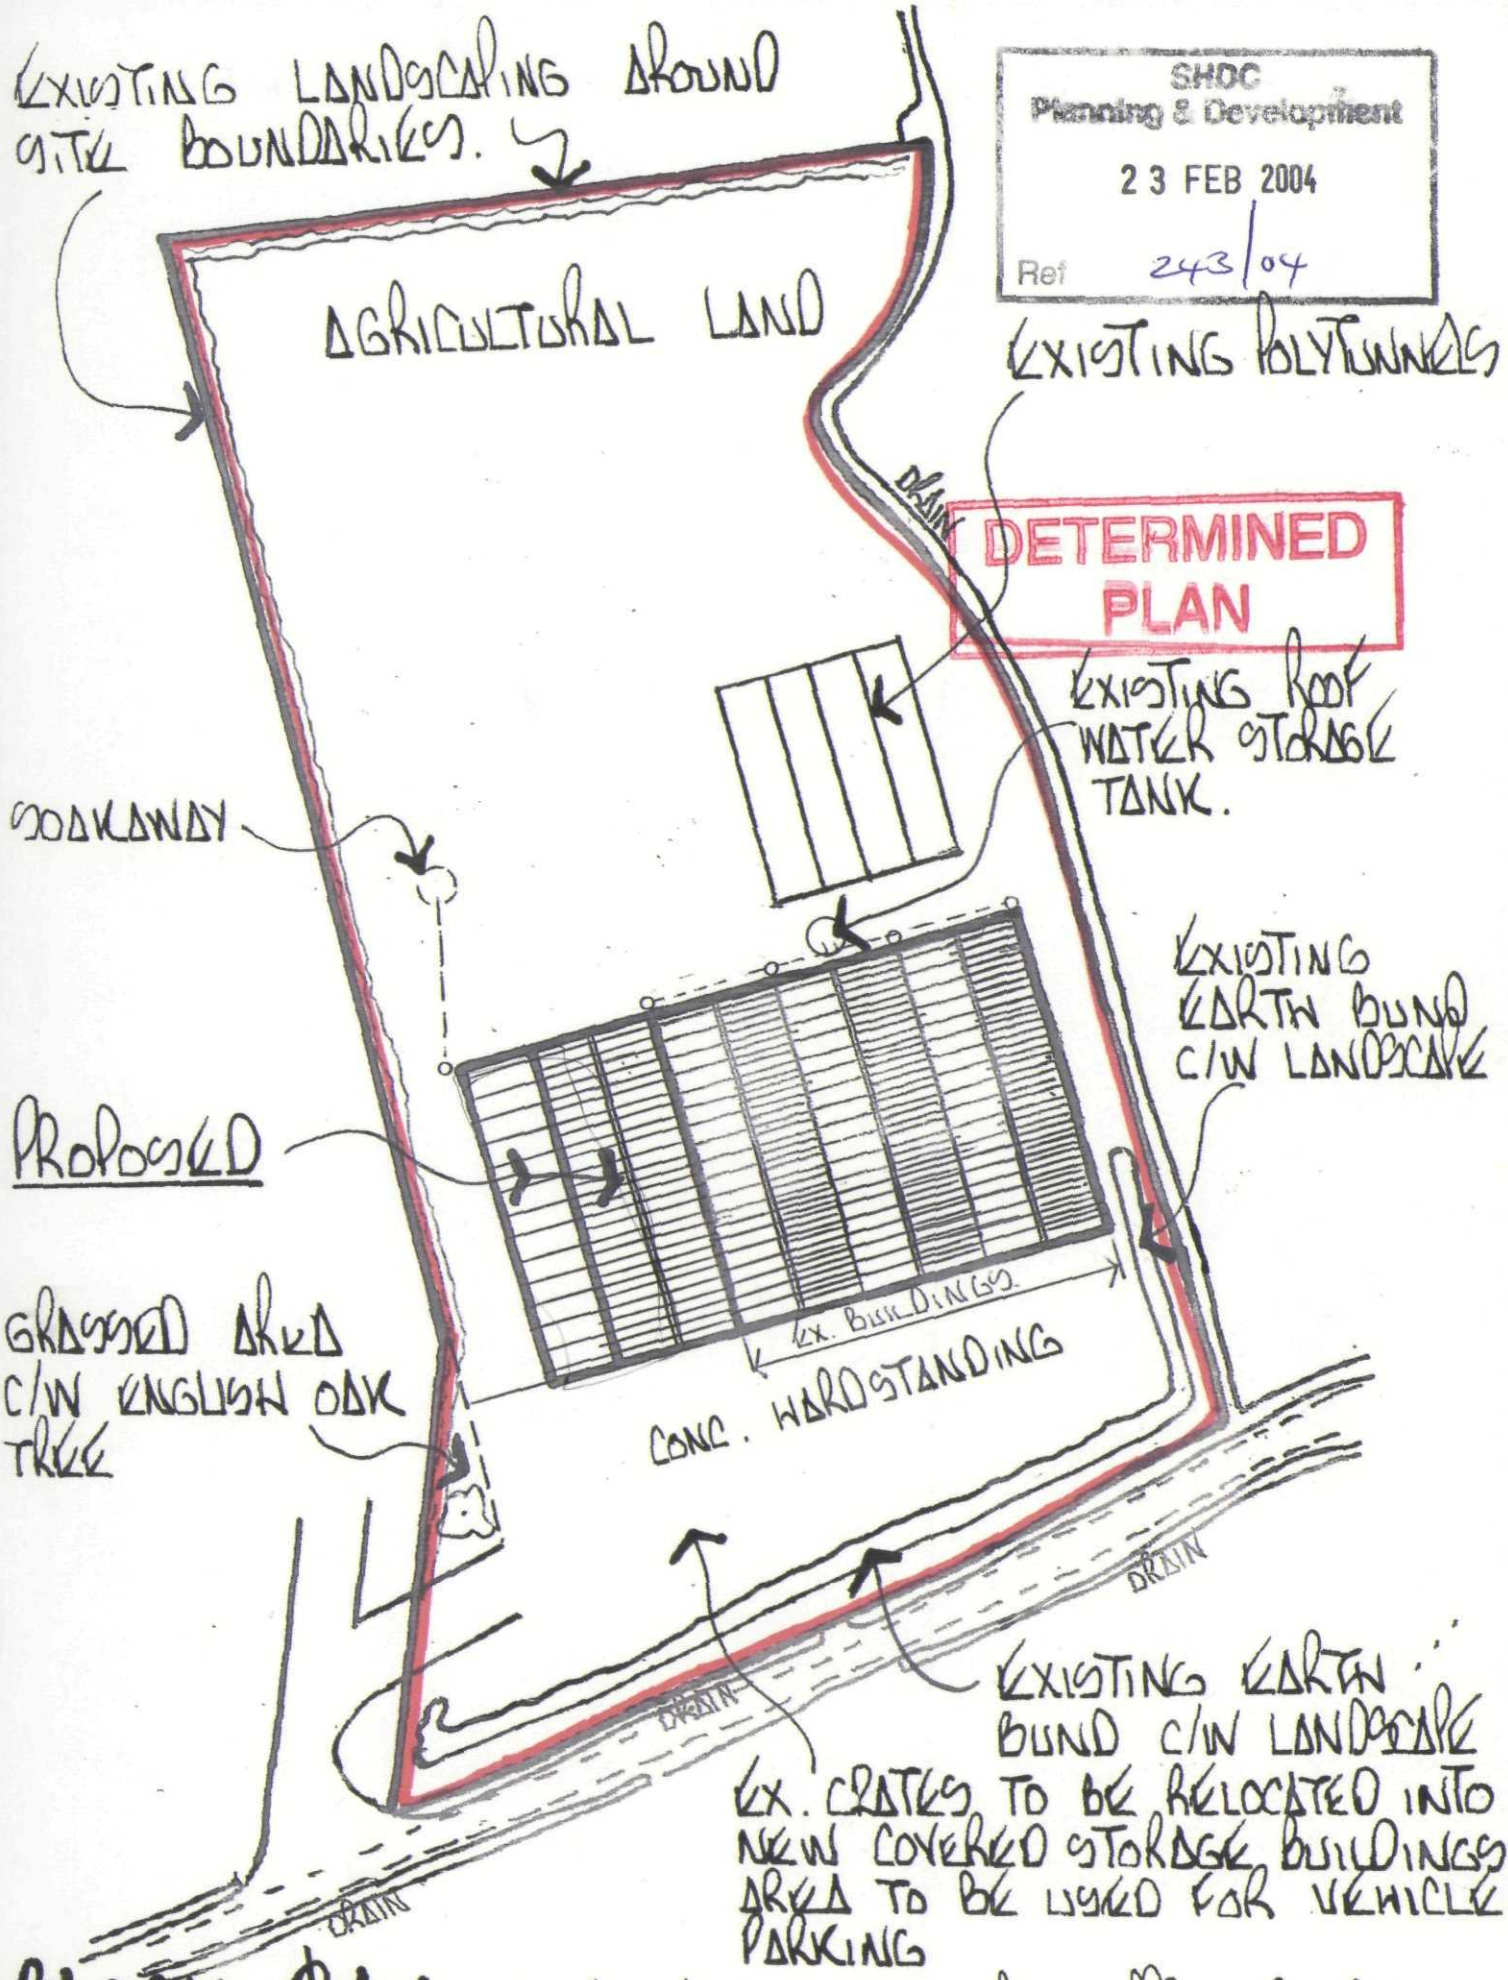


SHDC
Planning & Development
23 FEB 2004
Ref 243/04

DETERMINED PLAN

BLOCK PLAN SCALE 1/1250 SITE AREA APPROX 2.83 ha

D. BOWMAN LTD., RANGELL GATE, LOW FULNEY,