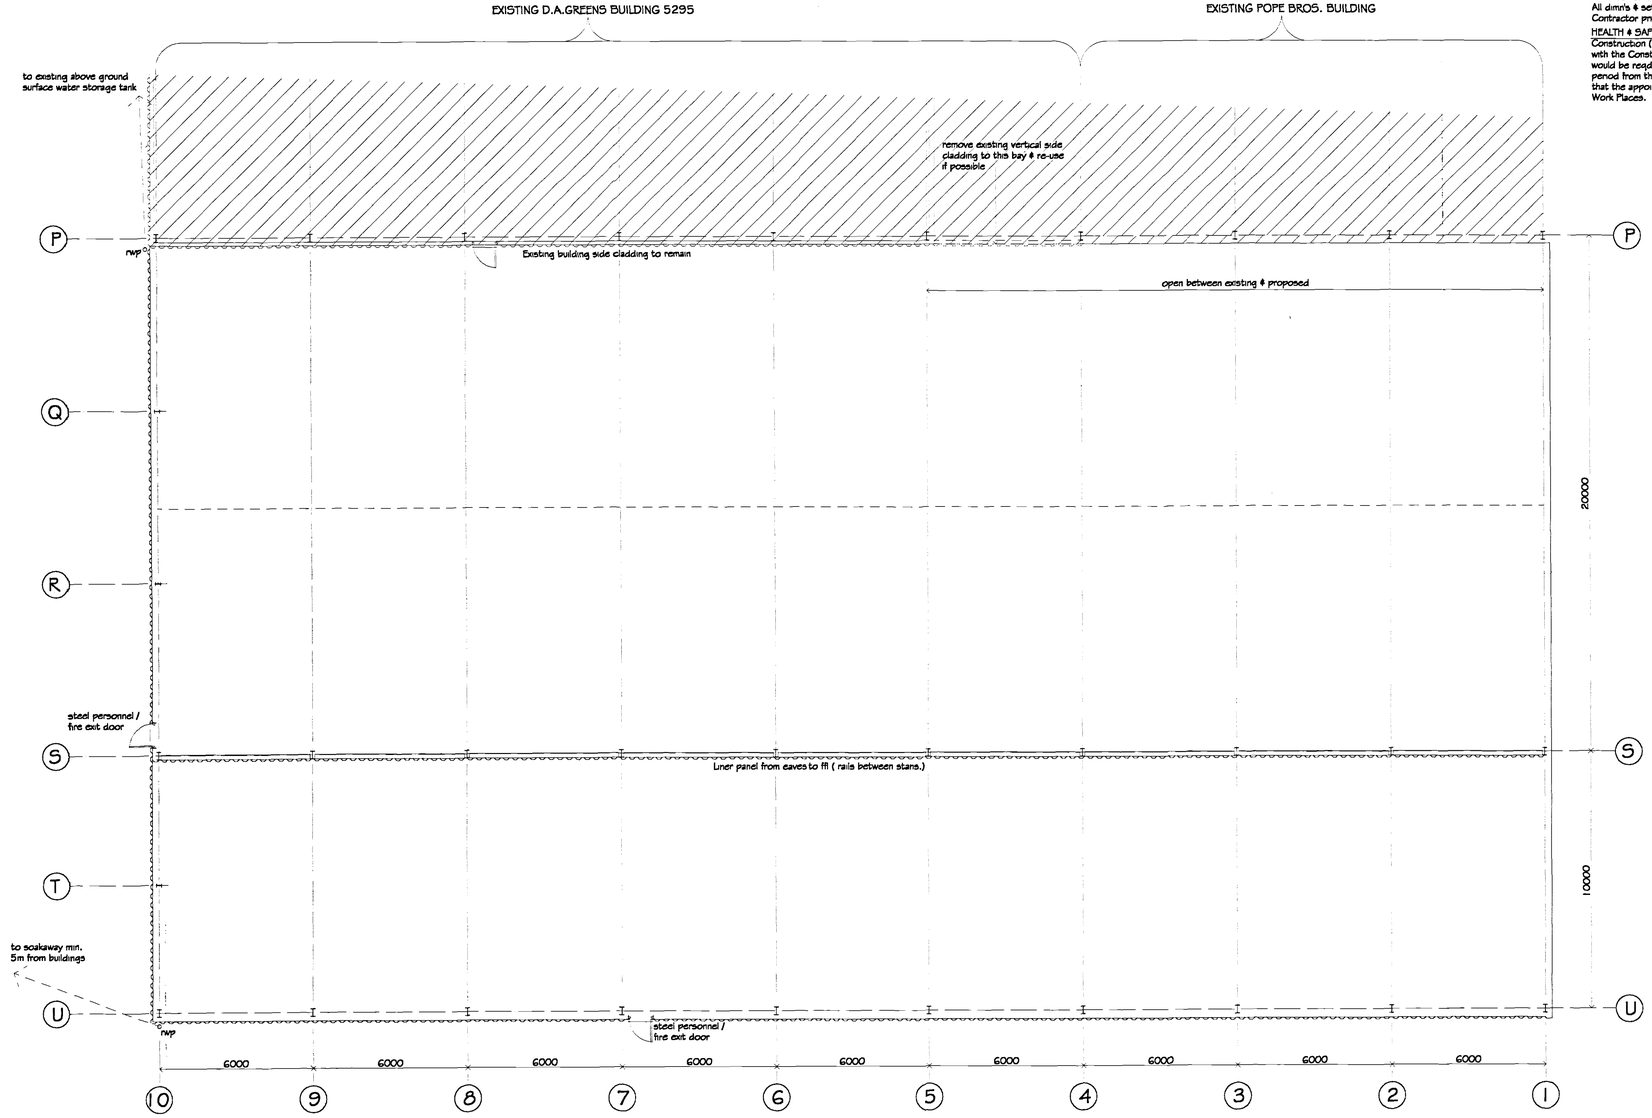


Floor Plan Proposed

Approx. floor area i.e. outside sheeting rails = 1639 M²
Site area approx. = 2.83 ha
Building rwp positions subject to Steelwork / Cladding Contractors gutter design

GENERAL NOTES

Copies of drawings 1840/GA1 & 1840/GA2 must not be taken,traced or altered for any purpose other than that for which it is issued without written permission of D.A.Green & Sons Ltd.These drawings are produced only for the purpose of obtaining Planning Permission & do not contain a full specification for the proposed works.It is not to be used for steelwork fabrication purposes etc alone & all dimns. given are to be checked & confirmed by the steelwork fabricator surveyor prior to steelwork fabrication.All works & materials to be fitted & installed to the manf. instructions & comply with the manuals,technical requirements, codes of practice & British Standards. All measurements on this drawing are not to be scaled for construction / ordering purposes. All dimn's & set out of the works as shown on the drawing to be checked by the Builder / Contractor prior to the commencement of work & any discrepancies report immediately.

HEALTH & SAFETY

Construction (Design & Management) regs 1994 (CDM).Should the works need to comply with the Construction Design & Management Regulations an independent Planning Supervisor would be read to co-ordinate the Health & Safety aspects of the project during the construction period from the time of site possession to completion handover to the client. The client is to ensure that the appointed contractor is familiar with & complies with Health & Safety for Building Sites & Work Places.

REVISIONS		BY	DATE
DRAWN	MJW	DATE	15.2.04
SCALE	1 / 100	CHECKED	

CLIENT David Bowman Ltd.
c/o D.A.Green & Sons Ltd.
High Rd.
Whaplode
Spalding
Lincs PE12 6TL

PROJECT

Proposed agricultural ¾ Portal & Lean-To covered storage extension for Pumpkins, to existng buildings (BS5502 Class 2) for D. Bowman Ltd.,Rangell Gate,Low Fulney,Spalding, Lincs. PE12 6EN

DETAILS

Proposed Floor Plan (BS 5502 Class 2)

DETERMINED PLAN
SHDC Planning & Development
23 FEB 2004
Ref 243/04

D.A.GREEN & SONS LTD.
Wharfside, Spalding,
Lincs. PE12 6TL.
www.dagreen.co.uk
Tel: 01406 370565.
Fax 01406 370766.

GREEN STRUCTURAL

DRWG No. 1840/GA2

This drawing to be read in conjunction with drawing 1840/GA1

A1