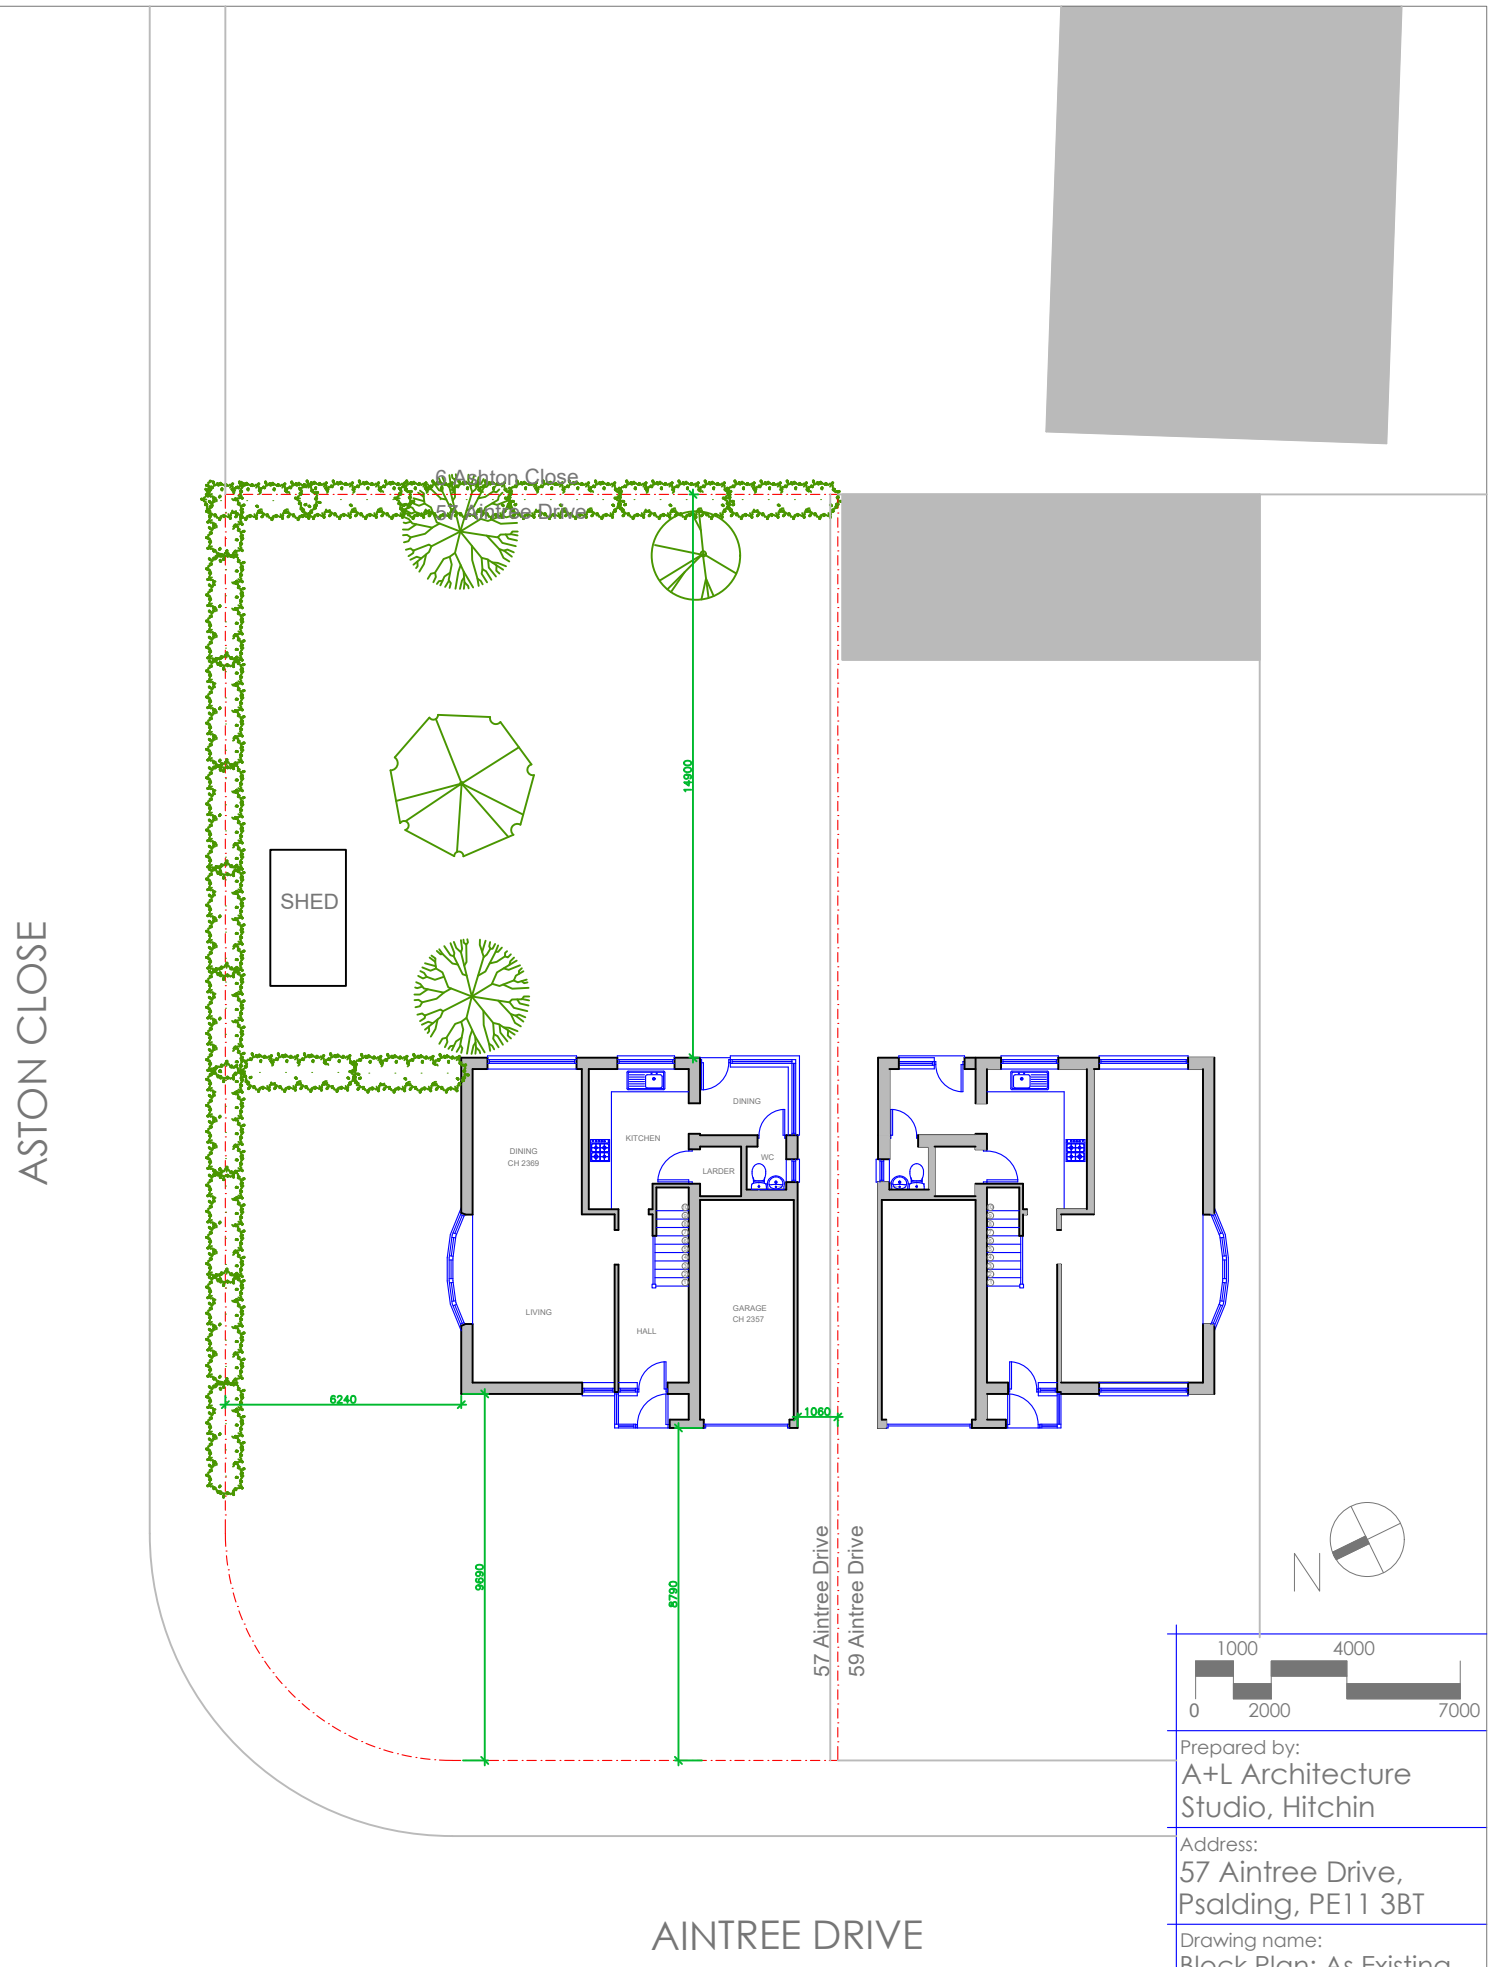


1000 4000
0 2000 7000

Prepared by:
A+L Architecture Studio, Hitchin

Address:
57 Aintree Drive, Psalding, PE11 3BT

Drawing name:
Block Plan: As Existing

Scale:
1:200 @ A4

Date drawn:
Mar 2026

Drawing number:
57AD-FP100 Rev 01

SITE BLOCK PLAN
AS EXISTING

Notes:
All dimensions are in mm unless stated otherwise