
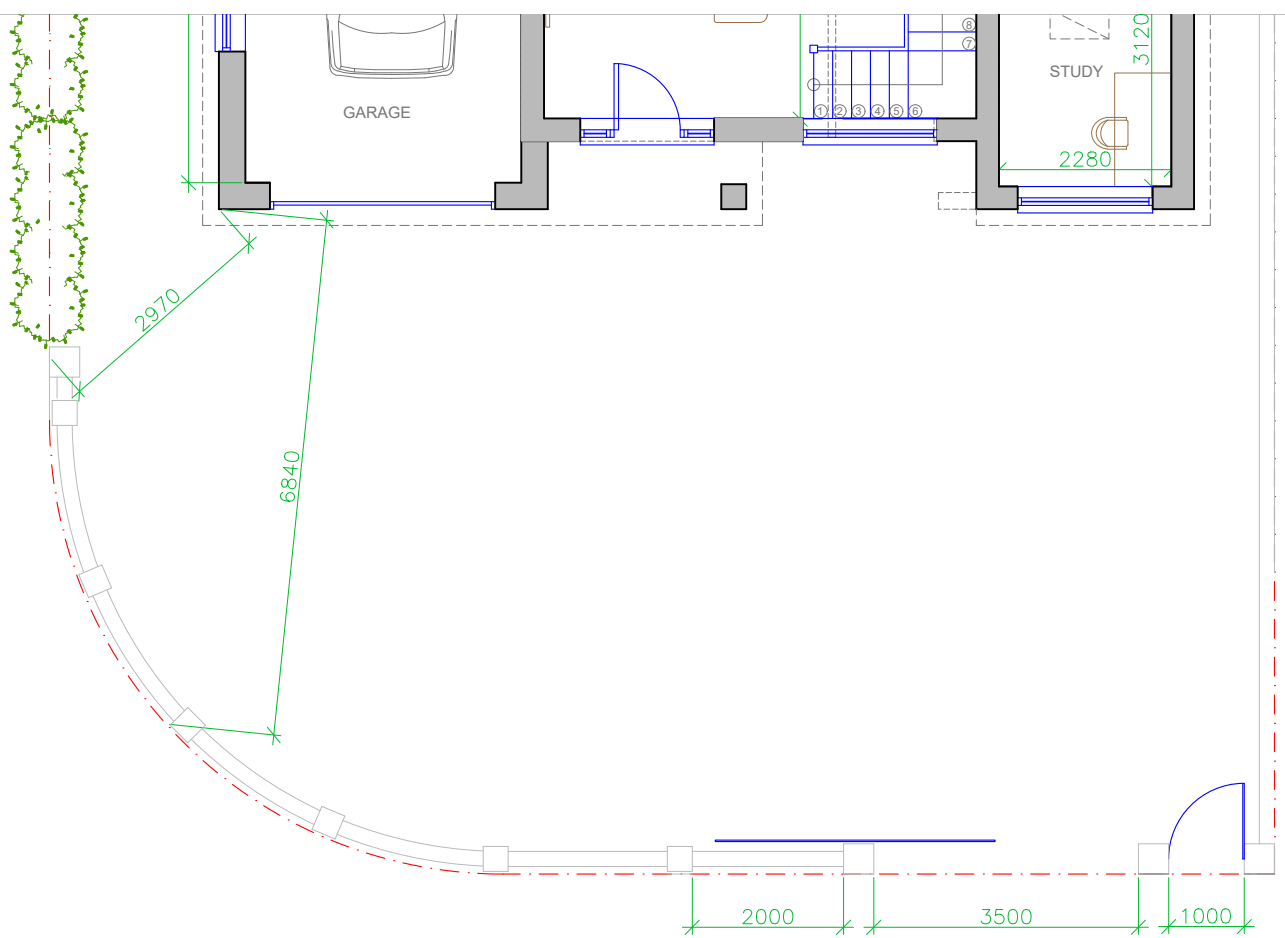


Boundary wall - Plan
AS PROPOSED

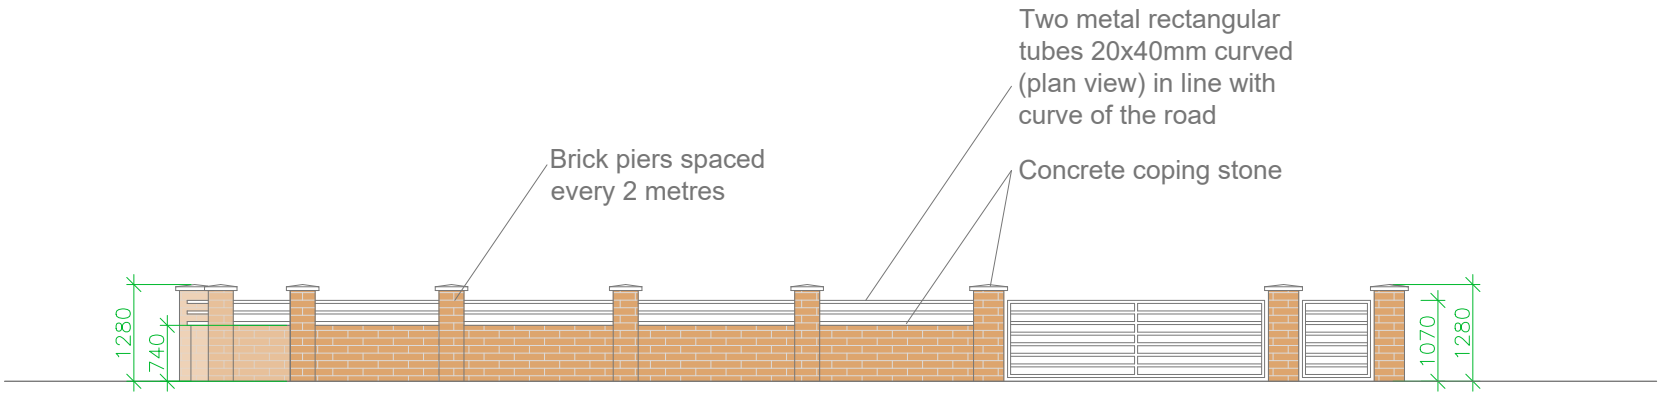

Boundary wall - Elevation
AS PROPOSED

Note: All dimensions are in mm unless stated otherwise

N

500 2000 mm
0 1000 3500

Prepared by:
A+L Architecture Studio, Hitchin
www.alarchitecture.uk

Address:
57, Aintree Drive, Spalding
PE11 3BT

Drawing name:
Boundary wall details:
As Proposed

Scale:
1:100 @ A4

Date drawn:
Mar 2026

Drawing number:
57AD-FP204
Rev 02