

Note: All dimensions are in mm unless stated otherwise

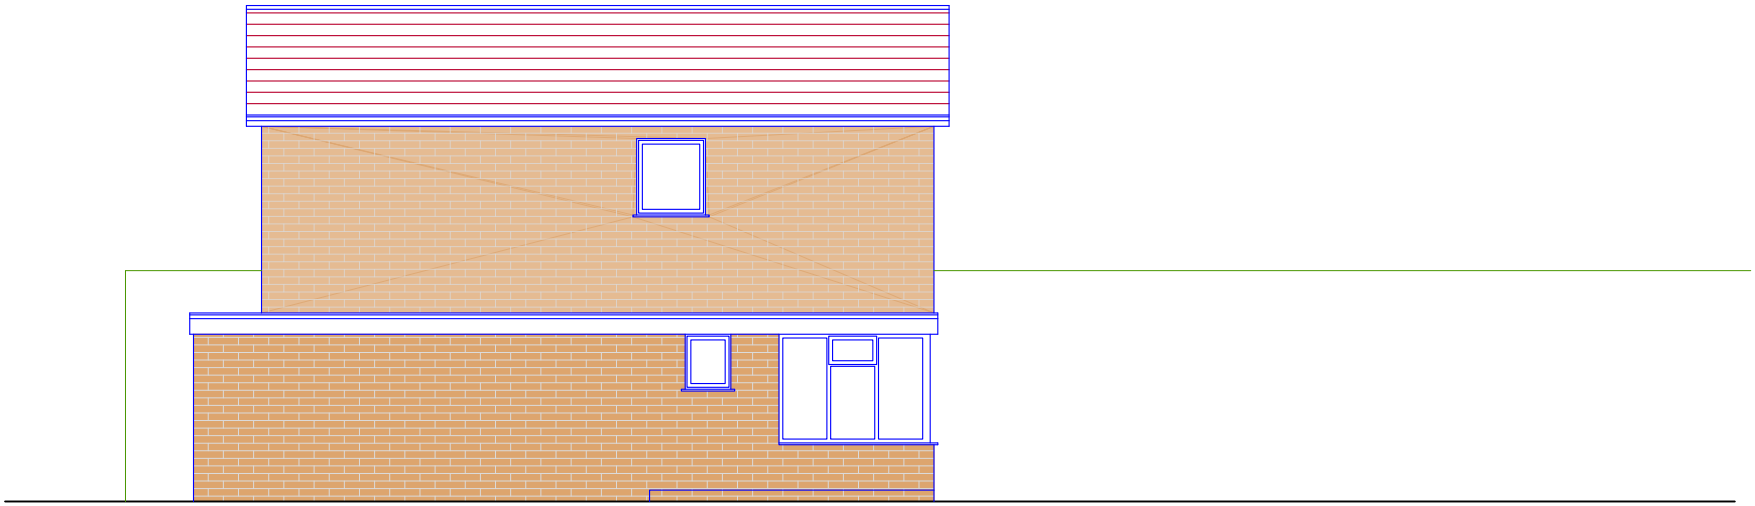

SIDE ELEVATION (South)
AS EXISTING

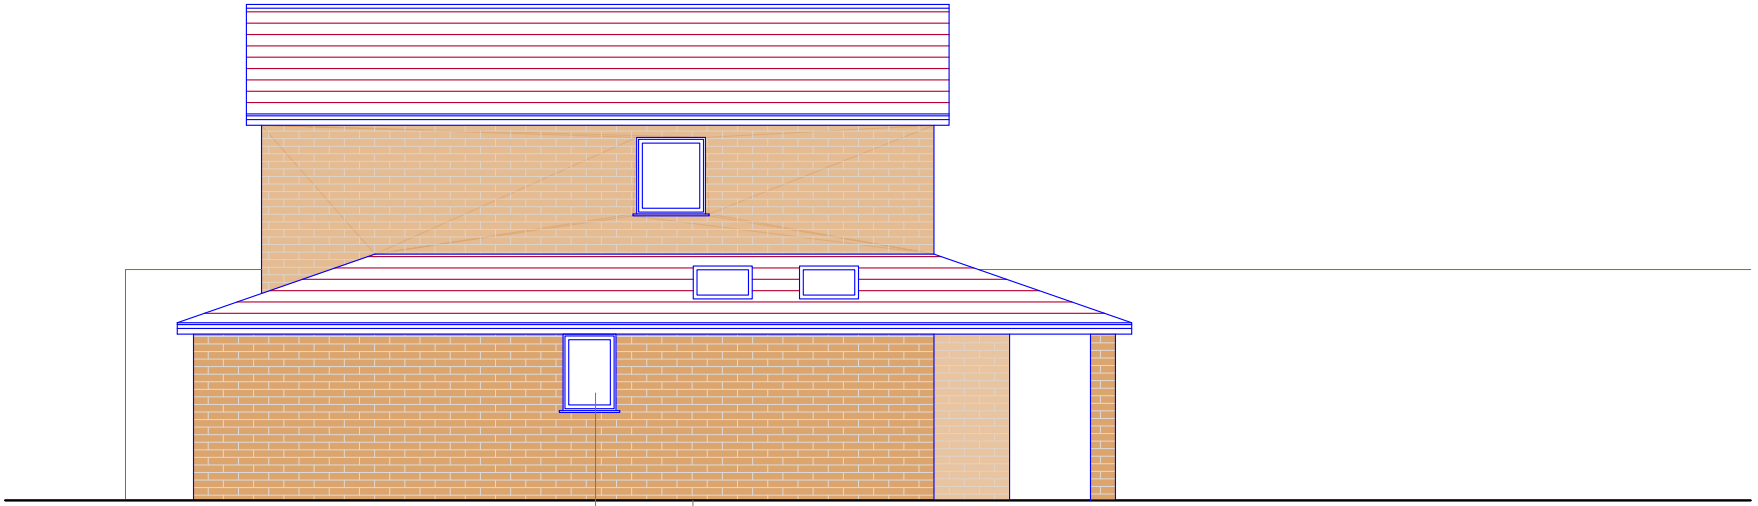

New double glazed windows with white PVCu frames to match existing

New walls on ground floor to finish in matching bricks

SIDE ELEVATION (South)
AS PROPOSED

500 2000 mm
0 1000 3500

Prepared by:
A+L Architecture Studio, Hitchin
www.alarchitecture.uk

Address:
57, Aintree Drive, Spalding
PE11 3BT

Drawing name:
Side Elevation: As Existing + As Proposed

Scale:
1:100 @ A4

Date drawn:
Mar 2026

Drawing number:
57AD-FP211
Rev 02