
Location Plan

Site Address: **57, Aintree Drive, Spalding, PE11 3BT**

PlanningPortal

Date Produced: **13-Mar-2026**

Scale: **1:1250 @A4**

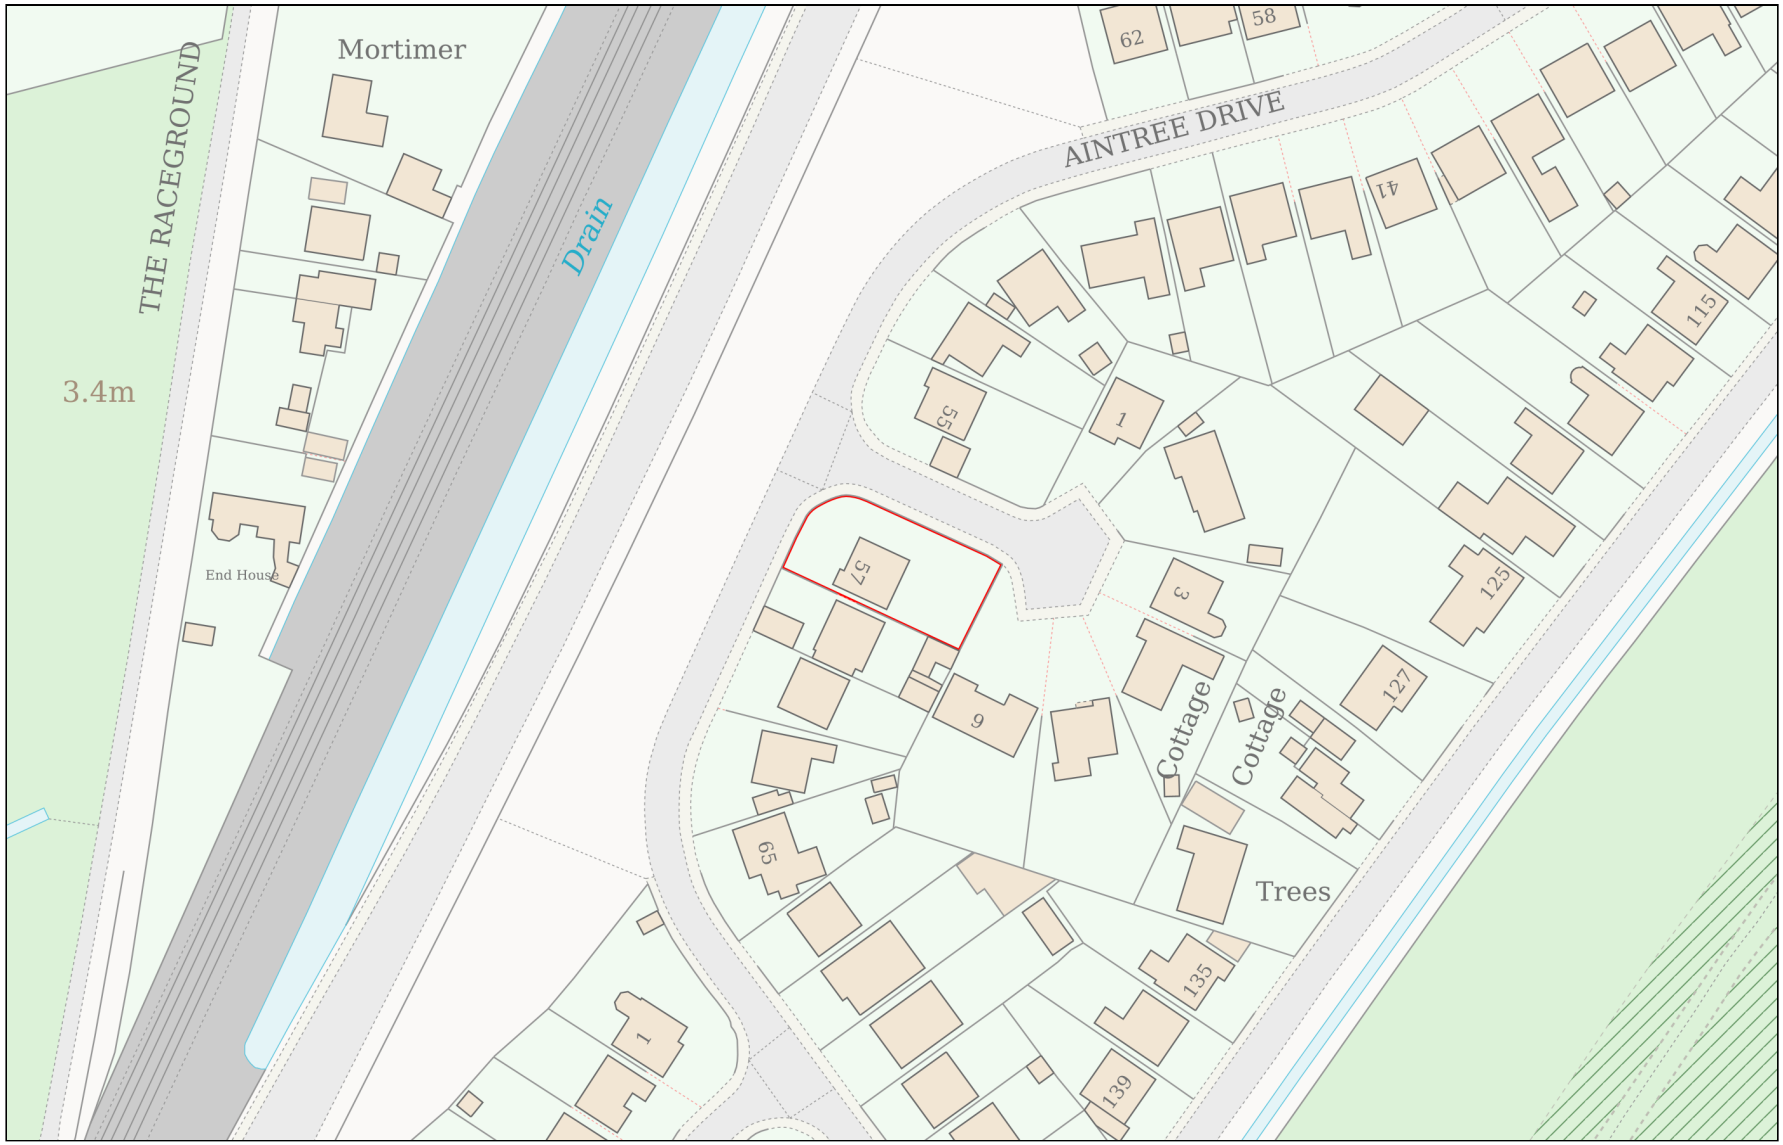

Planning Portal Reference: **PP-14780118v1**

Powered By TerraQuest

© Crown copyright and database rights 2026 OS 100042766