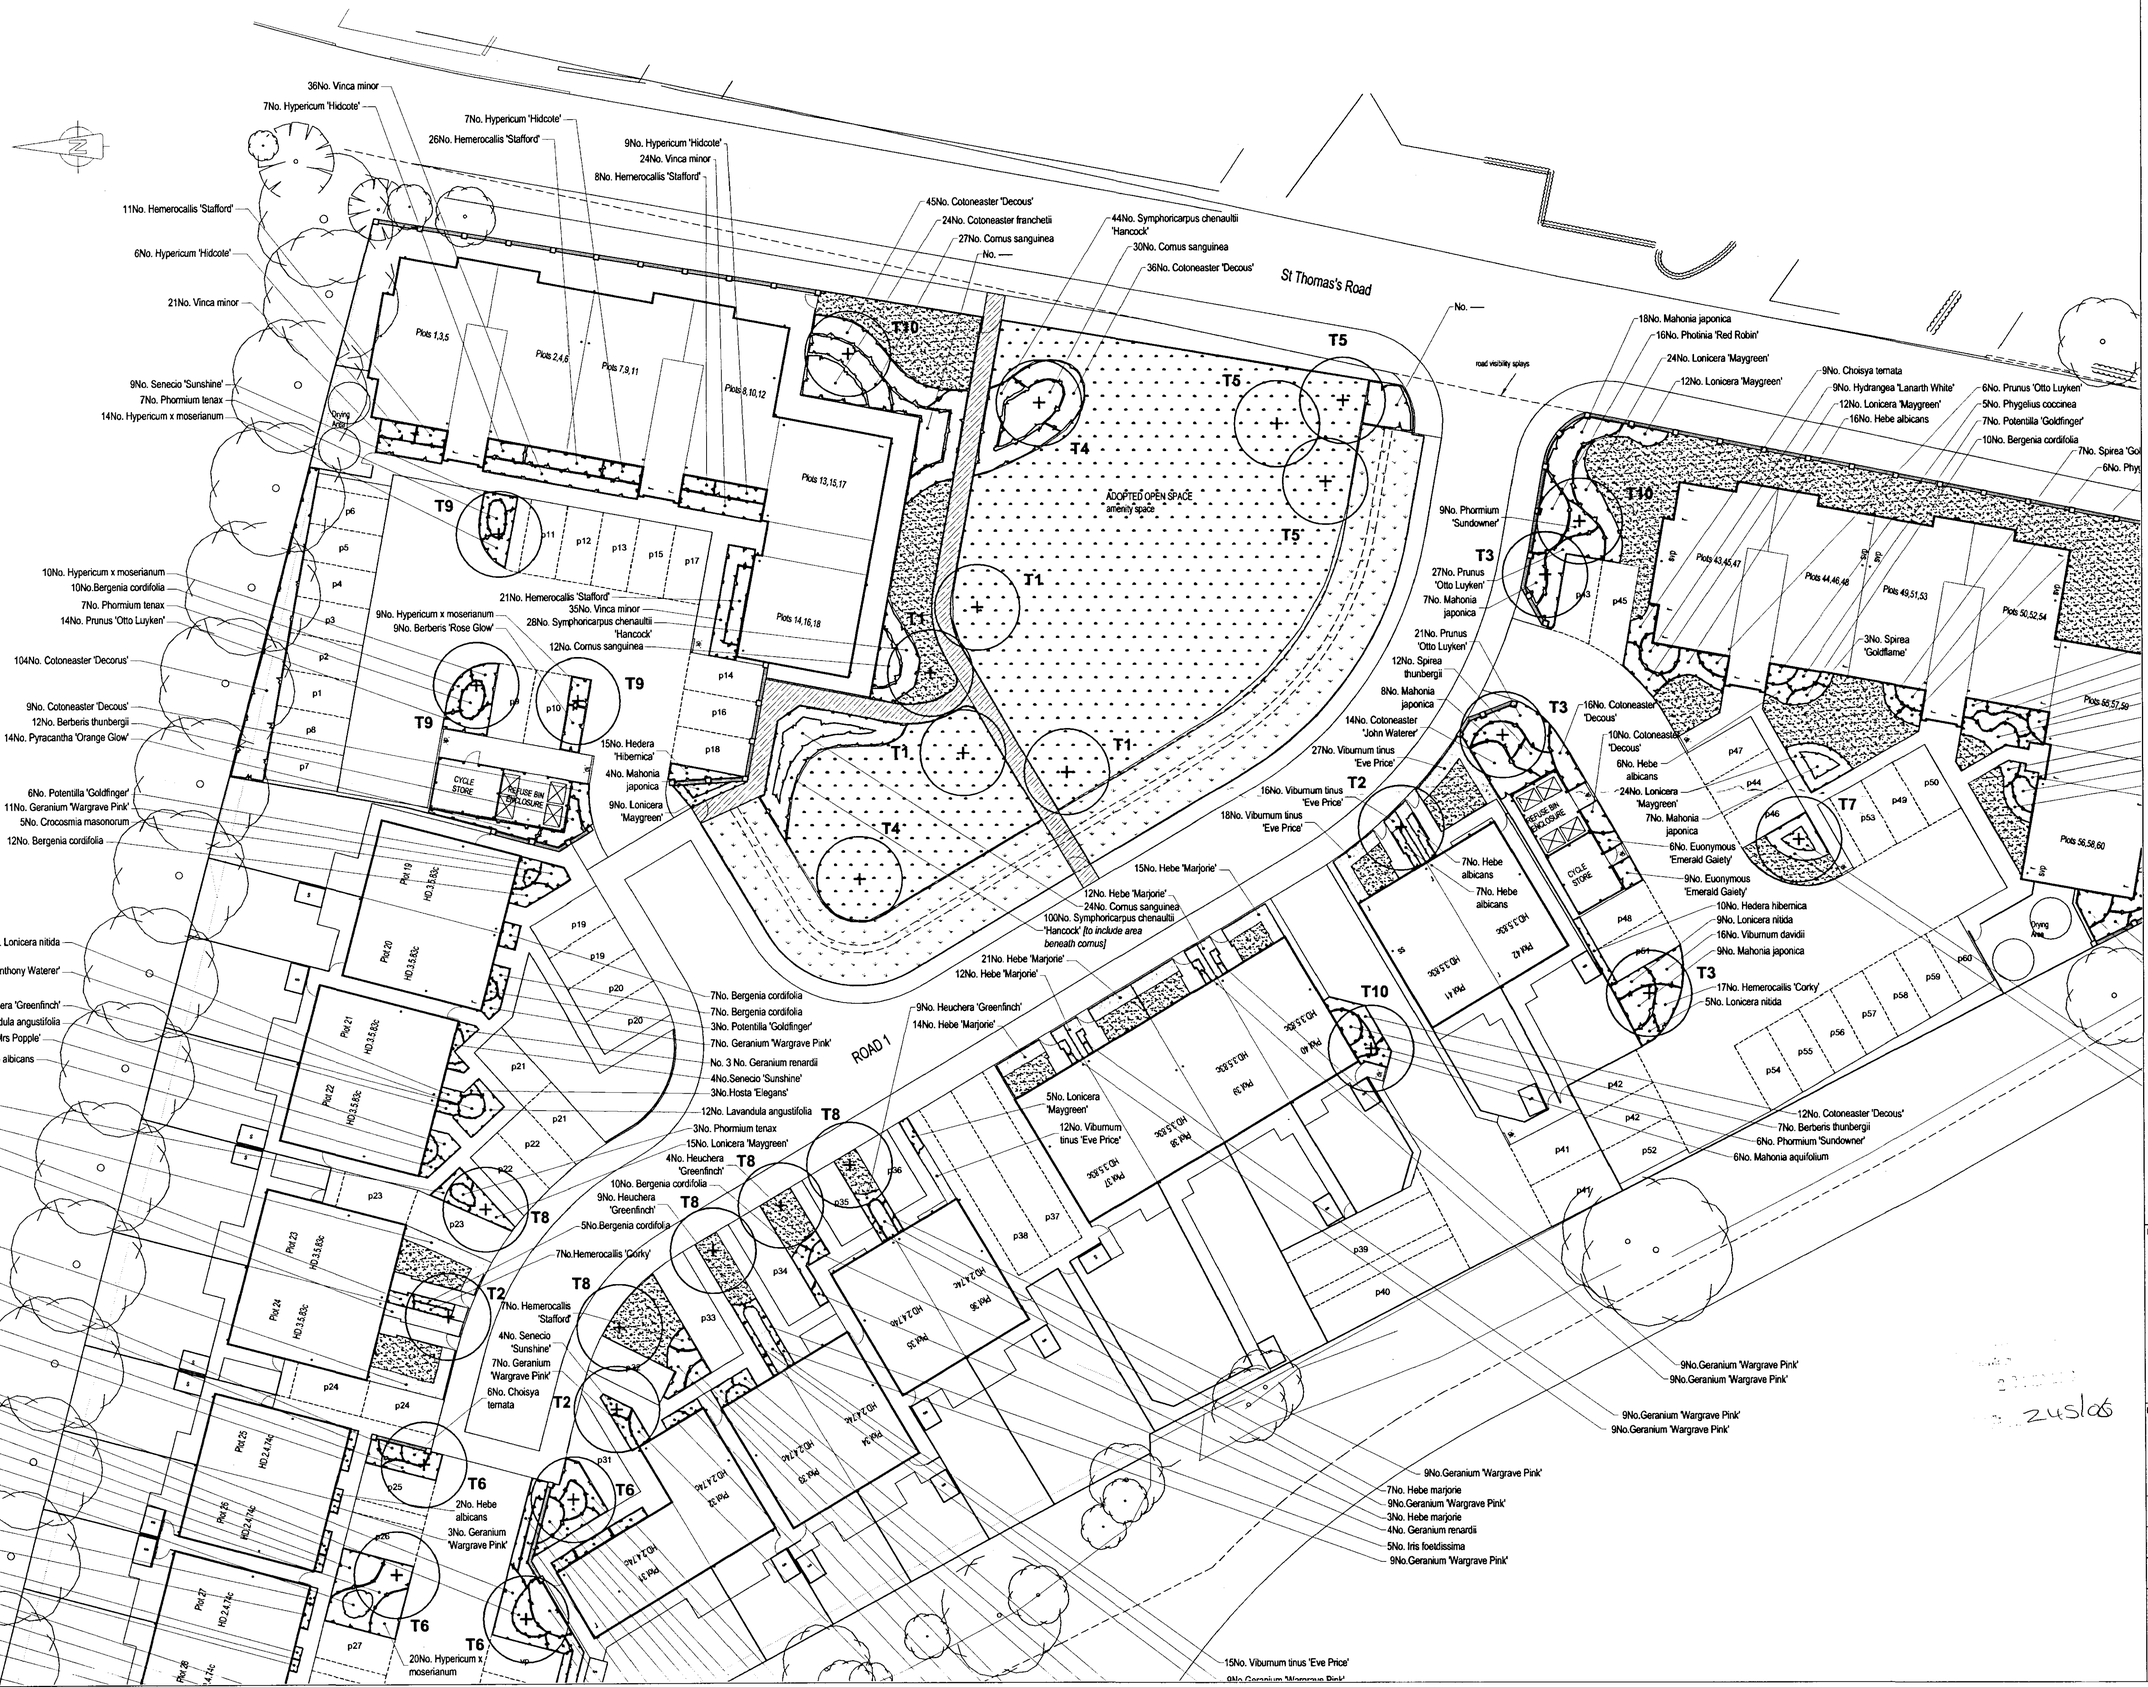


KEY

- Proposed Tree Planting
- Proposed Ornamental Shrub Planting
- Proposed Hedgerow
- Proposed Grass Turf
- British Seed Houses WFG9 Seed Mix at 10g / metre squared.
- British Seed Houses A19 Seed Mix at 35g / metre squared.

Shrub and hedgerow areas to have minimum 450mm depth of good quality cultivated topsoil, free from bricks, large stones and other rubbish. MycorForce Transplanter shall be spread around the roots of each plant during planting at a rate specified by the supplier, Tel:English Woodlands Burrow Nursery 01435 862992.

GRASS TURFING
To be good quality treated meadow turf.

Bark Mulch
All shrub beds will have 75mm of ornamental bark underlaid with a porous weed barrier. Supplier Tenax Ltd 01978 664667.

Revisions	Dwn.	Date

Project

ST THOMAS'S ROAD, SPALDING
For

Westleigh Developments Ltd

Drawing

Proposed Planting Layout
Sheet 1 of 3

Date	Drawn
11.01.06	cjn
Dwg. No. 06.634.001	Scale 1:200 @ A1
Revision	Revision Date

IAN STEMP LANDSCAPE ASSOCIATES
LANDSCAPE ARCHITECTURE . LANDSCAPE PLANNING . URBAN LANDSCAPE DESIGN
STUDIO ONE, THE MEWS, 298 AVENUE ROAD EXTENSION, CLARENDON PARK, LEICESTER, LE2 3EL
Tel: 0116 270 1387 Fax: 0116 244 8940
email: ifs@stempls.fsnet.co.uk

DETERMINED