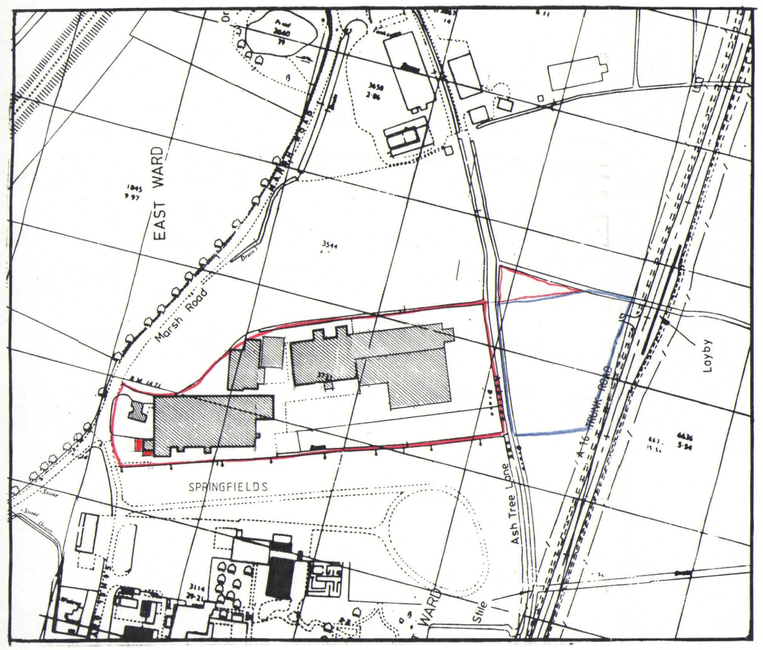

LOCATION PLAN scale 1-2500

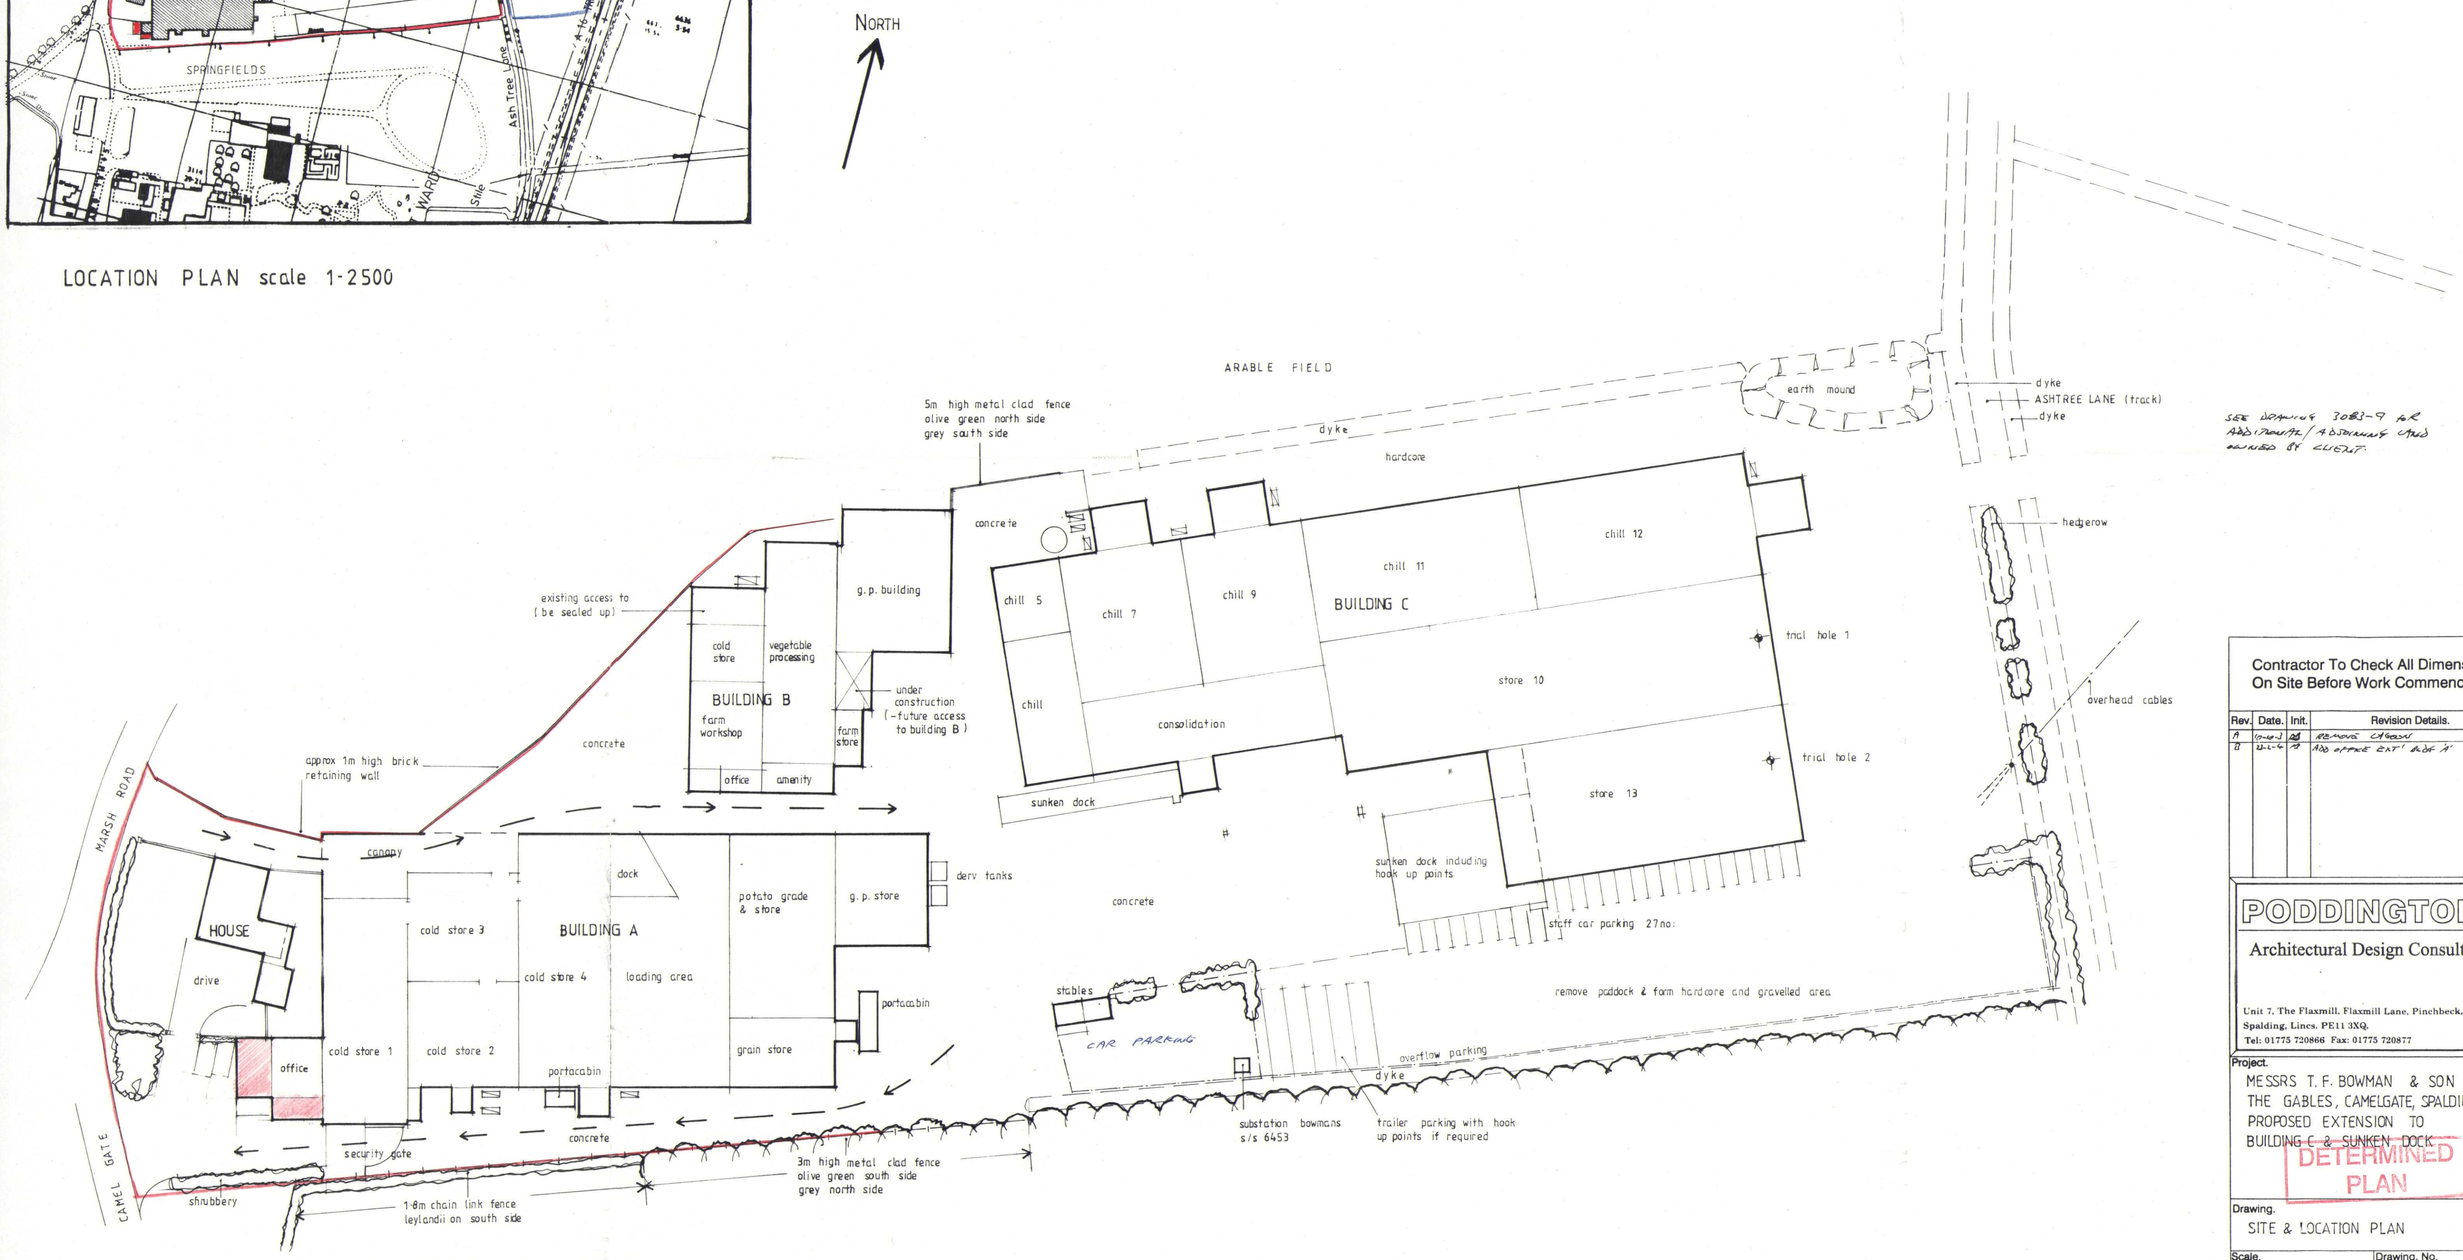

SITE PLAN scale 1-500

Contractor To Check All Dimensions On Site Before Work Commences.

Rev.	Date.	Init.	Revision Details.
A	10-10-3	AB	REMOVE LAGOON
B	22-2-4	AB	ADD OFFICE EXT' BLDG 'A'

PODDINGTONS
Architectural Design Consultants
Unit 7, The Flaxmill, Flaxmill Lane, Pinchbeck, Spalding, Lincs. PE11 3XQ.
Tel: 01775 720866 Fax: 01775 720877

Project.
MESSRS T. F. BOWMAN & SON
THE GABLES, CAMELGATE, SPALDING,
PROPOSED EXTENSION TO
BUILDING C & SUNKEN DOCK

DETERMINED PLAN

Drawing.
SITE & LOCATION PLAN

Scale. AS SHOWN

Drawing. No. 3083-4

Drawn.

Date. MAY 2003

Rev. A B