
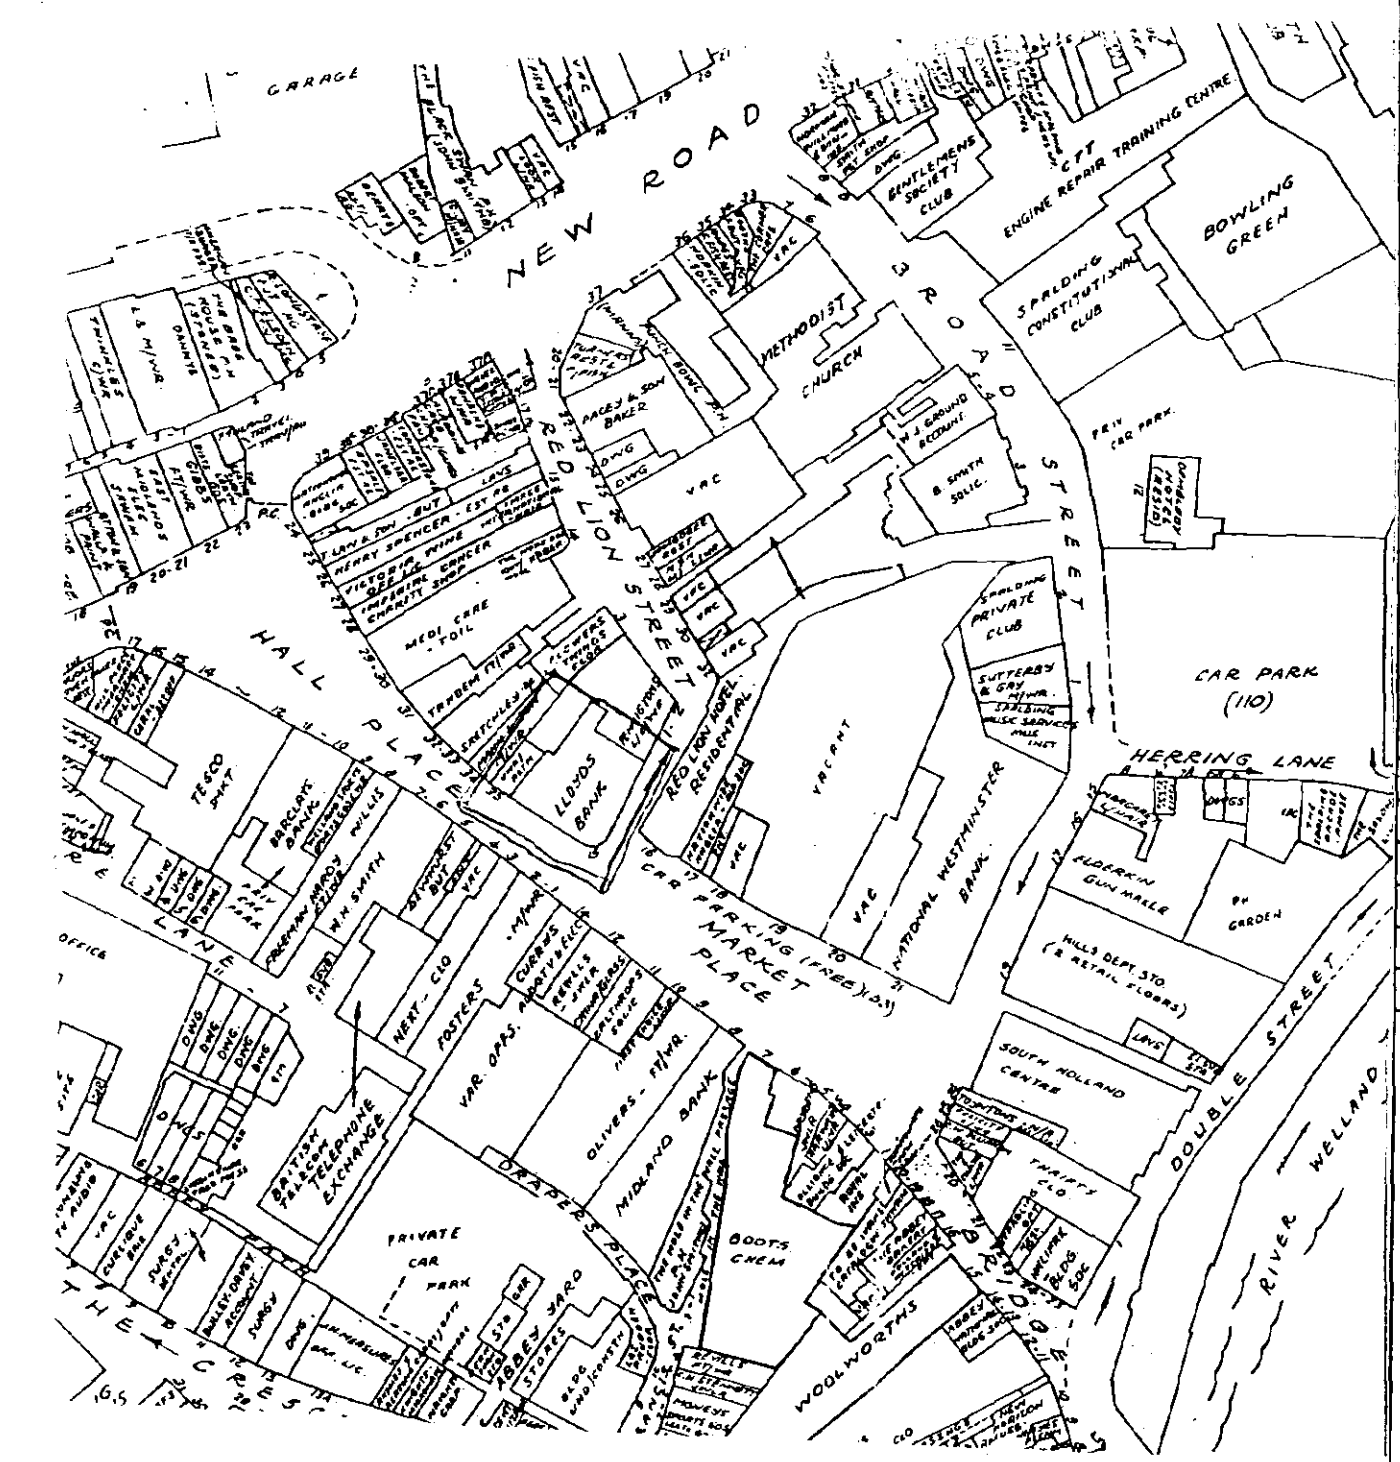


THE CONTRACTOR IS TO CHECK ALL DIMENSIONS ON SITE AND TO REPORT ALL DISCREPANCIES TO THE ARCHITECT

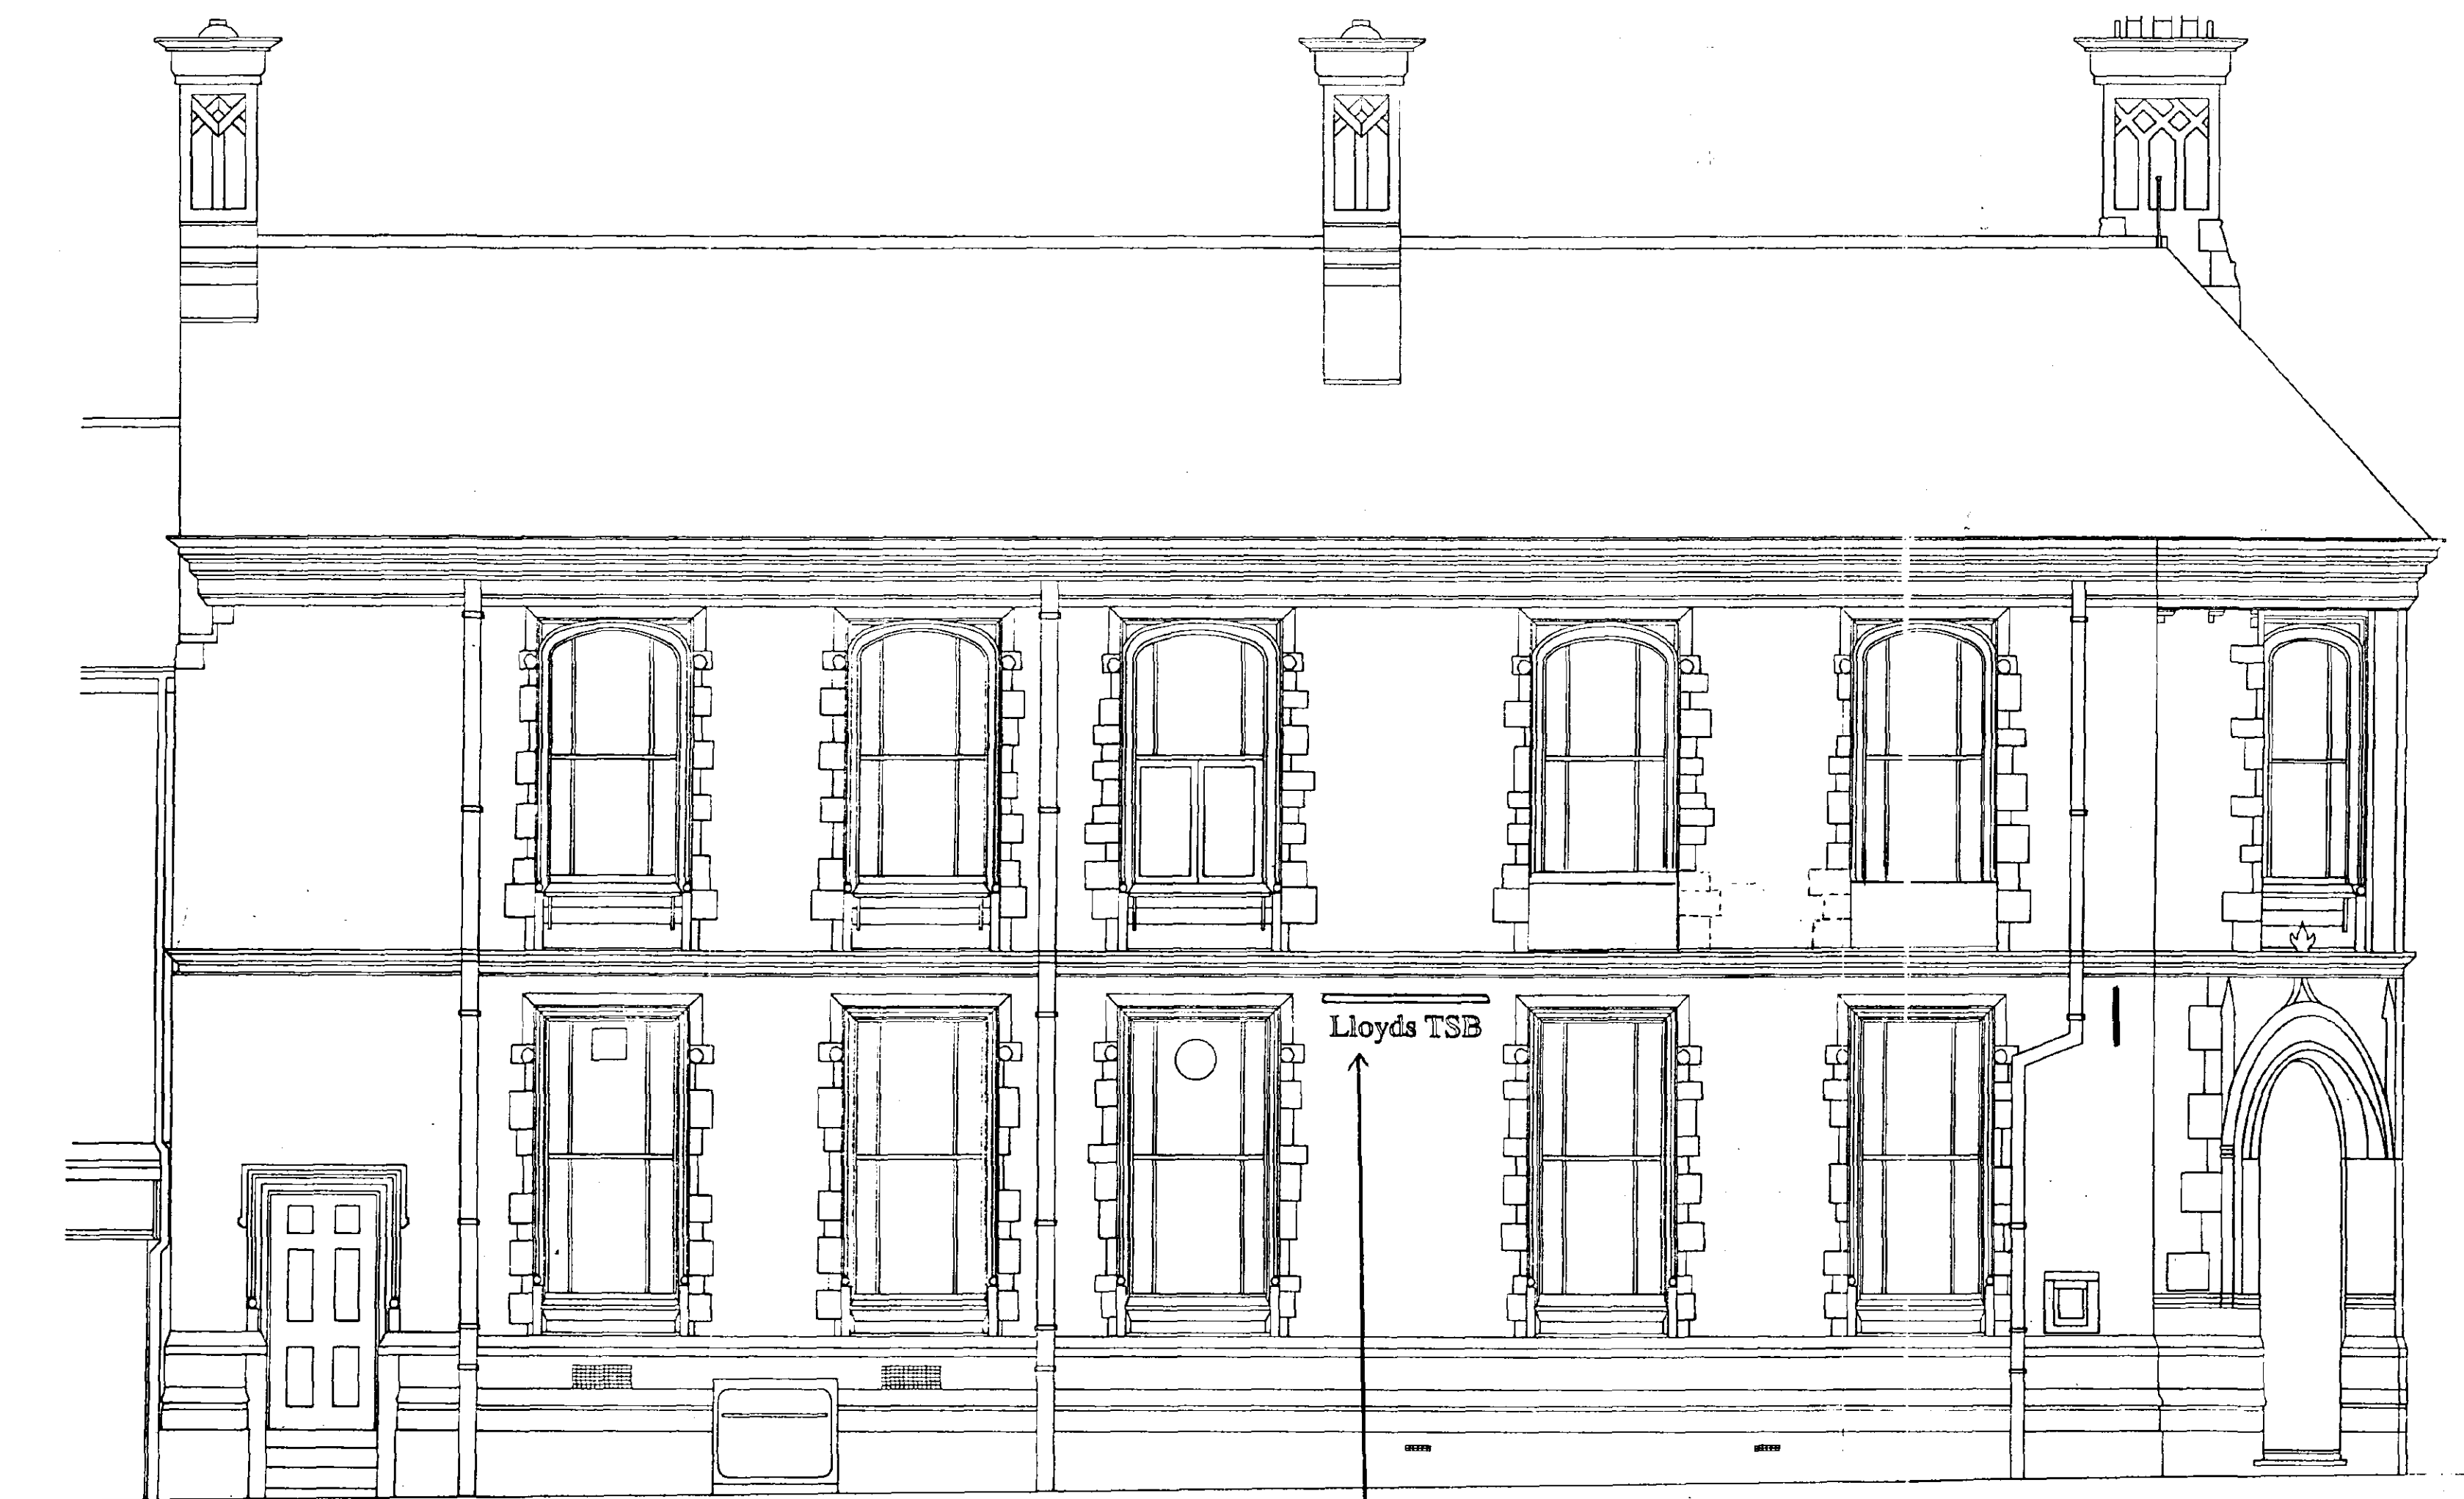

LOCATION PLAN

GREEN B-ARDS TO BE REMOVED FROM EXISTING POSITION.

EXTERNALLY ILLUM WHITE LETTERS. 200mm HIGH.

REV@ T 26/4/99
NON ILLUMINATED HANGING SIGN DOUBLE SIDED FABRICATED ALUMINIUM TRAY WITH FACE APPLIED VINYL SHOWING BLACK HORSE LOGO BLUE/GREEN GRADUATION WITH BLUE PAINTED RETURNS RAL 5022 40% GLOSS, SIZE 450 X 450mm ON DECORATIVE BRACKET.

AMENDED PLAN
Ref.

SOUTH HOLLAND DC HOUSING & PLANNING
28 APR 1999
Ref: 0246/99

DETERMINED PLAN

9/8/99. R4.
Projecting sign updated as requested by Beverly.
NIA

PRELIM NO: 50110600 A1

data: AUGUST 90 approved
scale 1:50 drawn: SURVEY
dwg no. 7706-02

SPALDING
HALL PLACE
SPALDING, Lincs.

PROPOSED SIGNAGE

Regional Architect
Lloyds Bank Plc.
Block C
Westbrook Centre
Milton Road
Cambridge.
Eastern Regional Executive Office
TEL: 0223-359834

Externally illuminated flat letters.
White. The face and edge are one colour
Downlighter will be coloured dark grey.
200mm high.

Non-illuminated hanging sign.
Double sided fabricated aluminium
Tray with face applied vinyl showing
Black Horse logo.
Blue/green graduation with blue
painted returns RAL 5022 40% gloss
Size 450 by 450mm
No addendum.
On ornamental bracket.

