
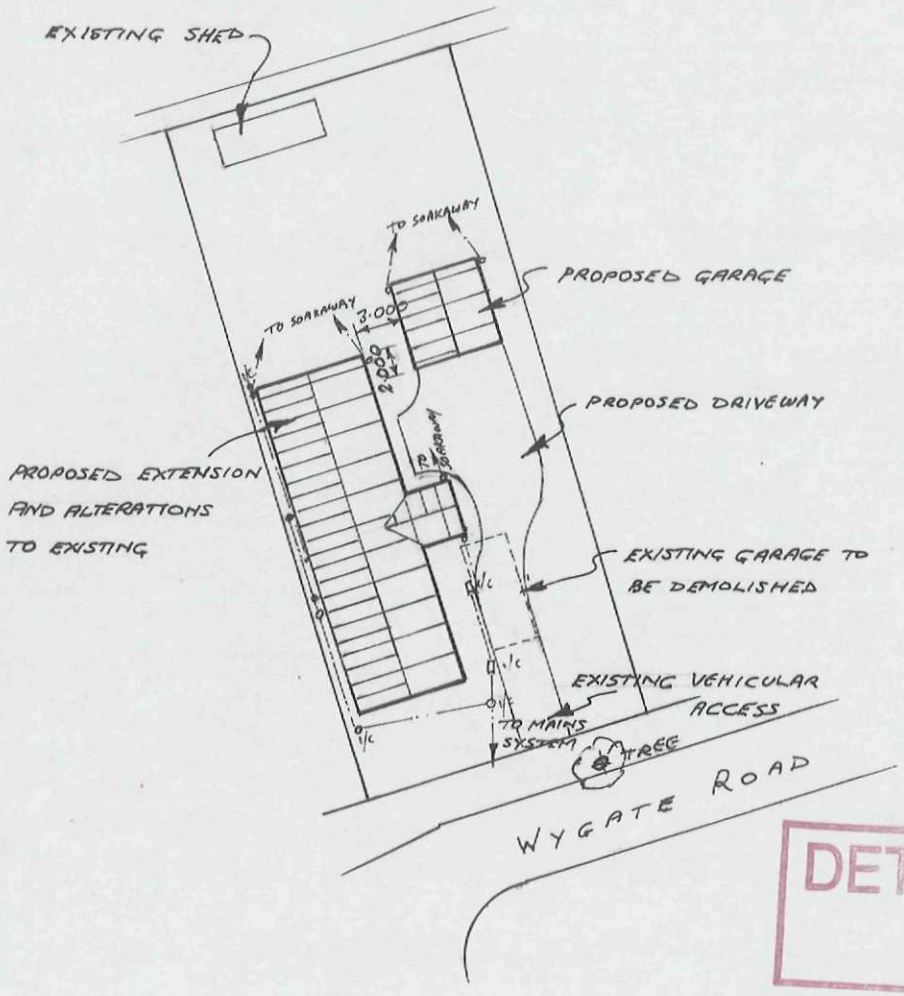


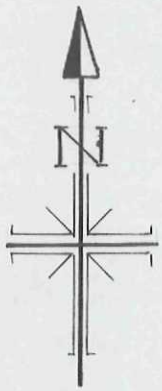

DETERMINED
PLAN

SHDC
Planning & Development
- 8 APR 2009
Ref: 0247/09

BY: Mark Rogers SCALE 1:500 DRG No: GG/09/7 DATE: MARCH '09

PROPOSED EXTENSION, ALTERATIONS AND GARAGE TO EXISTING BUNGALOW

AT 78, WYGATE ROAD, SPALDING, LINCS PE11 1NT