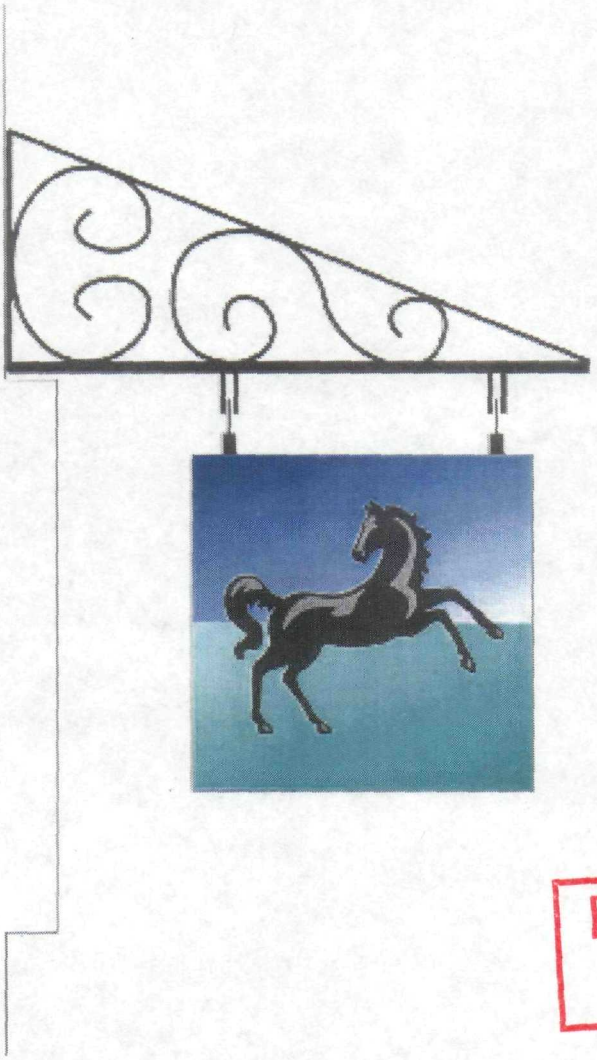


SOUTH HOLLAND DC
HOUSING & PLANNING
28 APR 1999
Ref: 0247/99

DETERMINED
PLAN

Enlarged side elevation showing existing hanging frame

AMENDED PLAN
Ref.

Lloyds TSB

Title: Proposed Elevations For 36/37 Hall Place Spalding 50770600

Date: 26 April 1999

Scale: 1:10

Drawn by: S.Barber

CDR file name: Hall Place.CDR page 1

Drawing No: ??????