


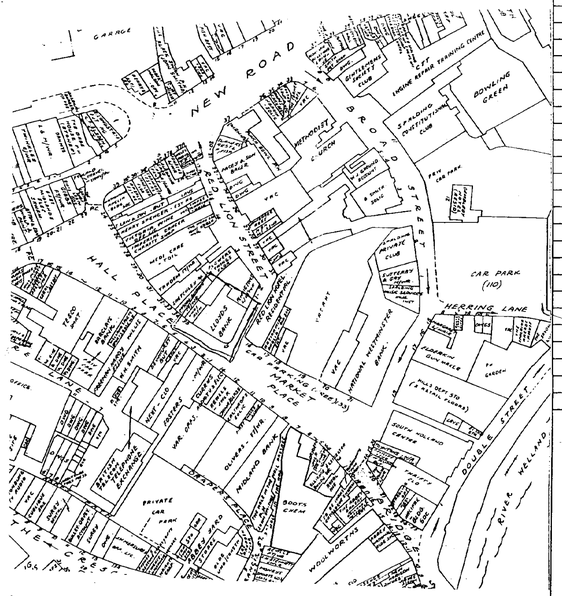


LOCATION PLAN

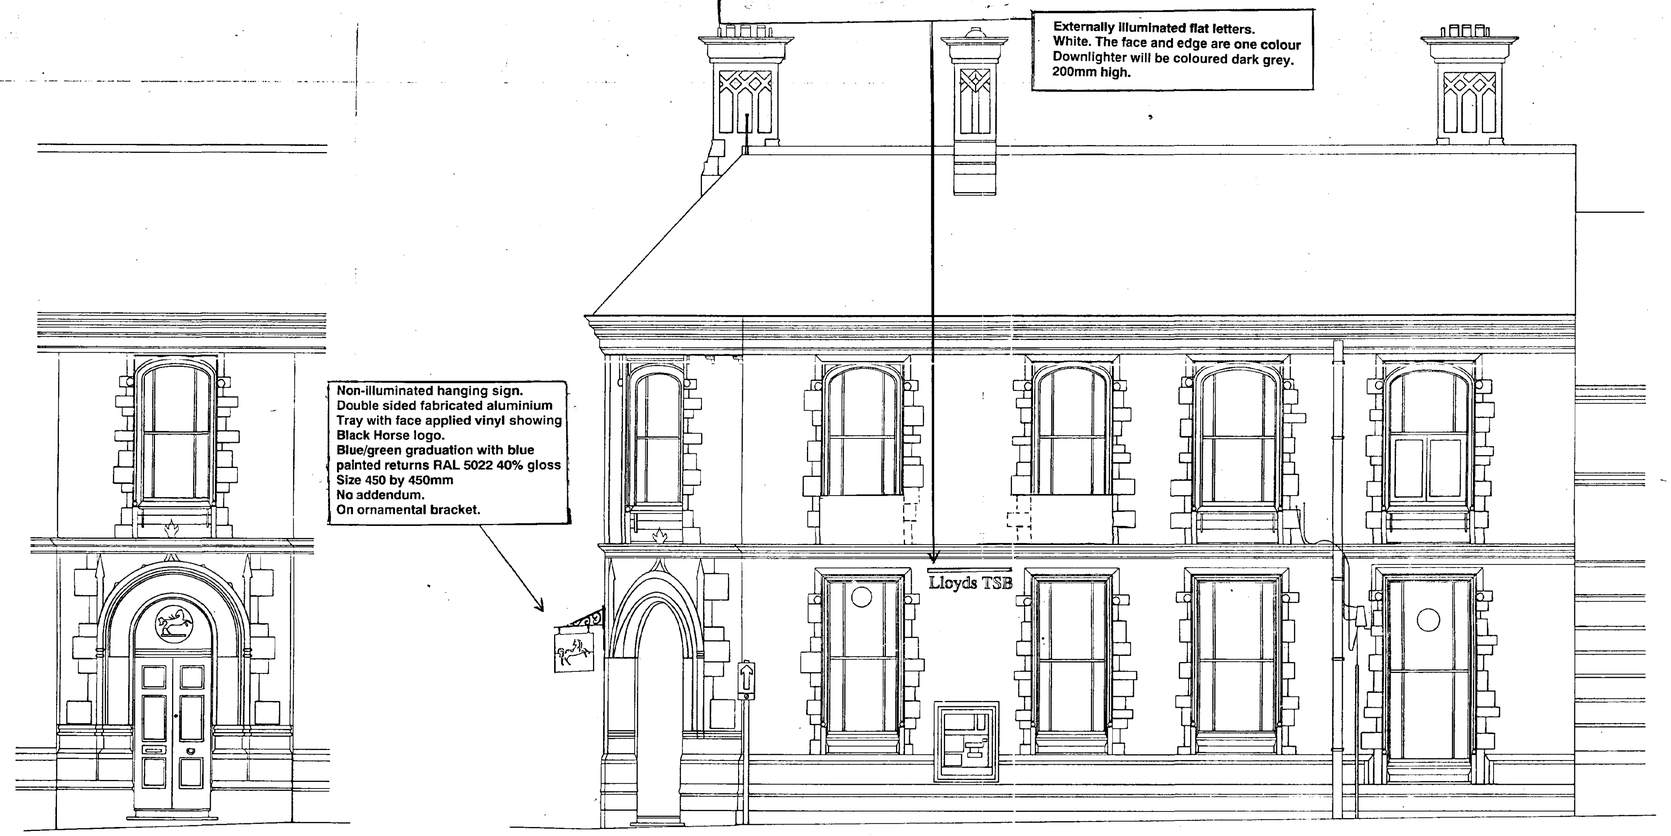


THE CONTRACTOR IS TO CHECK ALL DIMENSIONS ON SITE AND TO REPORT ALL DISCREPANCIES TO THE ARCHITECT

GREEN BOARDS TO BE REMOVED FROM EXISTING POSITION.

EXTERNALLY ILLUM WHITE LETTERS. 200 MM HIGH.

REV ② ↑ 26/4/99.

NON ILLUMINATED HANGING SIGN DOUBLE SIDED FABRICATED ALUMINIUM TRAY WITH FACE APPLIED VINYL SHOWING BLACK HORSE LOGO BLUE/GREEN GRADUATION WITH BLUE PAINTED RETURNS RAL 5022 40% GLOSS, SIZE 450 X 450MM ON DECORATIVE BRACKET.

REV1 9/3/99. R.H.
Projecting sign updated as requested by Beverley.
N/A

AMENDED PLAN
Ref.

SOUTH HOLLAND DC
HOUSING & PLANNING
28 APR 1999
Ref: 0247/99

DETERMINED PLAN

PREMIER SIGNS 50 110600 A1

| | |
|---|---|
| date AUGUST 90 | approved |
| scale 1:50 | drawn SURVEY |
| dwg no. 7706-02 | |

# SPALDING
## HALL PLACE
## SPALDING, LINCS.

PROPOSED SIGNAGE

Regional Architect
Lloyds Bank Plc.
Block C
Westbrook Centre
Milton Road
Cambridge.

Eastern Regional Executive Office

TEL: 0223-359634