


REMOVED
PLAN

SHDC
Planning & Environment
28
Ref 0248/03

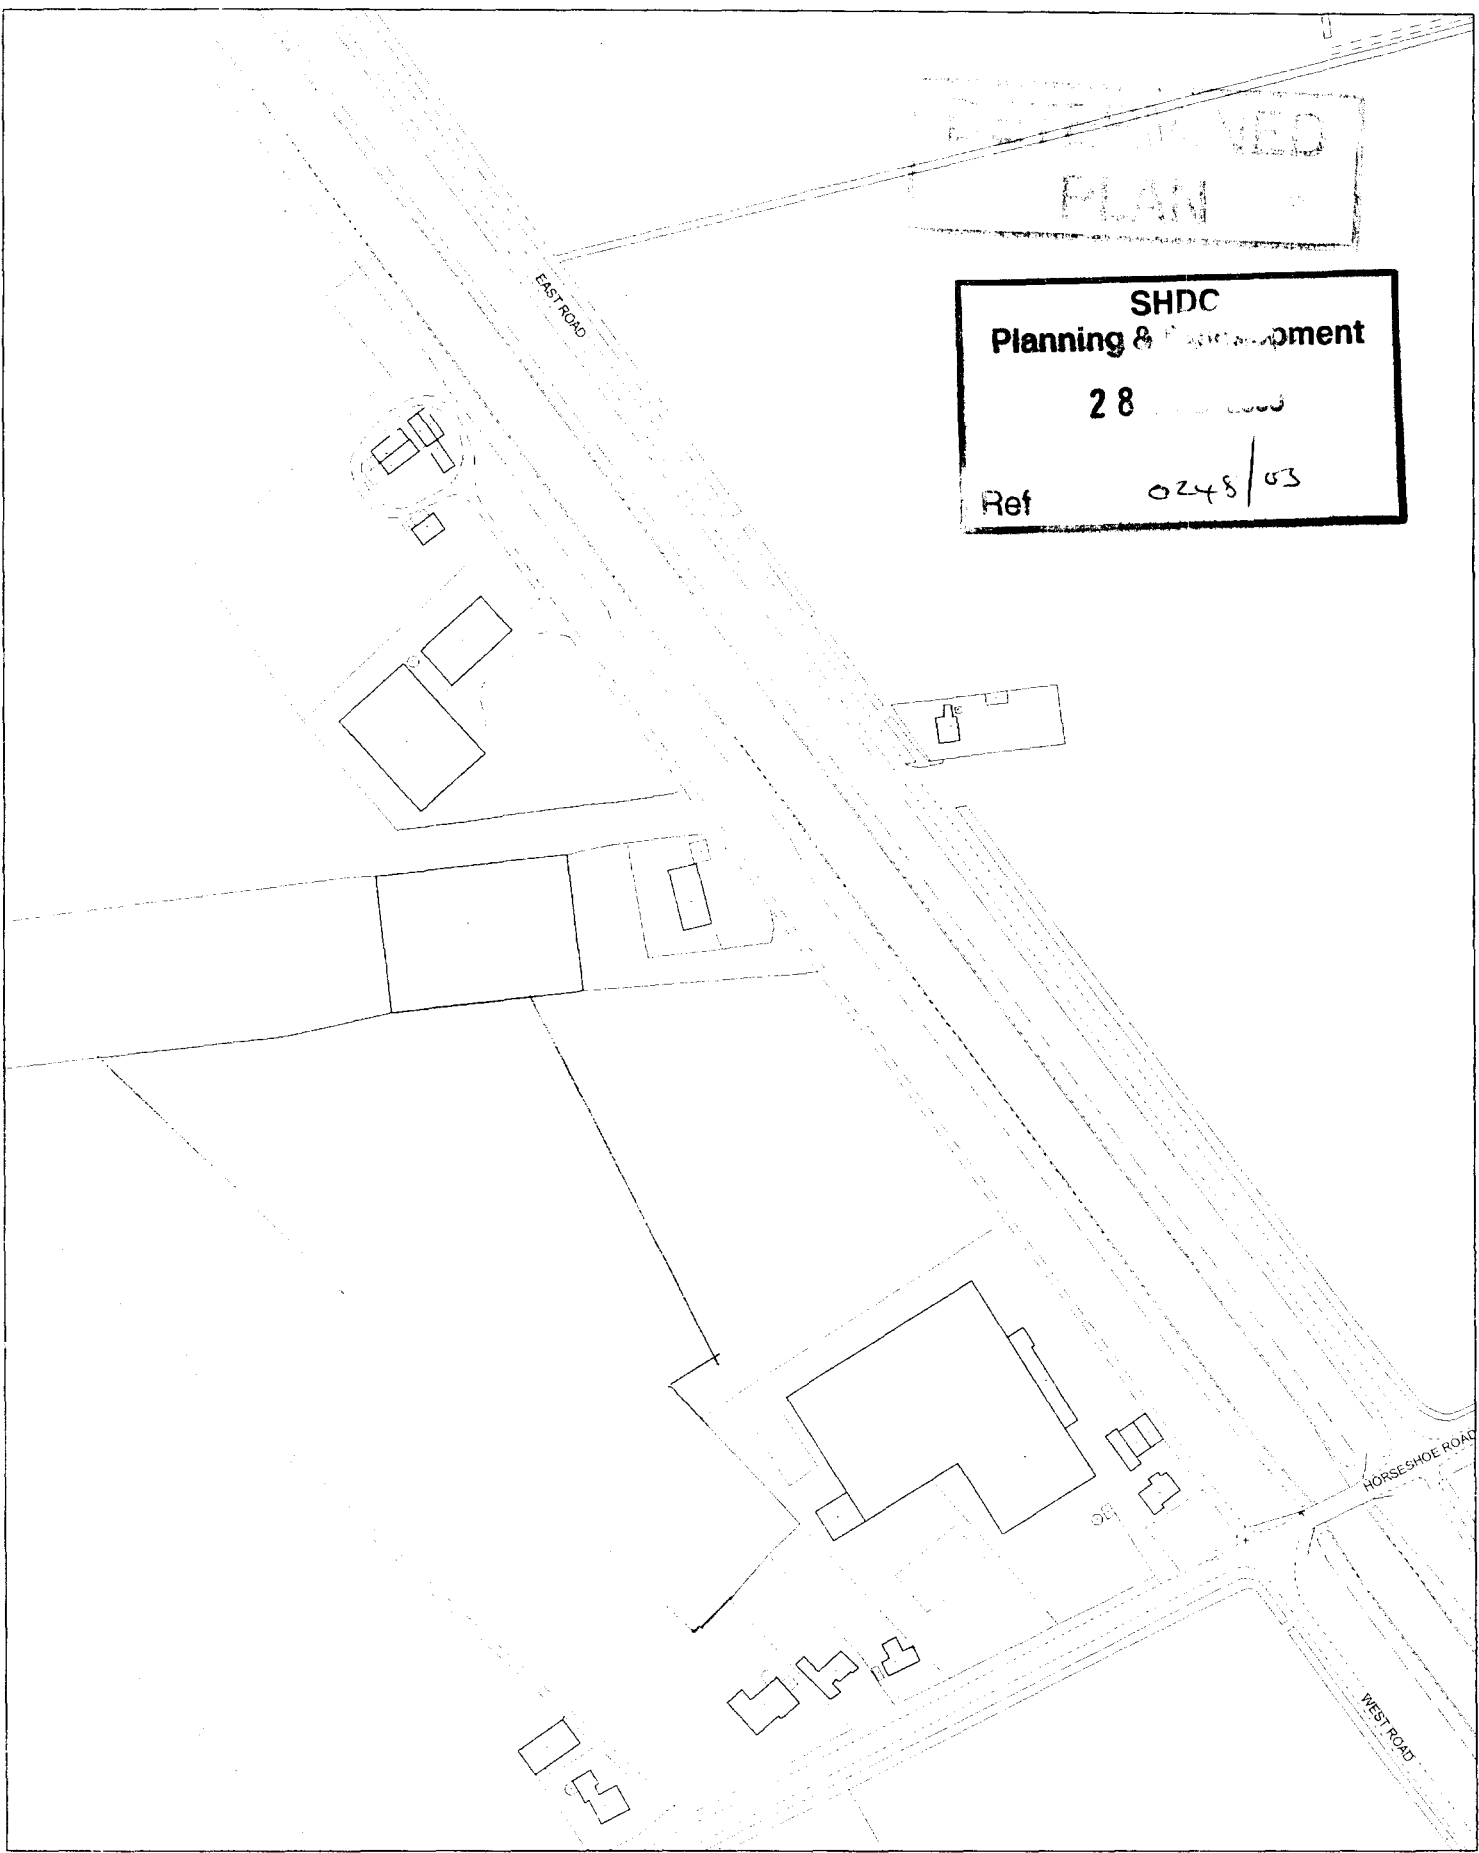


Council Offices, Priory Road, Spalding,
Lincolnshire PE11 2XE

This copy has been produced specifically for the map return
scheme purposes only. No further copies may be made.

Scale:
1:2500

This map is reproduced from Ordnance Survey material with
permission of Ordnance Survey on behalf of Her Majesty's
Stationary Office (c) Crown copyright. Unauthorised reproduction
infringes Crown copyright and may lead to prosecution or civil
proceedings. South Holland District Council LA079413 2002



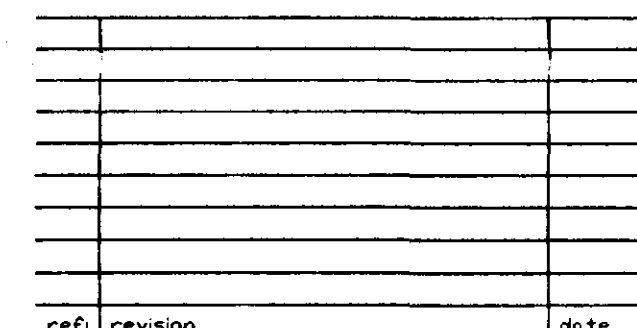

G. R. MERCHANT

I.ENG AMICE FTWO

E-Mail: G. R. Merchant @ Merchant. Pl
Co. UK

PLANS & ELEVATIONS

Job Ref.	Drawing No.
----------	-------------

Date	Drawn
------	-------

Scales

17/100

DO NOT SCALE FROM THIS DRAWING

This drawing is to be kept in the office of the Architect, and is not to be used for any purpose other than that for which it is issued. The General Contractor is to check all dimensions and report any discrepancies to the Architect. All details shown on this drawing including

foundations are based upon typical site conditions related to the area. No responsibility can be accepted for abnormal conditions which may be discovered during construction unless reported to the Architect so that design amendments may be considered. Site soil surveys are recommended.

This drawing is limited in the amount of information contained and does not purport to contain a specification of the work. It is made for the purpose of assisting the owner in the selection of the contractor.

approval. This drawing must not be used as a contract document alone. The works will not be supervised or inspected on site by G R Merchant or any representative thereof. It is the client's

All materials to be new unless otherwise stated and all components and materials etc. to be used

filled and installed etc. in strict accordance with manufacturers instruction and relevant code practice. Materials shall conform to appropriate British standard specification or BSA certified European equivalent. The Contractor shall submit a Bill of Materials for approval.

concurrent with and adopt all measures necessary to achieve compliance with Health and Safety legislation for Building sites and Work places. The Employer / Client is advised that should the

need to comply with the Construction Design and Management Regulations an independent Planning Supervisor will be required. The works shall comprise of all that is shown on the drawings and details. Work that may not specifically shown but may be reasonably inferred as necessary.

carry out the work shall be deemed to be included.



