

Photo 1 - perceived fall right to left towards memorial



Photo 2 - perceived near to far towards memorial




Photo 3 - algea growth evident to west of memorial



Photo 4 - rear (south) of memorial showing Yew hedge.



Photo 5 - algea growth evident to east of memorial

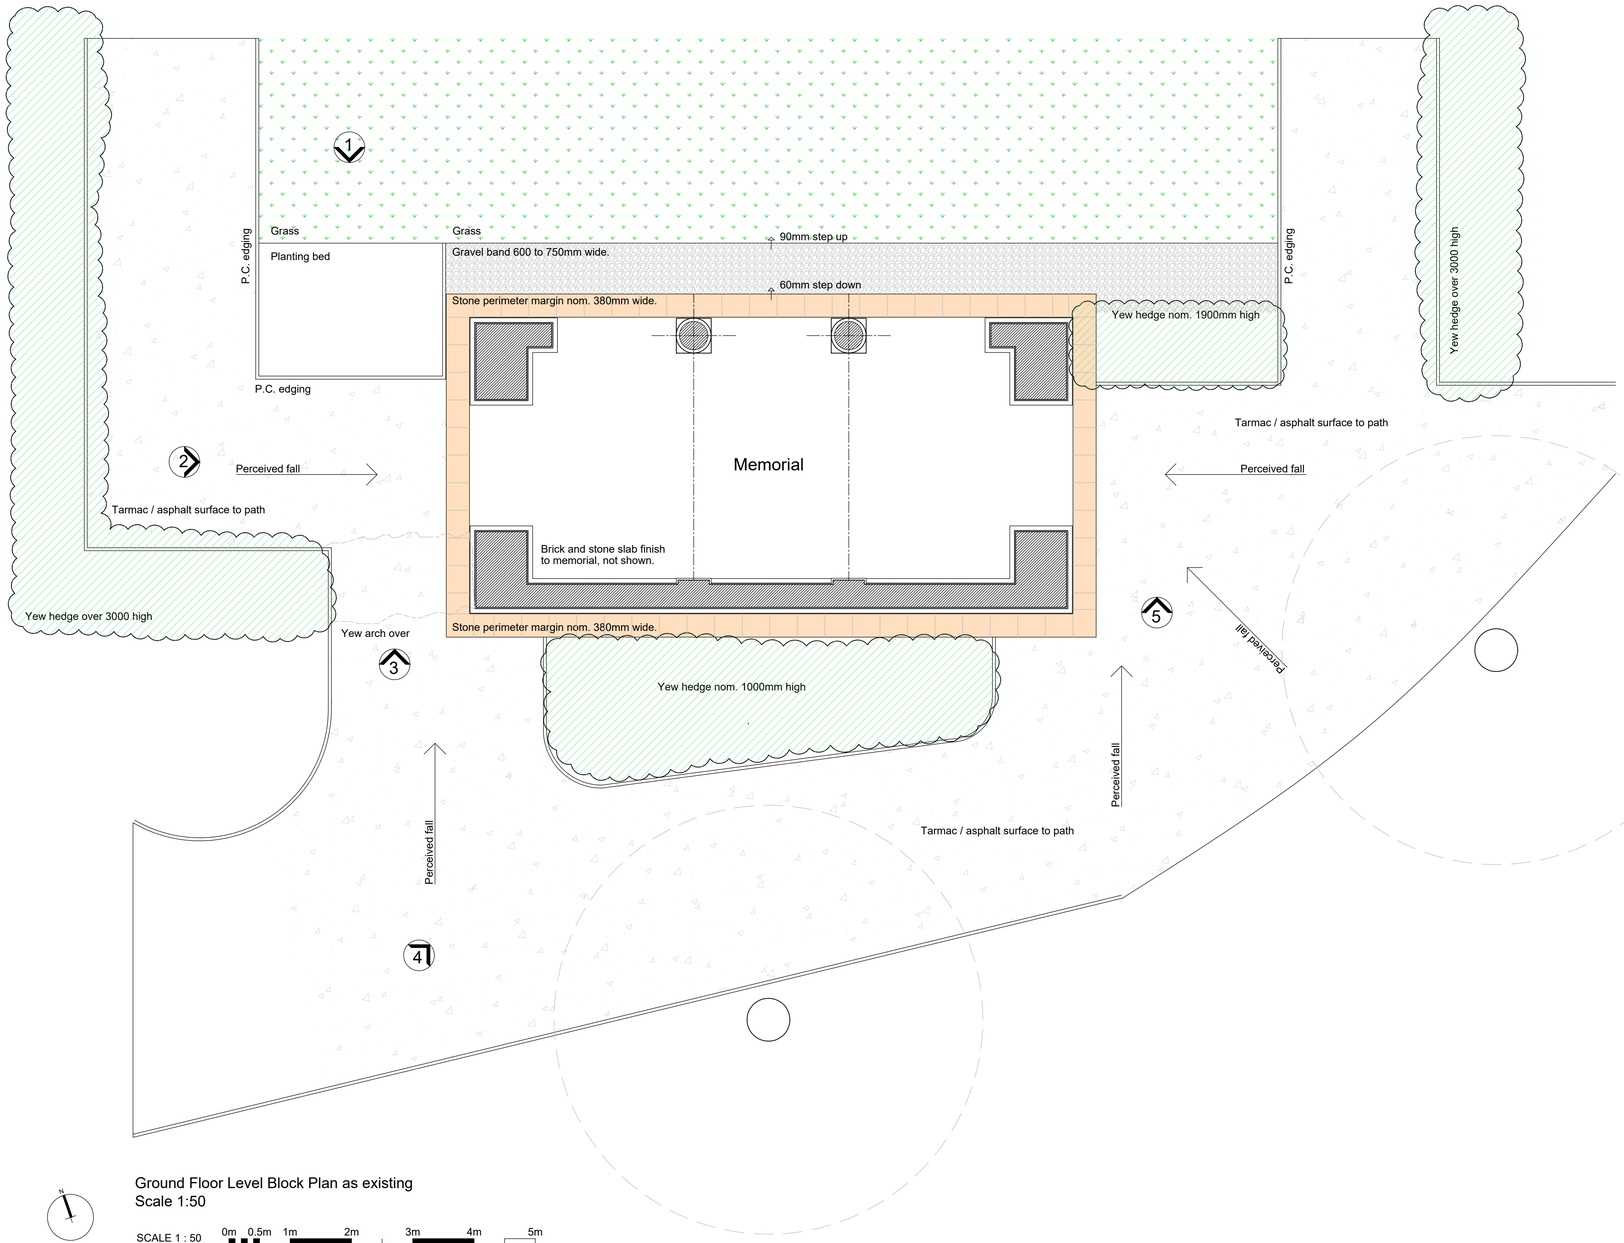

Ground Floor Level Block Plan as existing
Scale 1:50

DO NOT SCALE THIS DRAWING. THE CONTRACTOR IS DEEMED TO HAVE CHECKED ALL DIMENSIONS ON SITE AND REPORT ANY DISCREPANCIES TO OGLESBY & LIMB LTD.
THE CONTENTS OF THIS DRAWING ARE COVERED BY COPYRIGHT AND REMAIN THE PROPERTY OF OGLESBY & LIMB LTD. WRITTEN APPROVAL MUST BE OBTAINED FROM OGLESBY & LIMB LTD PRIOR TO DUPLICATION OR REPRODUCTION OF THIS DRAWING OR ITS CONTENTS.
ANY DIMENSIONS NOT SHOWN ARE TO BE CHECKED AND AGREED WITH OGLESBY & LIMB LTD.

Ref.	Date	Description	Initial
X	xx.xx.xx	Xxxxx	xxx

Oglesby & Limb Ltd
Chartered Architect
Suite 1, Market Chambers
12 Market Place, Spalding, Lincs
PE11 1SL
Tel: 01775 761196
e-mail: design@o-l-ltd.co.uk

Client:
South Holland District Council

Project:
Proposed Conservation works to the Spalding War Memorial
Ayscoughfee Hall Gardens
Church Gate
Spalding
PE11 2RA

Drawing Title:
Proposed French Drain
Ground Floor Level Block Plan as existing

LBC APPLICATION ISSUE

Date:	Scale:
Feb 2024	as shown @ A1
Drawn by: cad	Checked by: ajo

Drawing Number:	Rev:
A1606-03	P1