

DO NOT SCALE THIS DRAWING. THE CONTRACTOR IS DEEMED TO HAVE CHECKED ALL DIMENSIONS ON SITE AND REPORT ANY DISCREPANCIES TO OGLESBY & LIMB LTD.
THE CONTENTS OF THIS DRAWING ARE COVERED BY COPYRIGHT AND REMAIN THE PROPERTY OF OGLESBY & LIMB LTD. WRITTEN APPROVAL MUST BE OBTAINED FROM OGLESBY & LIMB LTD PRIOR TO DUPLICATION OR REPRODUCTION OF THIS DRAWING OR ITS CONTENTS.
ANY DIMENSIONS NOT SHOWN ARE TO BE CHECKED AND AGREED WITH OGLESBY & LIMB LTD.

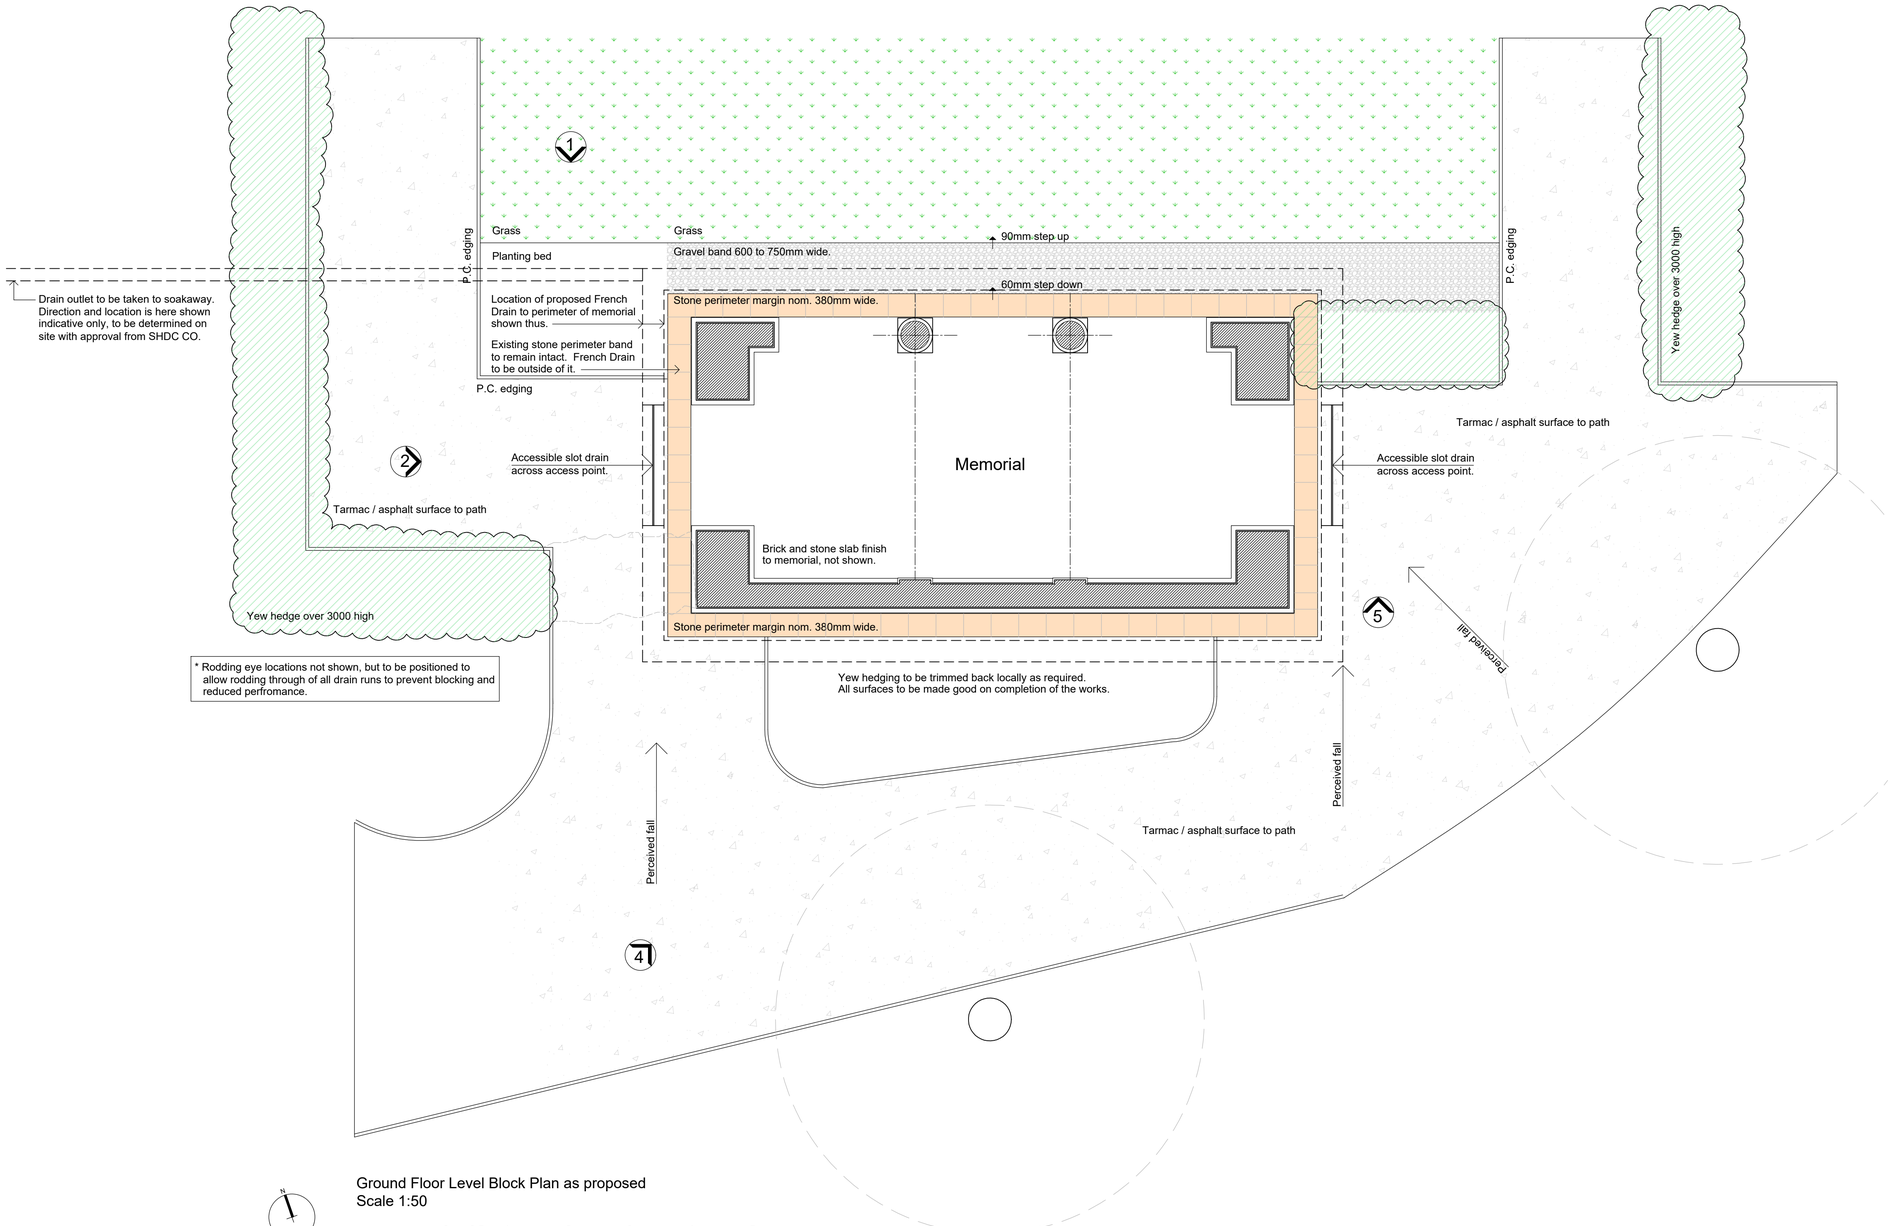

Ground Floor Level Block Plan as proposed
Scale 1:50

SCALE 1 : 50 — 0m 0.5m 1m 2m 3m 4m 5m
SCALE 1 : 1 — 0m 10mm 20mm 40mm 60mm 80mm 100mm

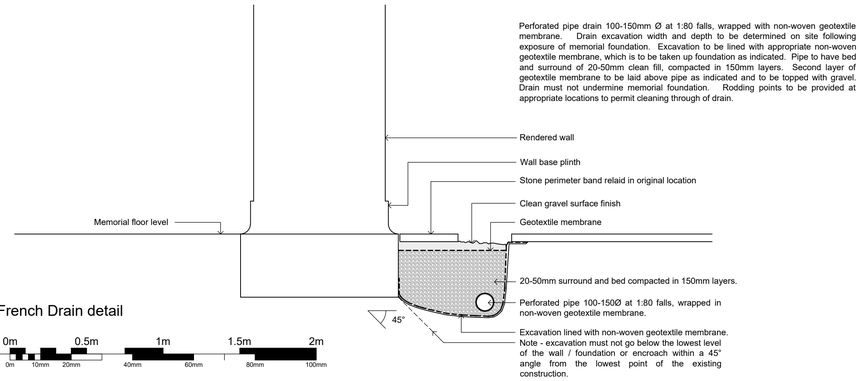

Perforated pipe drain 100-150mm Ø at 1:80 falls, wrapped with non-woven geotextile membrane. Drain excavation width and depth to be determined on site following exposure of memorial foundation. Excavation to be lined with appropriate non-woven geotextile membrane, which is to be taken up foundation as indicated. Pipe to have bed and surround of 20-50mm clean fill, compacted in 150mm layers. Second layer of geotextile membrane to be laid above pipe as indicated and to be topped with gravel. Drain must not undermine memorial foundation. Rodding points to be provided at appropriate locations to permit cleaning through of drain.

Conceptual French Drain detail
Scale 1:10

SCALE 1 : 20 — 0m 0.5m 1m 1.5m 2m
SCALE 1 : 1 — 0m 10mm 20mm 40mm 60mm 80mm 100mm

Ref.	Date	Description	Initial
X	xx.xx.xx	Xxxxx	xxx

Oglesby & Limb Ltd
Chartered Architect
Suite 1, Market Chambers
12 Market Place, Spalding, Lincs
PE11 1SL
Tel: 01775 761196
e-mail: design@o-l-ltd.co.uk

Client:
South Holland District Council

Project:
Proposed Conservation works to the Spalding War Memorial
Ayscoughfee Hall Gardens
Church Gate
Spalding
PE11 2RA

Drawing Title:
Proposed French Drain
Ground Floor Level Block Plan and details as proposed

LBC APPLICATION ISSUE

Date:	Scale:
Feb 2024	as shown @ A1
Drawn by: cad	Checked by: ajo

Drawing Number:	Rev:
A1606-04	P1