


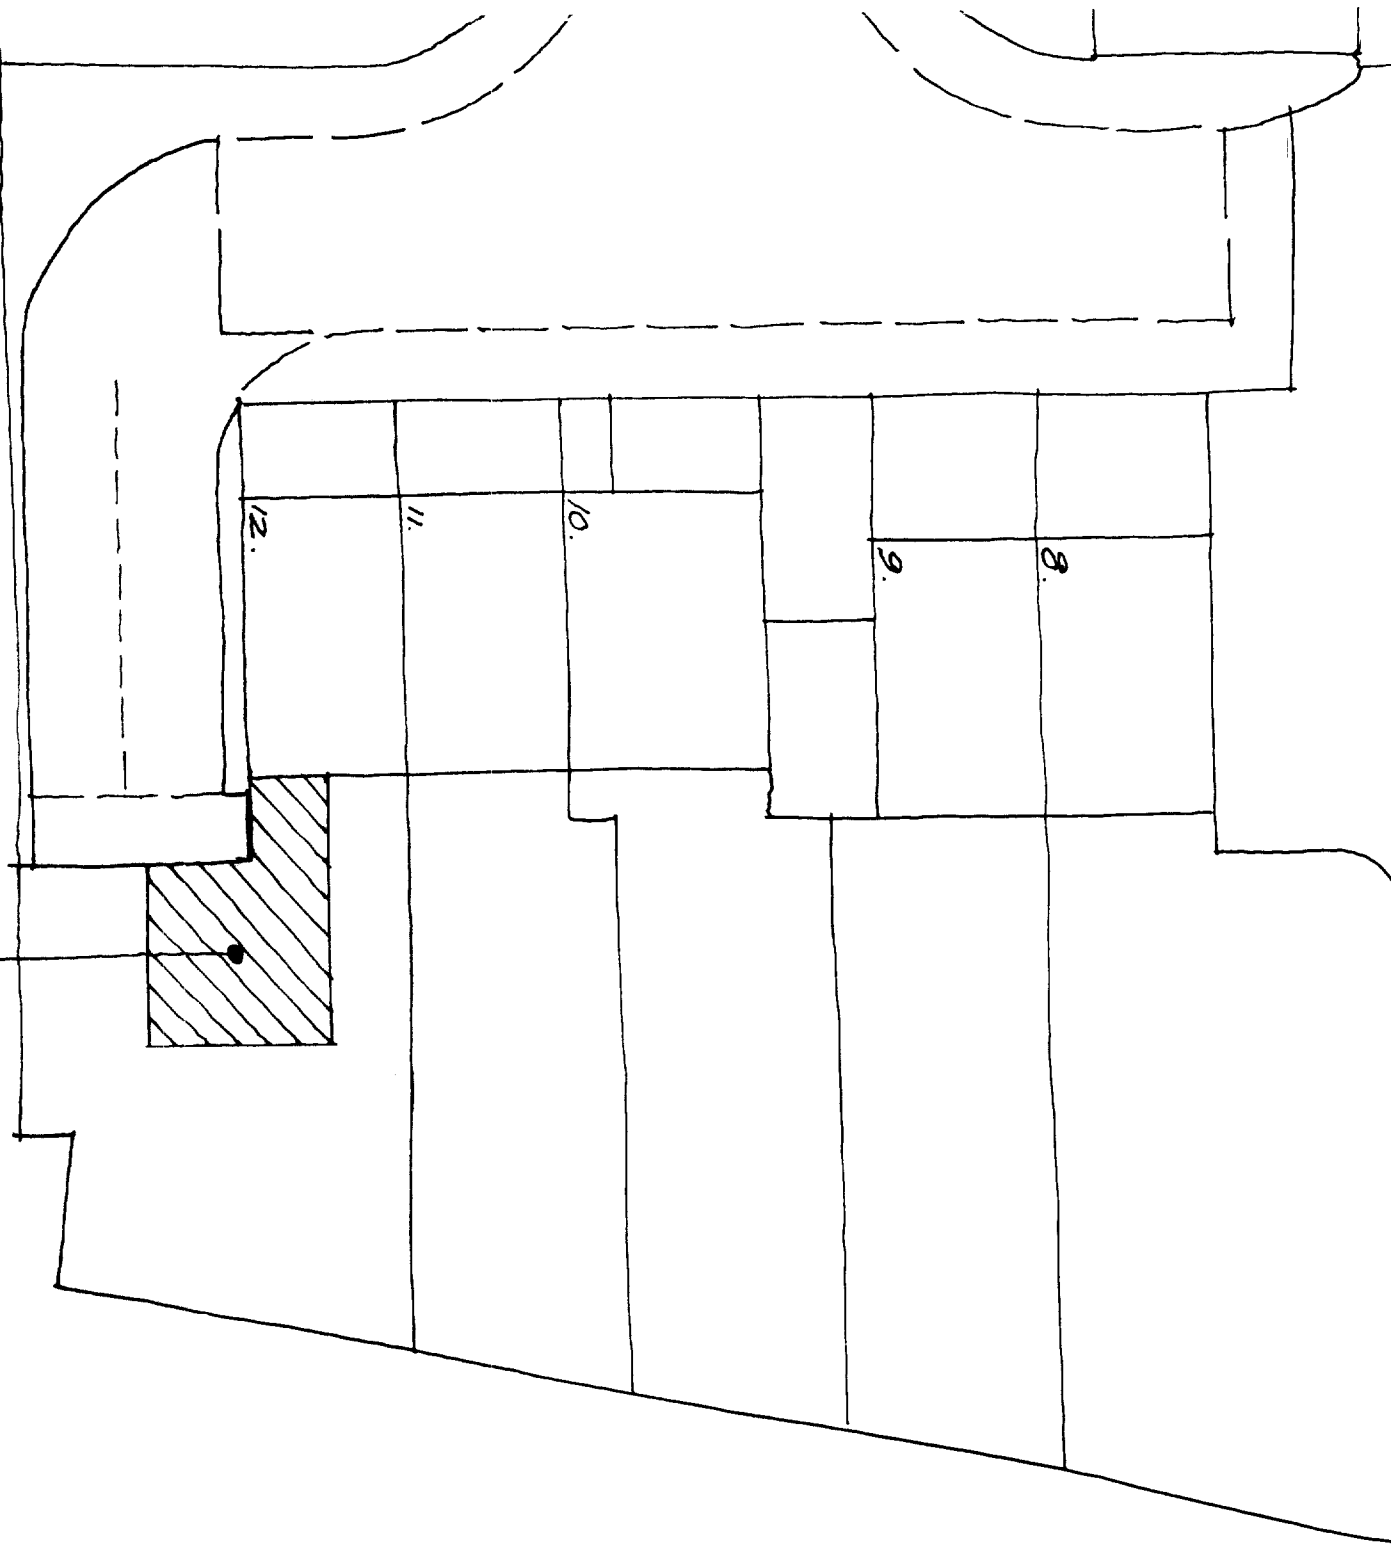

LOCATION PLAN 1:2500



SCALE 1:200

PROPOSED EXTENSION

PROPOSED EXTENSION
 REAR LOBBY, DINING, SUN LOUNGE
 12 CHANCERY COURT
 SPALDING, Lincs.