
F SPALDING.

DETERMINED PLAN

1 : 250.

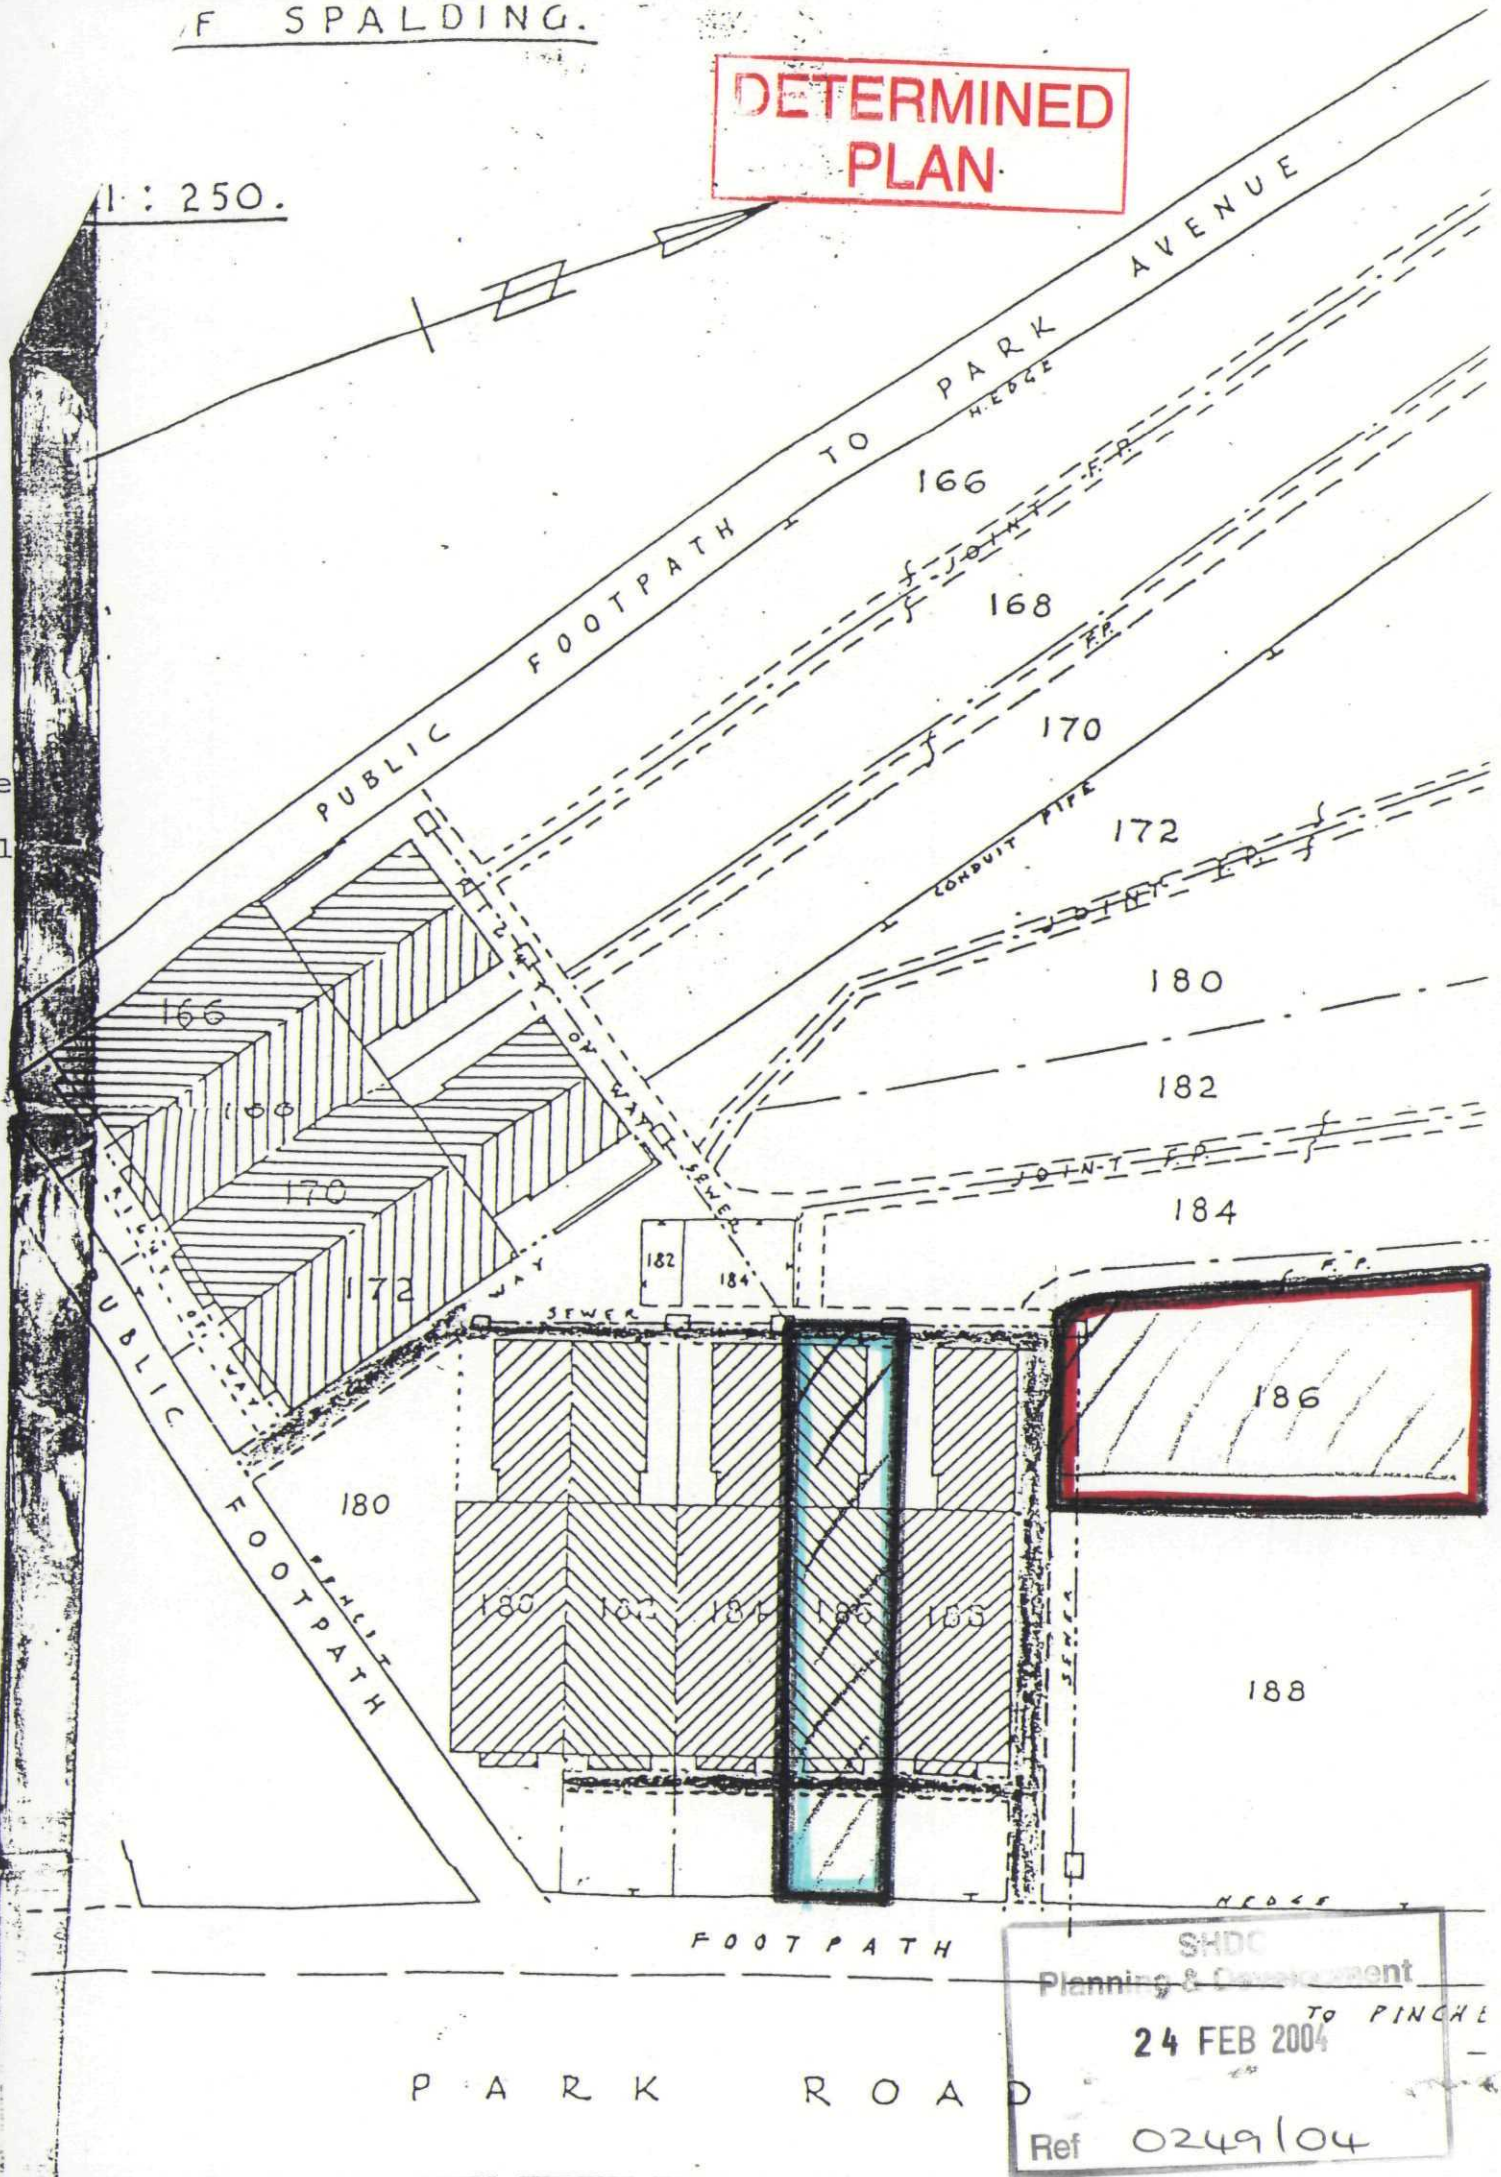

SHDC
Planning & Development
24 FEB 2004
Ref 0249/04