

THE
OAKFIELDS
GROUP

WINTER GARDEN for 6 Hobsons green

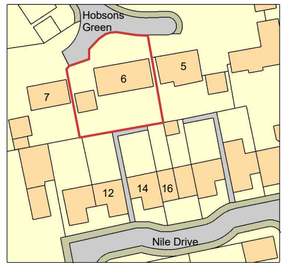

NORTH

Location Plan
1:1250

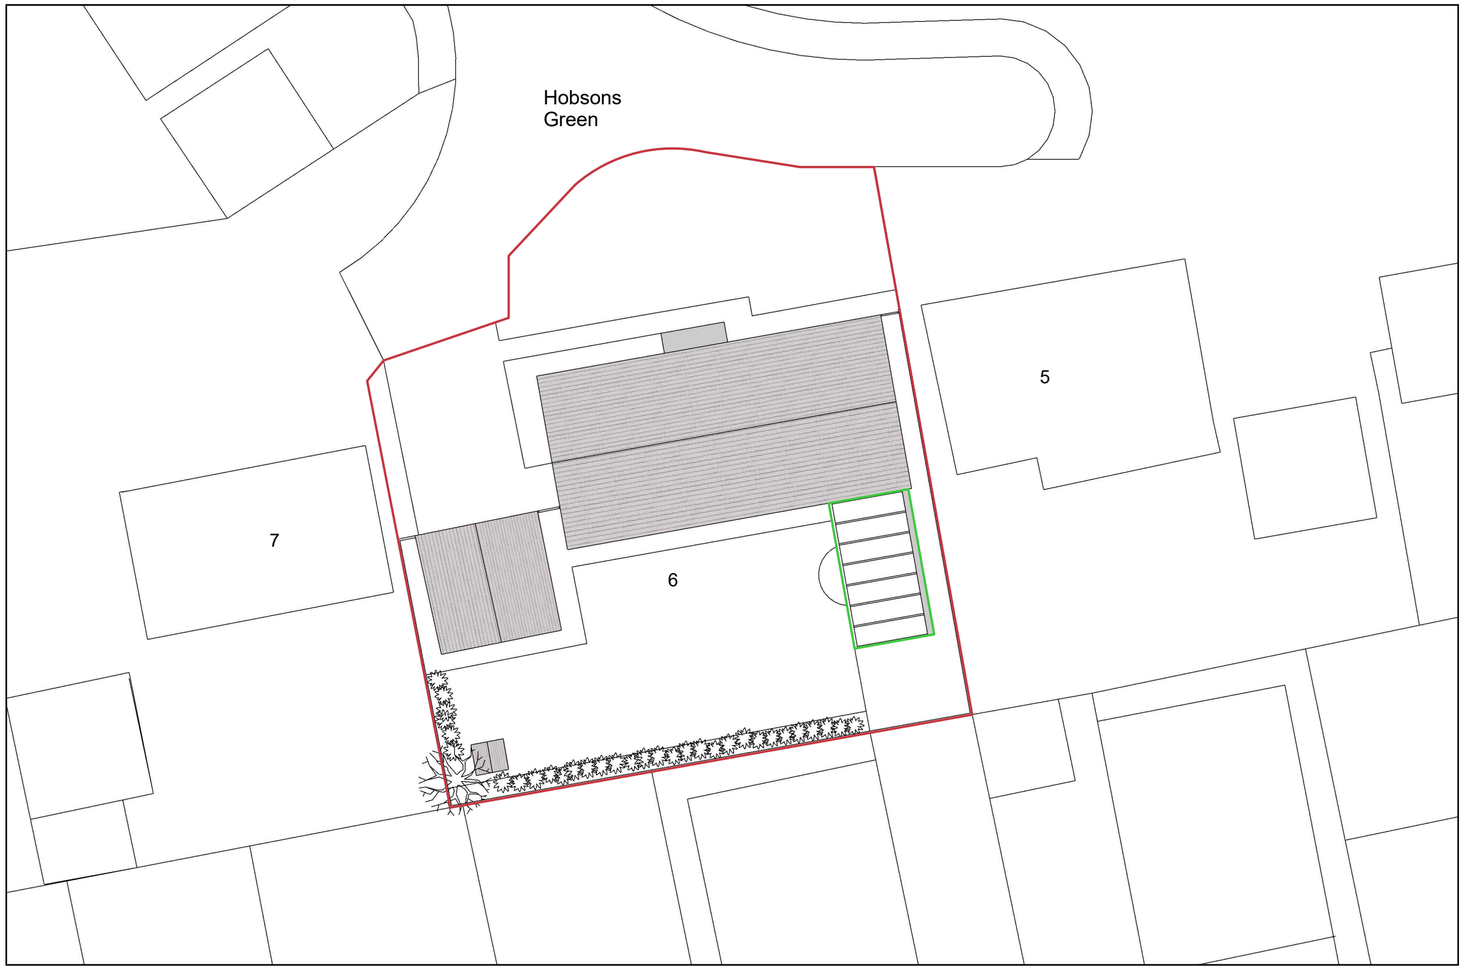

1000 mm

10000 mm

PROPOSED EXTENSION

COPYRIGHT All plans and drawings and images remain the Intellectual Property of The OAKFIELDS GROUP Ltd and use, copy or reproduction in any form is expressly forbidden without our written consent. Any infringement will be treated as a breach of Copyright. All CAD drawings and CGi visuals are artistic images and are not to be taken as scaled.

ILLUSTRATIONS and CAD DRAWINGS ARE NOT TO BE USED AS CONSTRUCTION DRAWINGS

SITE PLAN
1:200 @ A2

Martin Pearson
Version 1.00
08-08-2022

6 Hobsons Green
Winter Garden Conservatory