SOUTH ... D.C.
F ...
DC MAR 1995
REF 0249/95

Building C

Battery charge area

Building B

Building A

WEST MARSH ROAD

HOLBEACH ROAD

to Kings Lynn

to Spalding

RIVER WELLAND

to Spalding, Peterborough

(c) Copyright

Figured dimensions only are to be taken from this drawing. All dimensions are to be checked on site before any work is put in hand. If in doubt, ask.

Notes

A FIRE WALL AREA REDUCED 12.7.95
BATTERY CHARGING AREA ADDED.

Stewart Martin & Associates
architectural design & construction management

Client's name
GEEST PREPARED FOODS

Job title
4hour fire wall & Battery charging area Bldg B

Drawing title
SPALDING
LOCATION PLAN

Scale
1:2500

Drawn | Checked | Date

Job No: 203 | Drawing No: 03 | Rev:

Status

INFO PURPOSES ONLY

183

OFFICE COPY


PLOT DATE : 04/09/92

Royce Road Renumbering

LINCOLNSHIRE COUNTY

SOUTH HOLLAND DISTRICT

SPALDING NORTH WARD

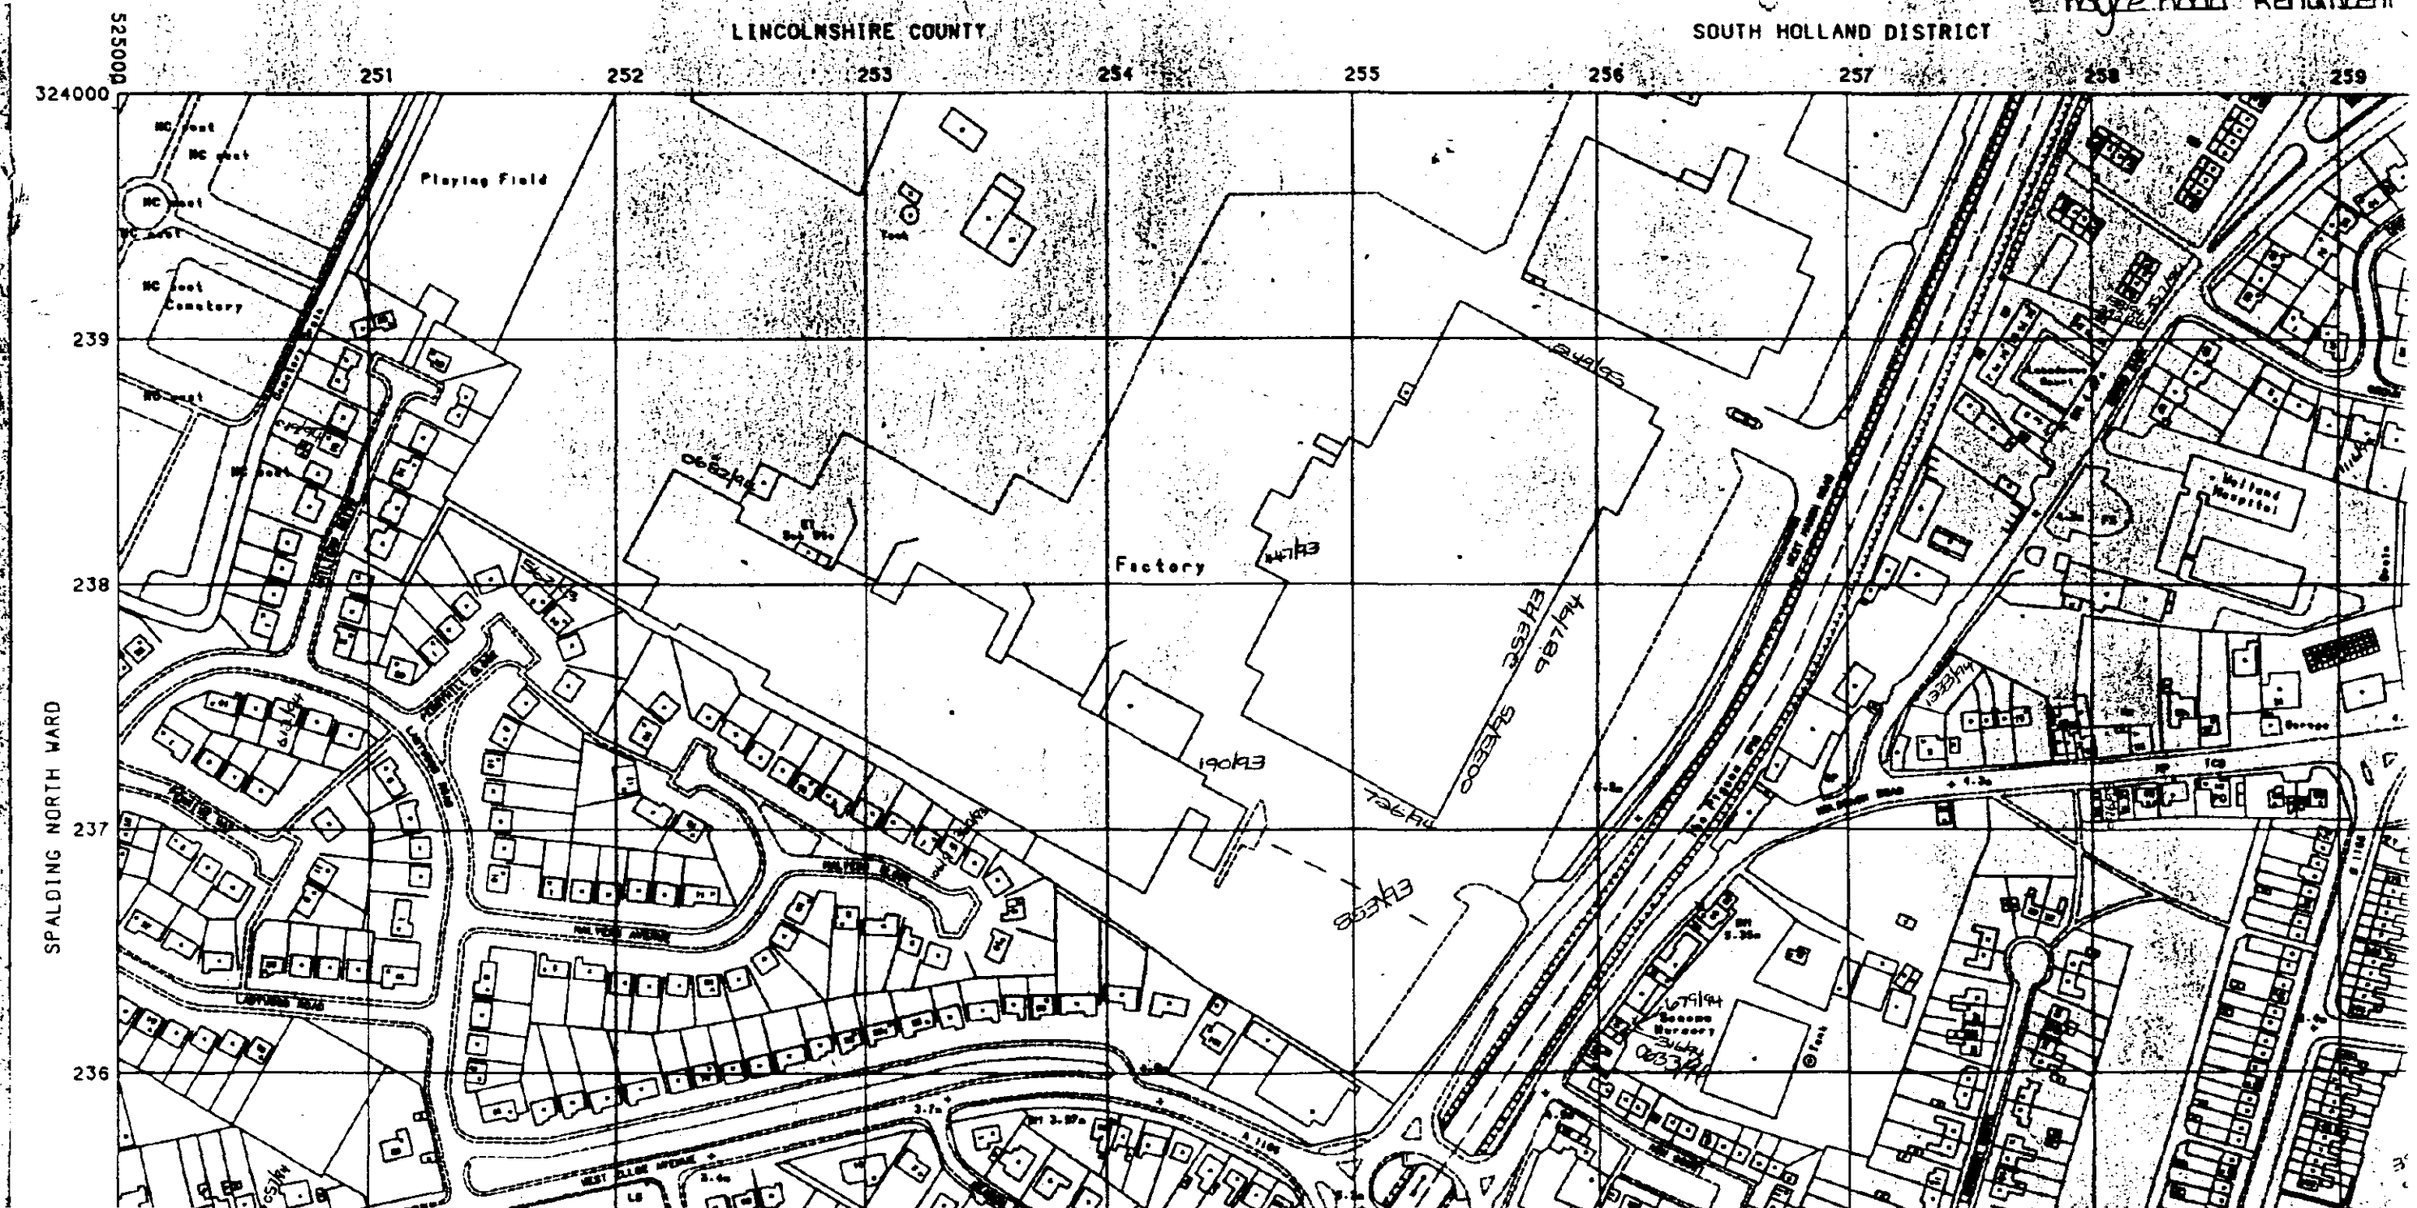

Oct 1979 Revision

INFO PURPOSES ONLY

COPY

252 253 254 255 256 25

Works

Met

Met

Met

Circ Dia 1.0m Hopper

Circ Dia 7.0m

TK

N

N

N

Es

Es

859/88

1012/84 1051/85

PA

7380

992/84

1044/85

736/80

1036/80

882/82

994/E

990/88

602/88

1764/80

DF

YD

MALVERN CLOSE

N AVENUE

3 HO

E

Depot

923/87

1536/88

1646/85

1355/87

563/82

705/87

254/82

784/85

784/84

Ward Bdy CR

ED Bdy Def

ED 5 Ward 83

WEST MARSH ROAD

The Pigeon

PH

BV 535m