© -McLINTOCK-

The material contained in this plot has been *reproduced from Ordnance Survey digital map* data with the permission of the Controller of Her Majesty's Stationery Office.

©Crown copyright.


OS License no : LA079413


SOUTH HOLLAND DISTRICT COUNCIL

HOUSING AND PLANNING SERVICES DEPARTMENT

Council Offices,
Priory Road,
Spalding,
Lincolnshire,
PE11 2XE

Telephone: (01775) 761161
Fax: (01775) 710772

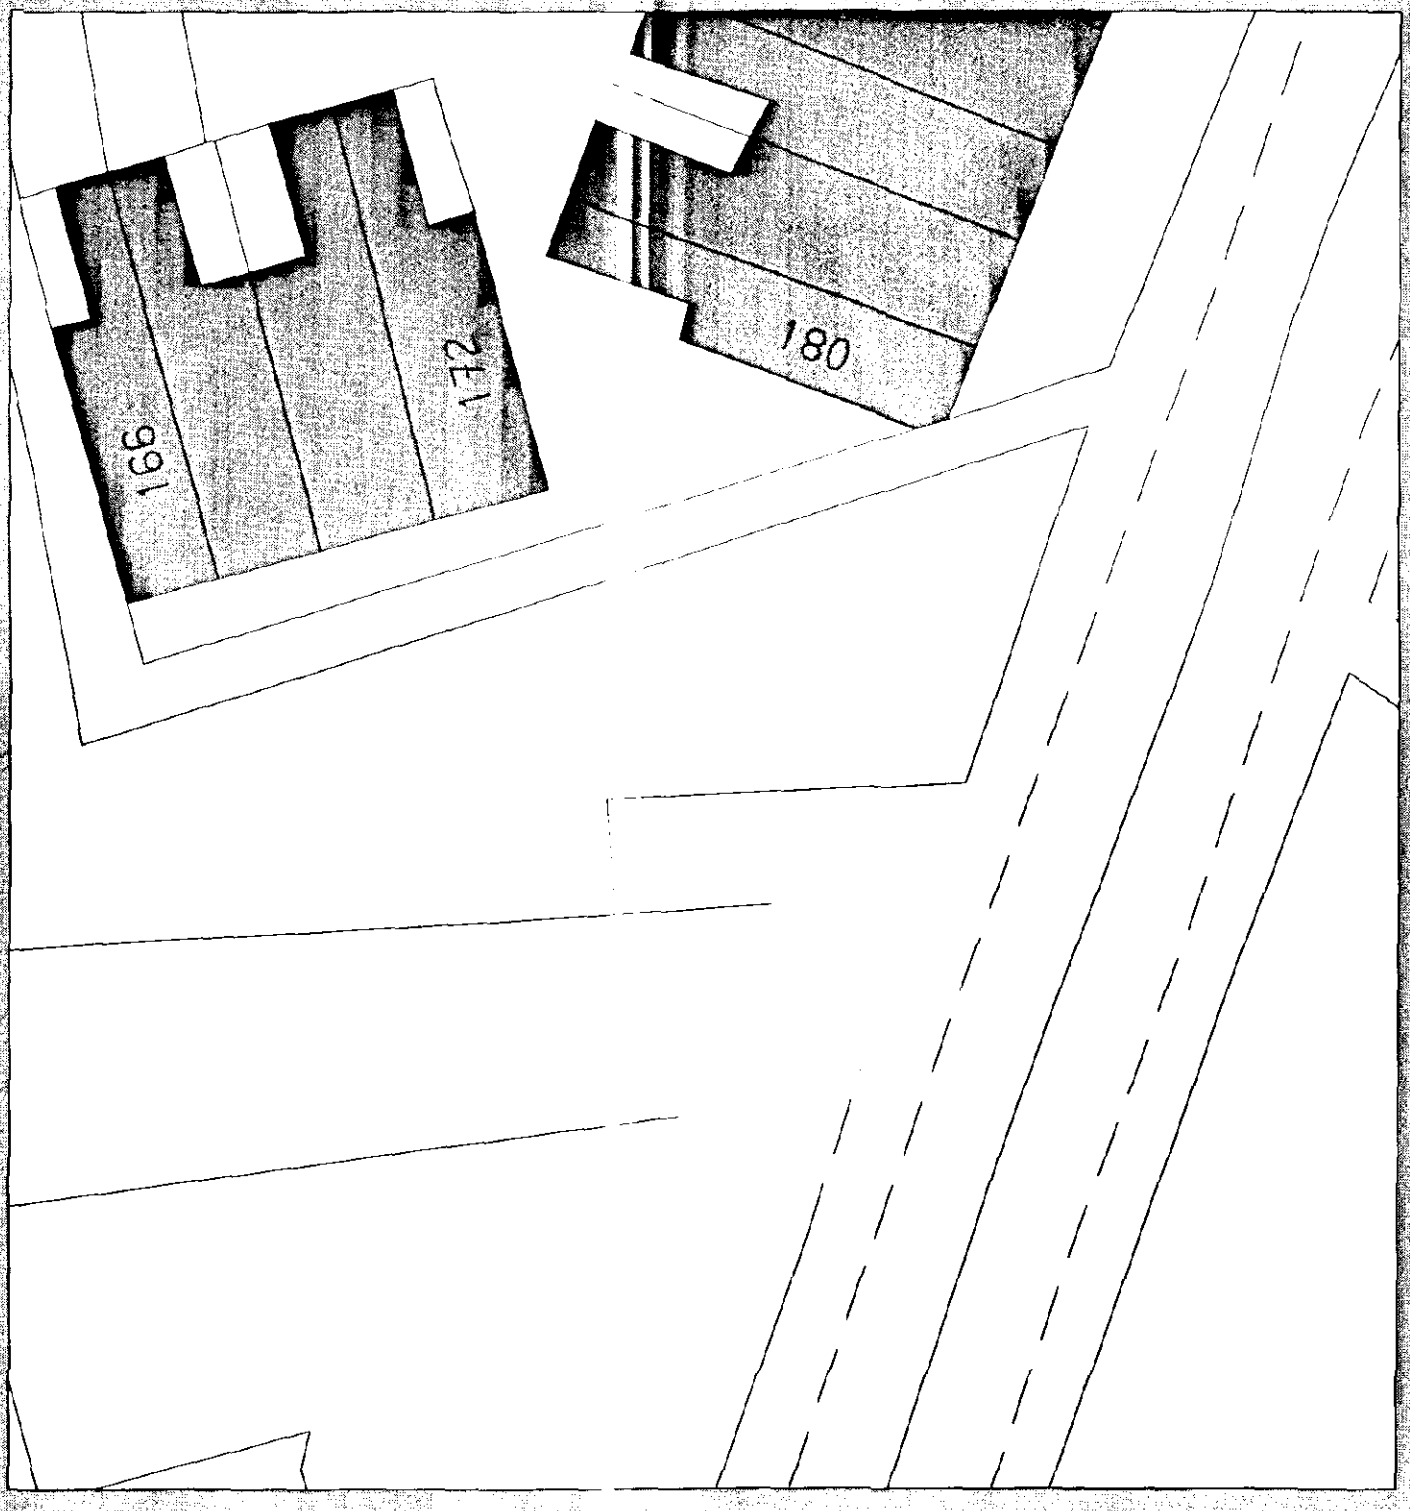

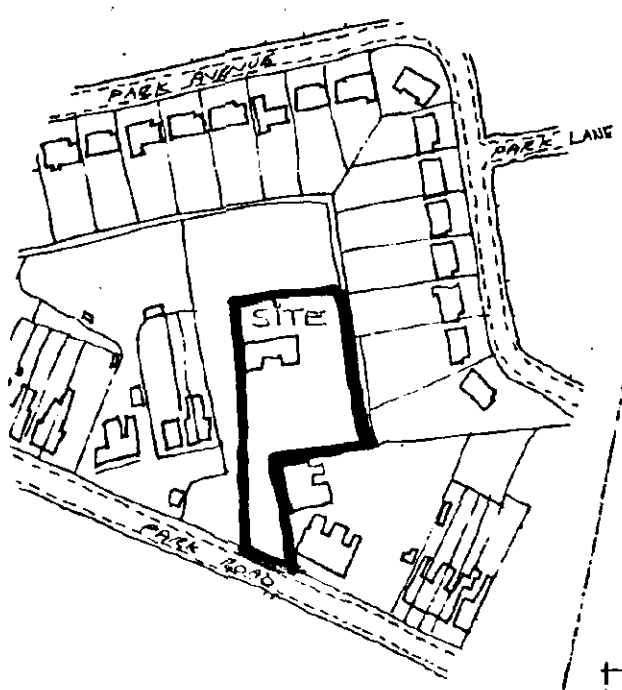

LOCATION PLAN
1-2500

DELETE PROJECTING BEDROOM

EXTEND EXTG BEDROOM IN LINE WITH EXTG & NEW WORKS

conc. hardstanding

ground cover

boundary

Extg landscaping
mix planted area

Lotus

Malus 'John Dolonie'

Laburnum

'Golden Hoover'

PROPOSED LANDSCAPING AREA

Conservatory link unit

PROPOSED LANDSCAPING AREA

ACCESS AREA FOR EMERGENCY SERVICES

PROPOSED LANDSCAPING AREA

EXTG BOUNDARY FENCE

REVERSING BAY FOR CARS AND DELIVERY VEHICLES

Post & wire boundary fence to public footpath

PYRACANTHA HEDGE WITH ORANGE/RED/YELLOW BERRIES

VARIOUS MINIATURE STANDARD ROSES

GRAVEL GROUND COVERING

BORDERS PLANTED WITH LOW GROWING PERENNIALS & BEDDING PLANTS

PUBLIC FOOTPATH

166

CUELPH COTTAGES

172

02/09/96

PROPOSED CAR PARKING SPACES

CLOSE BOARDED FENCE x 1M HIGH OR PYRACANTHA HEDGING

EXTG ACCESS

EXTG CONIFER HEDGING

180

PUBLIC FOOTPATH

BLOCK PLAN 1:250

PROPOSED CAR PARKING LANDSCAPING AT :-
156 PARK RD SPALDIN


FEB 96: CAR PARKING AREA MO
LANDSCAPING ADDED.

DRG 040894	AUG 199



156 Park Road • Spalding • Lincs • PE11 1QZ
Spalding (0775) 4995

Resident Proprietors:
Mrs S. Bowles S.R.N. Mrs C. Genever S.E.N.

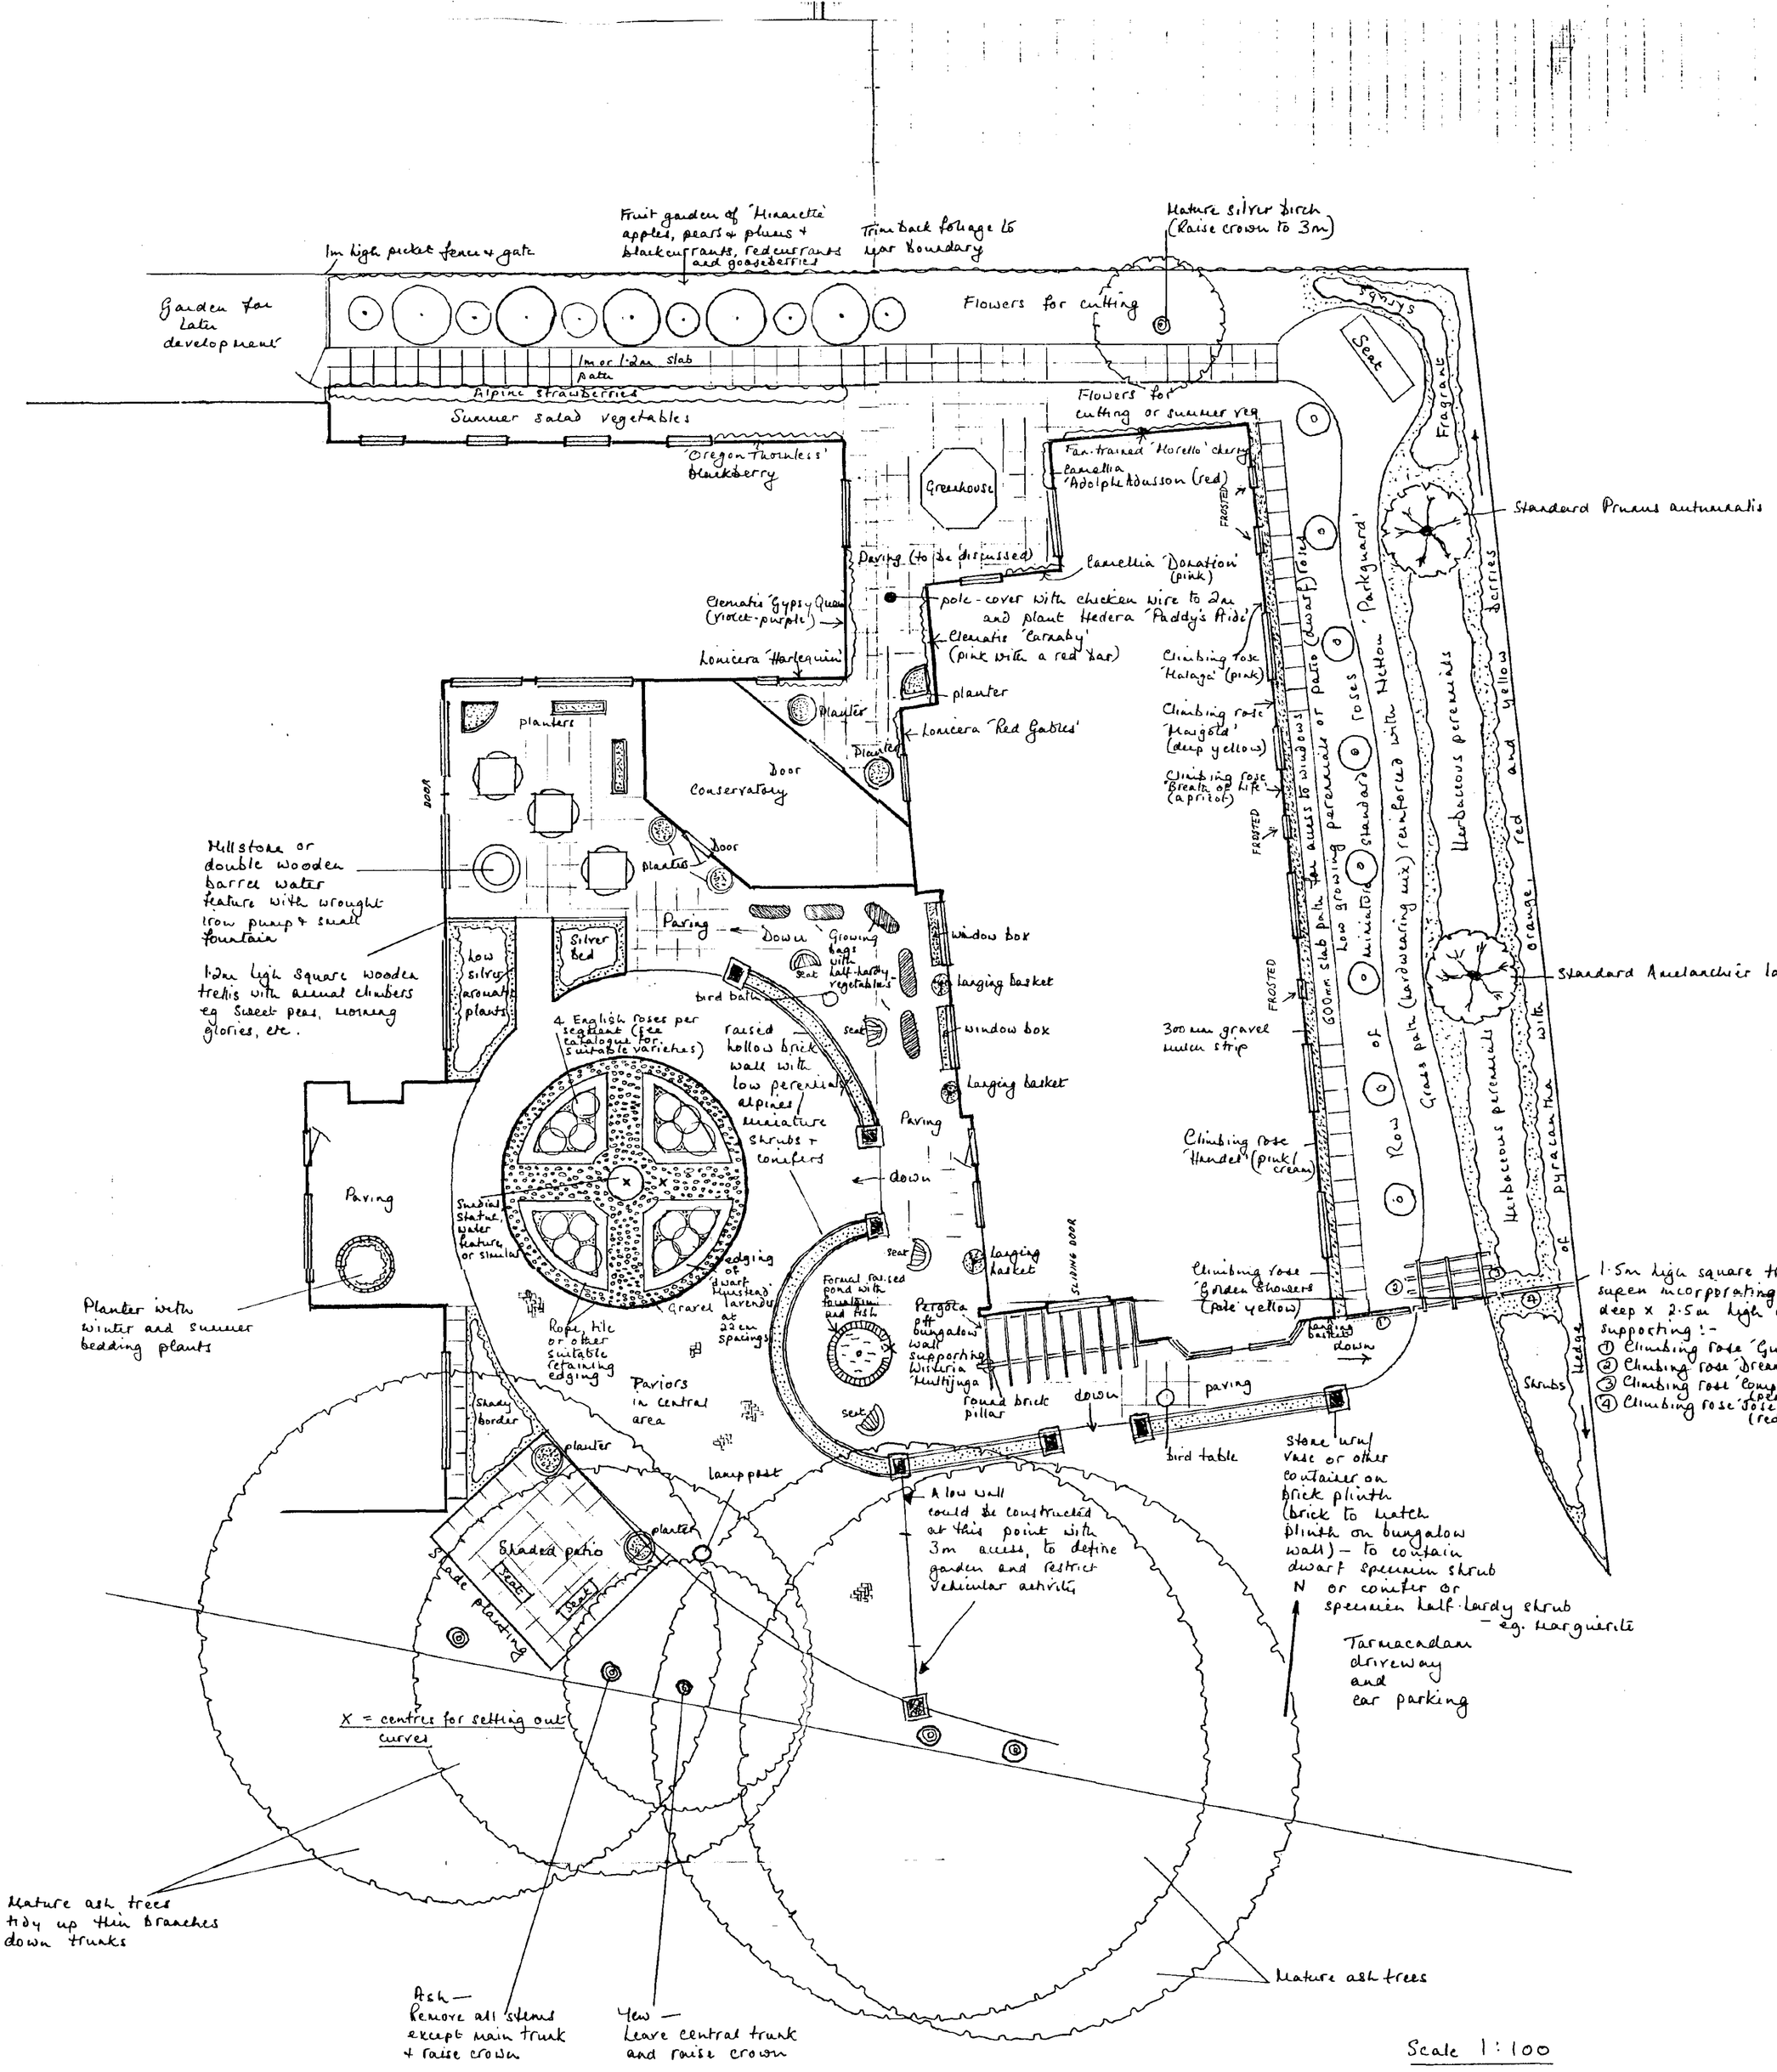

Scale 1:100

PLAN
SDC HCJ
19 MAR 1996
Ref: 02691/06

156 PARK RD.
SPALDING LINCS

PROPOSED LANDSCAPING OF GARDENS OF THE BUNGALOW RETIREMENT HOME, PARK ROAD, SPALDING, LINCS.

Daphne Ledward.
Little Thatch.
31. Seas End Road.
Spalding, Lincs.
PE11 4DQ.
October, 1995