© Copyright

Figured dimensions only are to be taken from this drawing. All dimensions are to be checked on site before any work is put in hand. If in doubt, ask.

Notes

0252/95

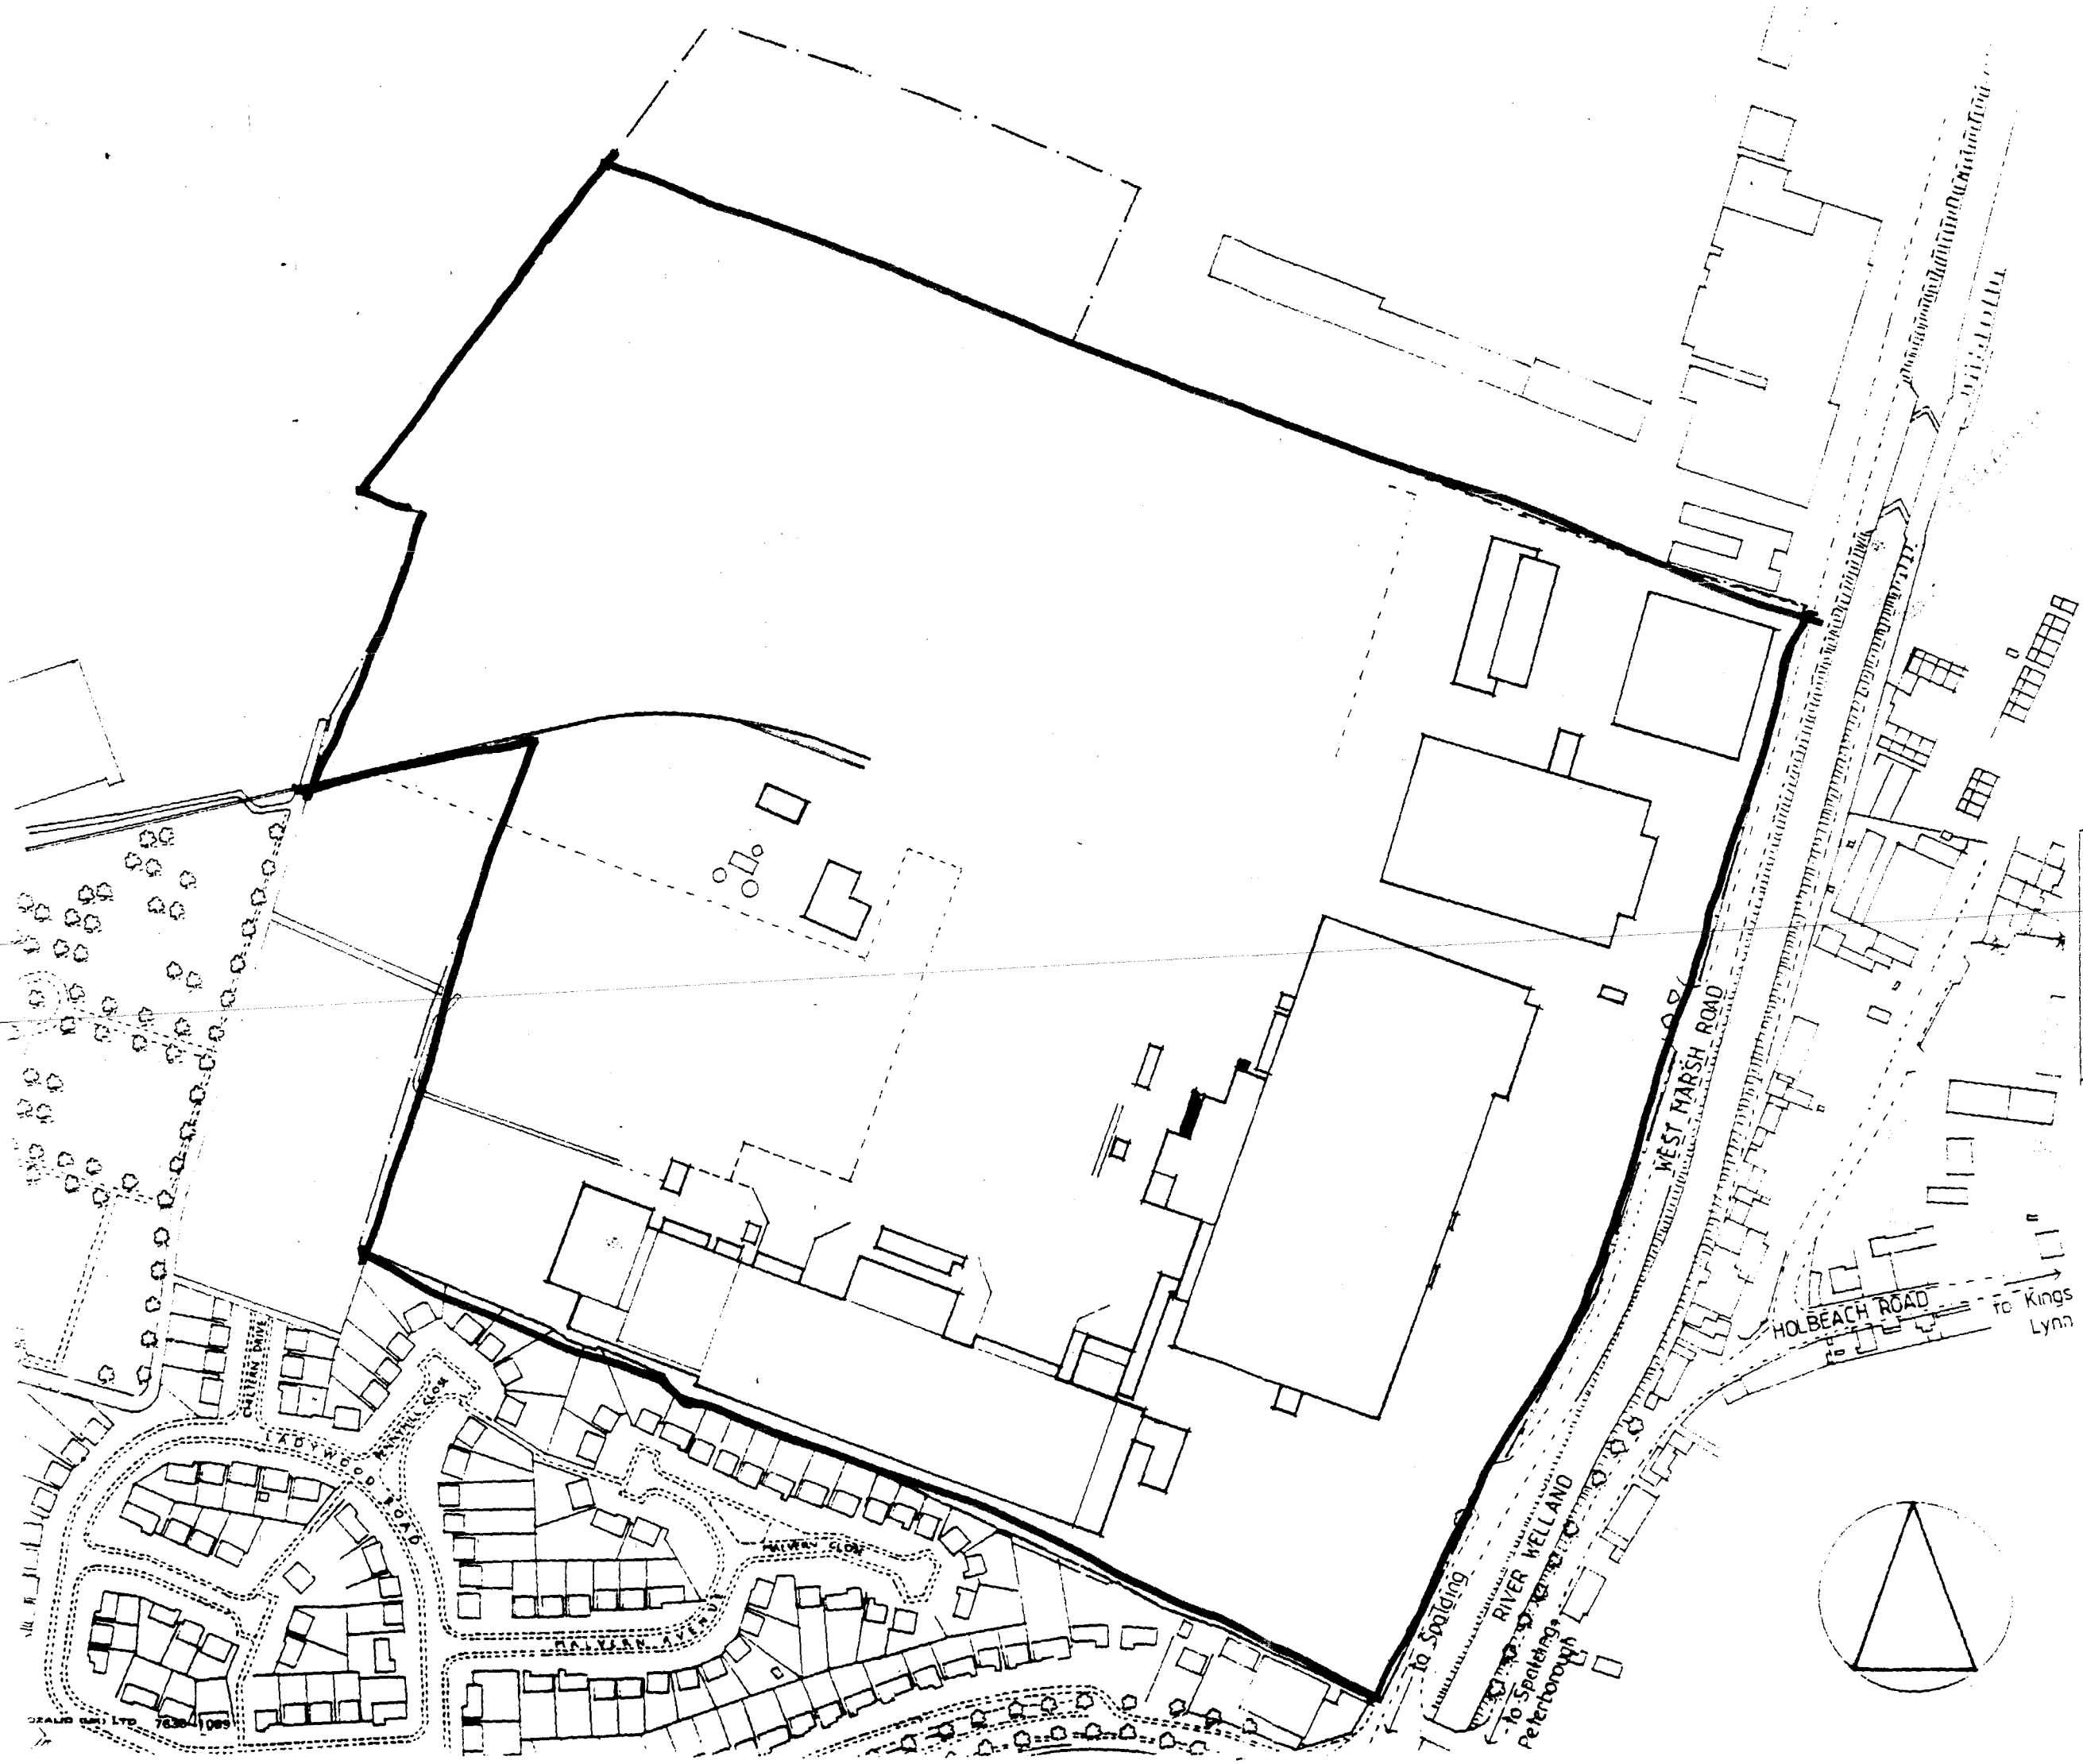


Stewart Martin & Associates
architectural design & construction management

15 Upper King Street, Leicester LE1 6XF. Tel: 0533 555155 Fax: 0533 546279

Client's name

GEEST PREPARED FOODS

Job title

Mayonnaise plant

Drawing title

SPALDING

LOCATION PLAN

Scale

1:2500

metres

| Drawn | Checked | Date |
|---|---|---|
| | | |

| Job No | Drawing No | Rev |
|---|---|---|
| 229 | 20 | |

Status