


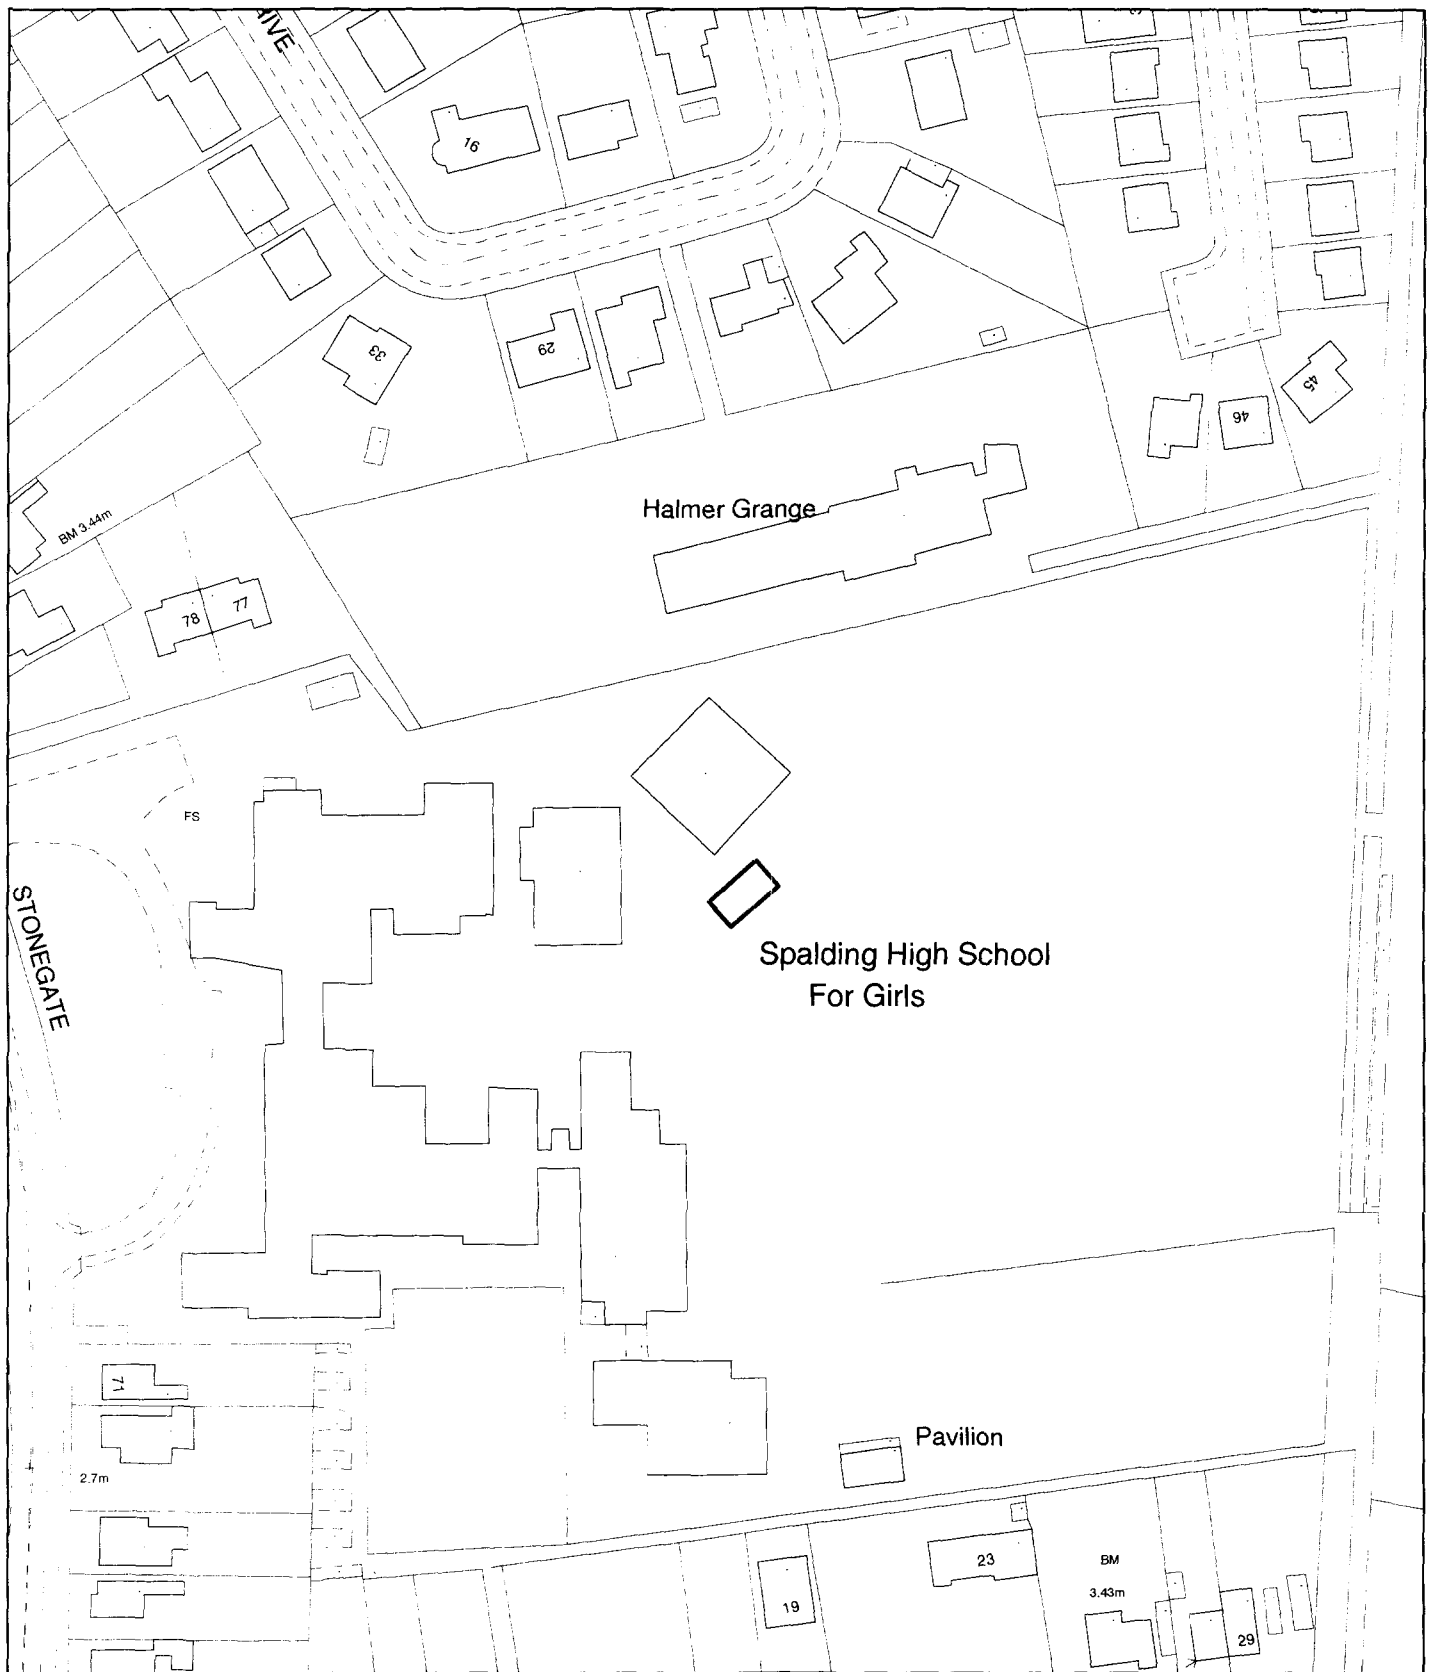

**Planning Application Location Plan  
Ward Member Notification**

**H16/0255/01**

Scale: 1:1250


Housing and Planning Services Department

Council Offices, Priory Road, Spalding, Lincolnshire



PLEASE DO NOT COPY THIS PLAN

This map is reproduced from Ordnance Survey material with permission of Ordnance Survey on behalf of Her Majesty's Stationery Office (c) Crown copyright. Unauthorised reproduction infringes Crown copyright and may lead to prosecution or civil proceedings. Ordnance Survey, 2004. Ordnance Survey, 2004.



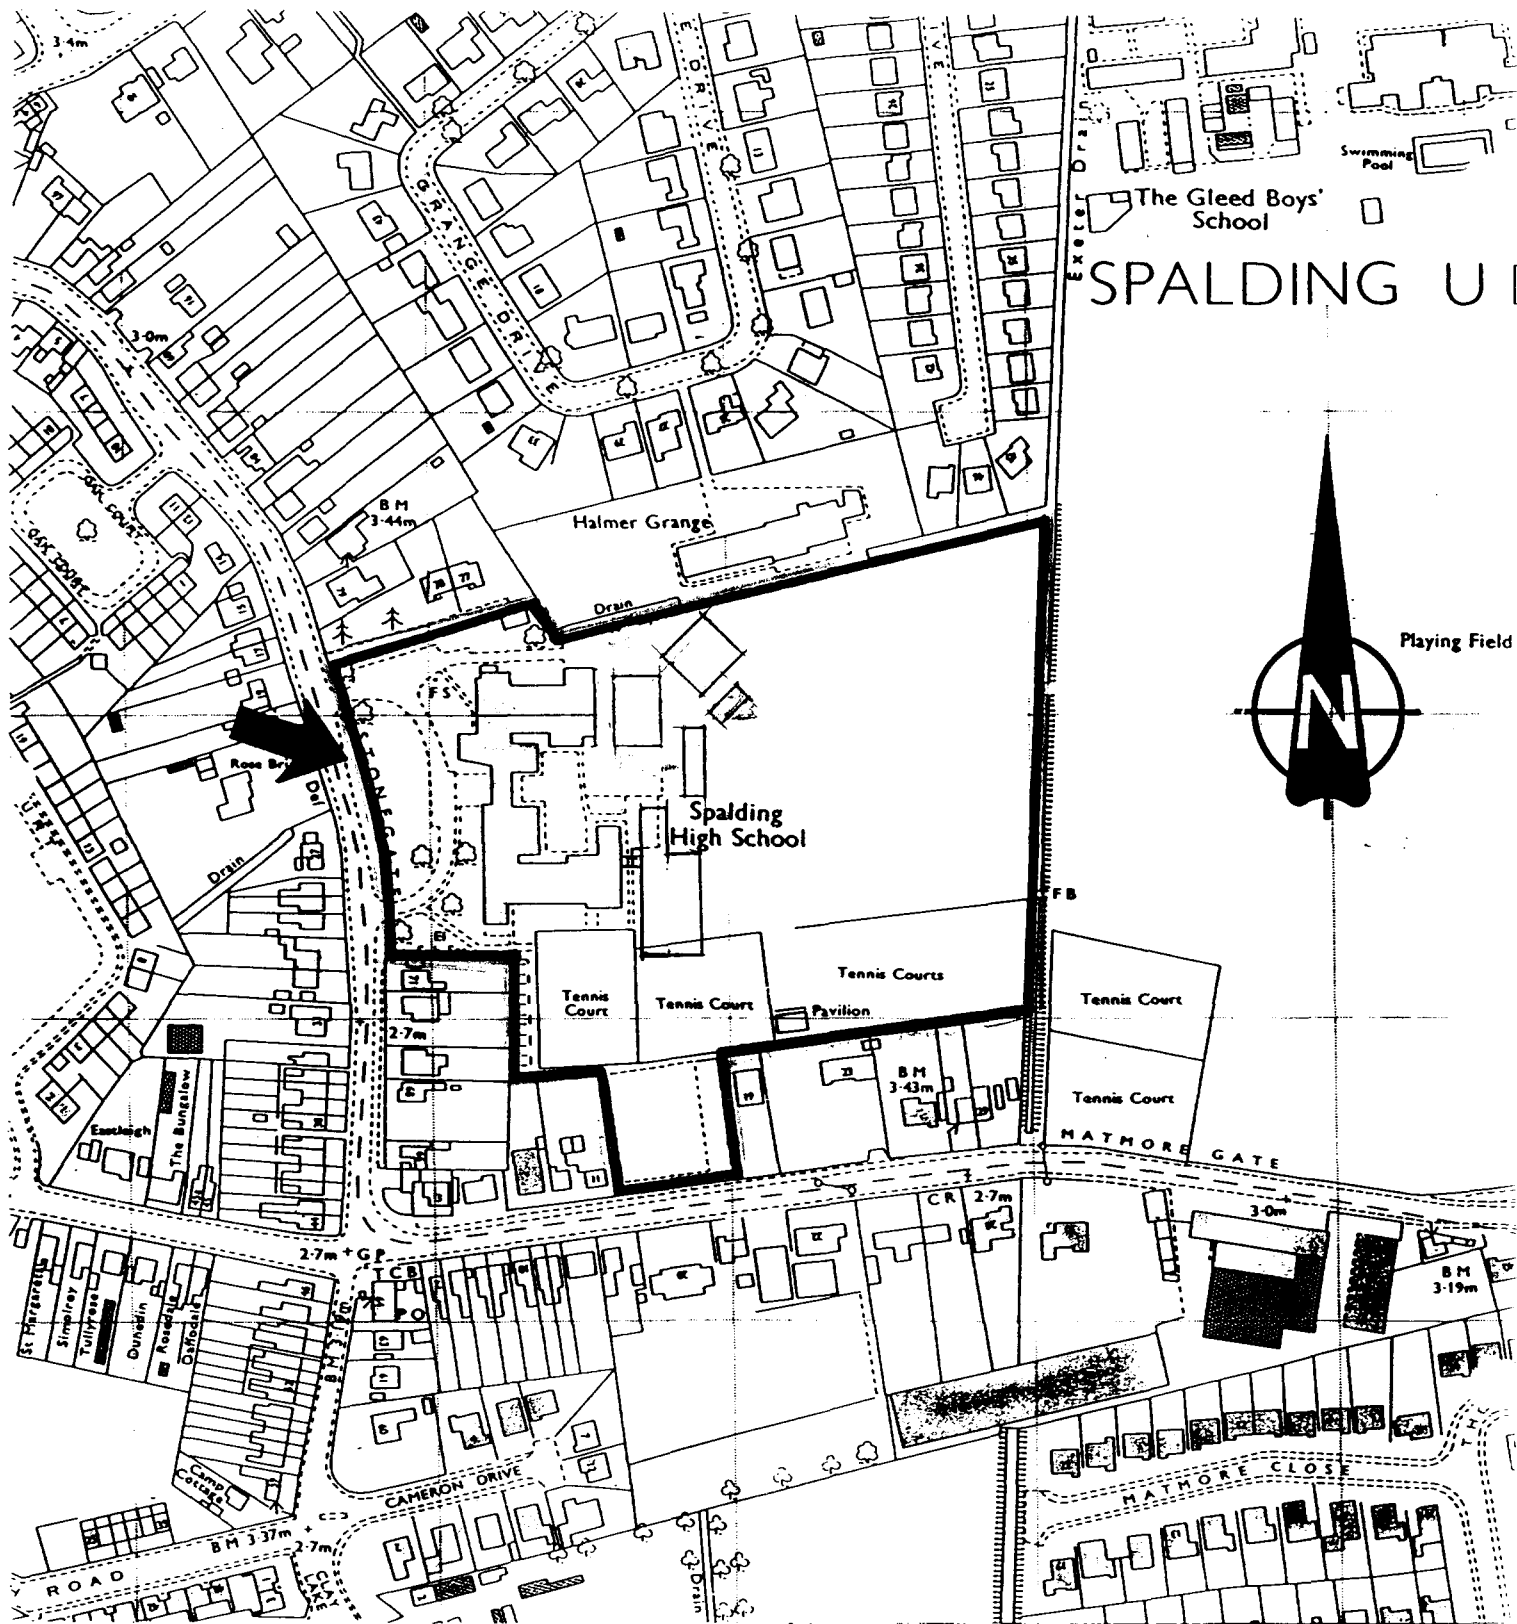

SPALDING-High School for Girls.

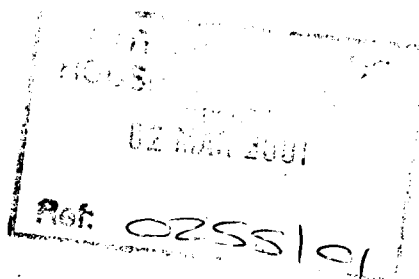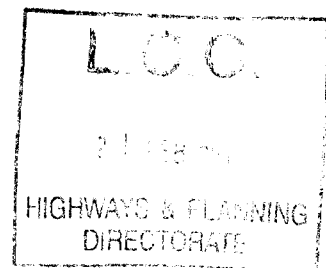

Lincolnshire

Scale 1: 2500  
Date 5/2/86

all dimensions in

A4/1425/60