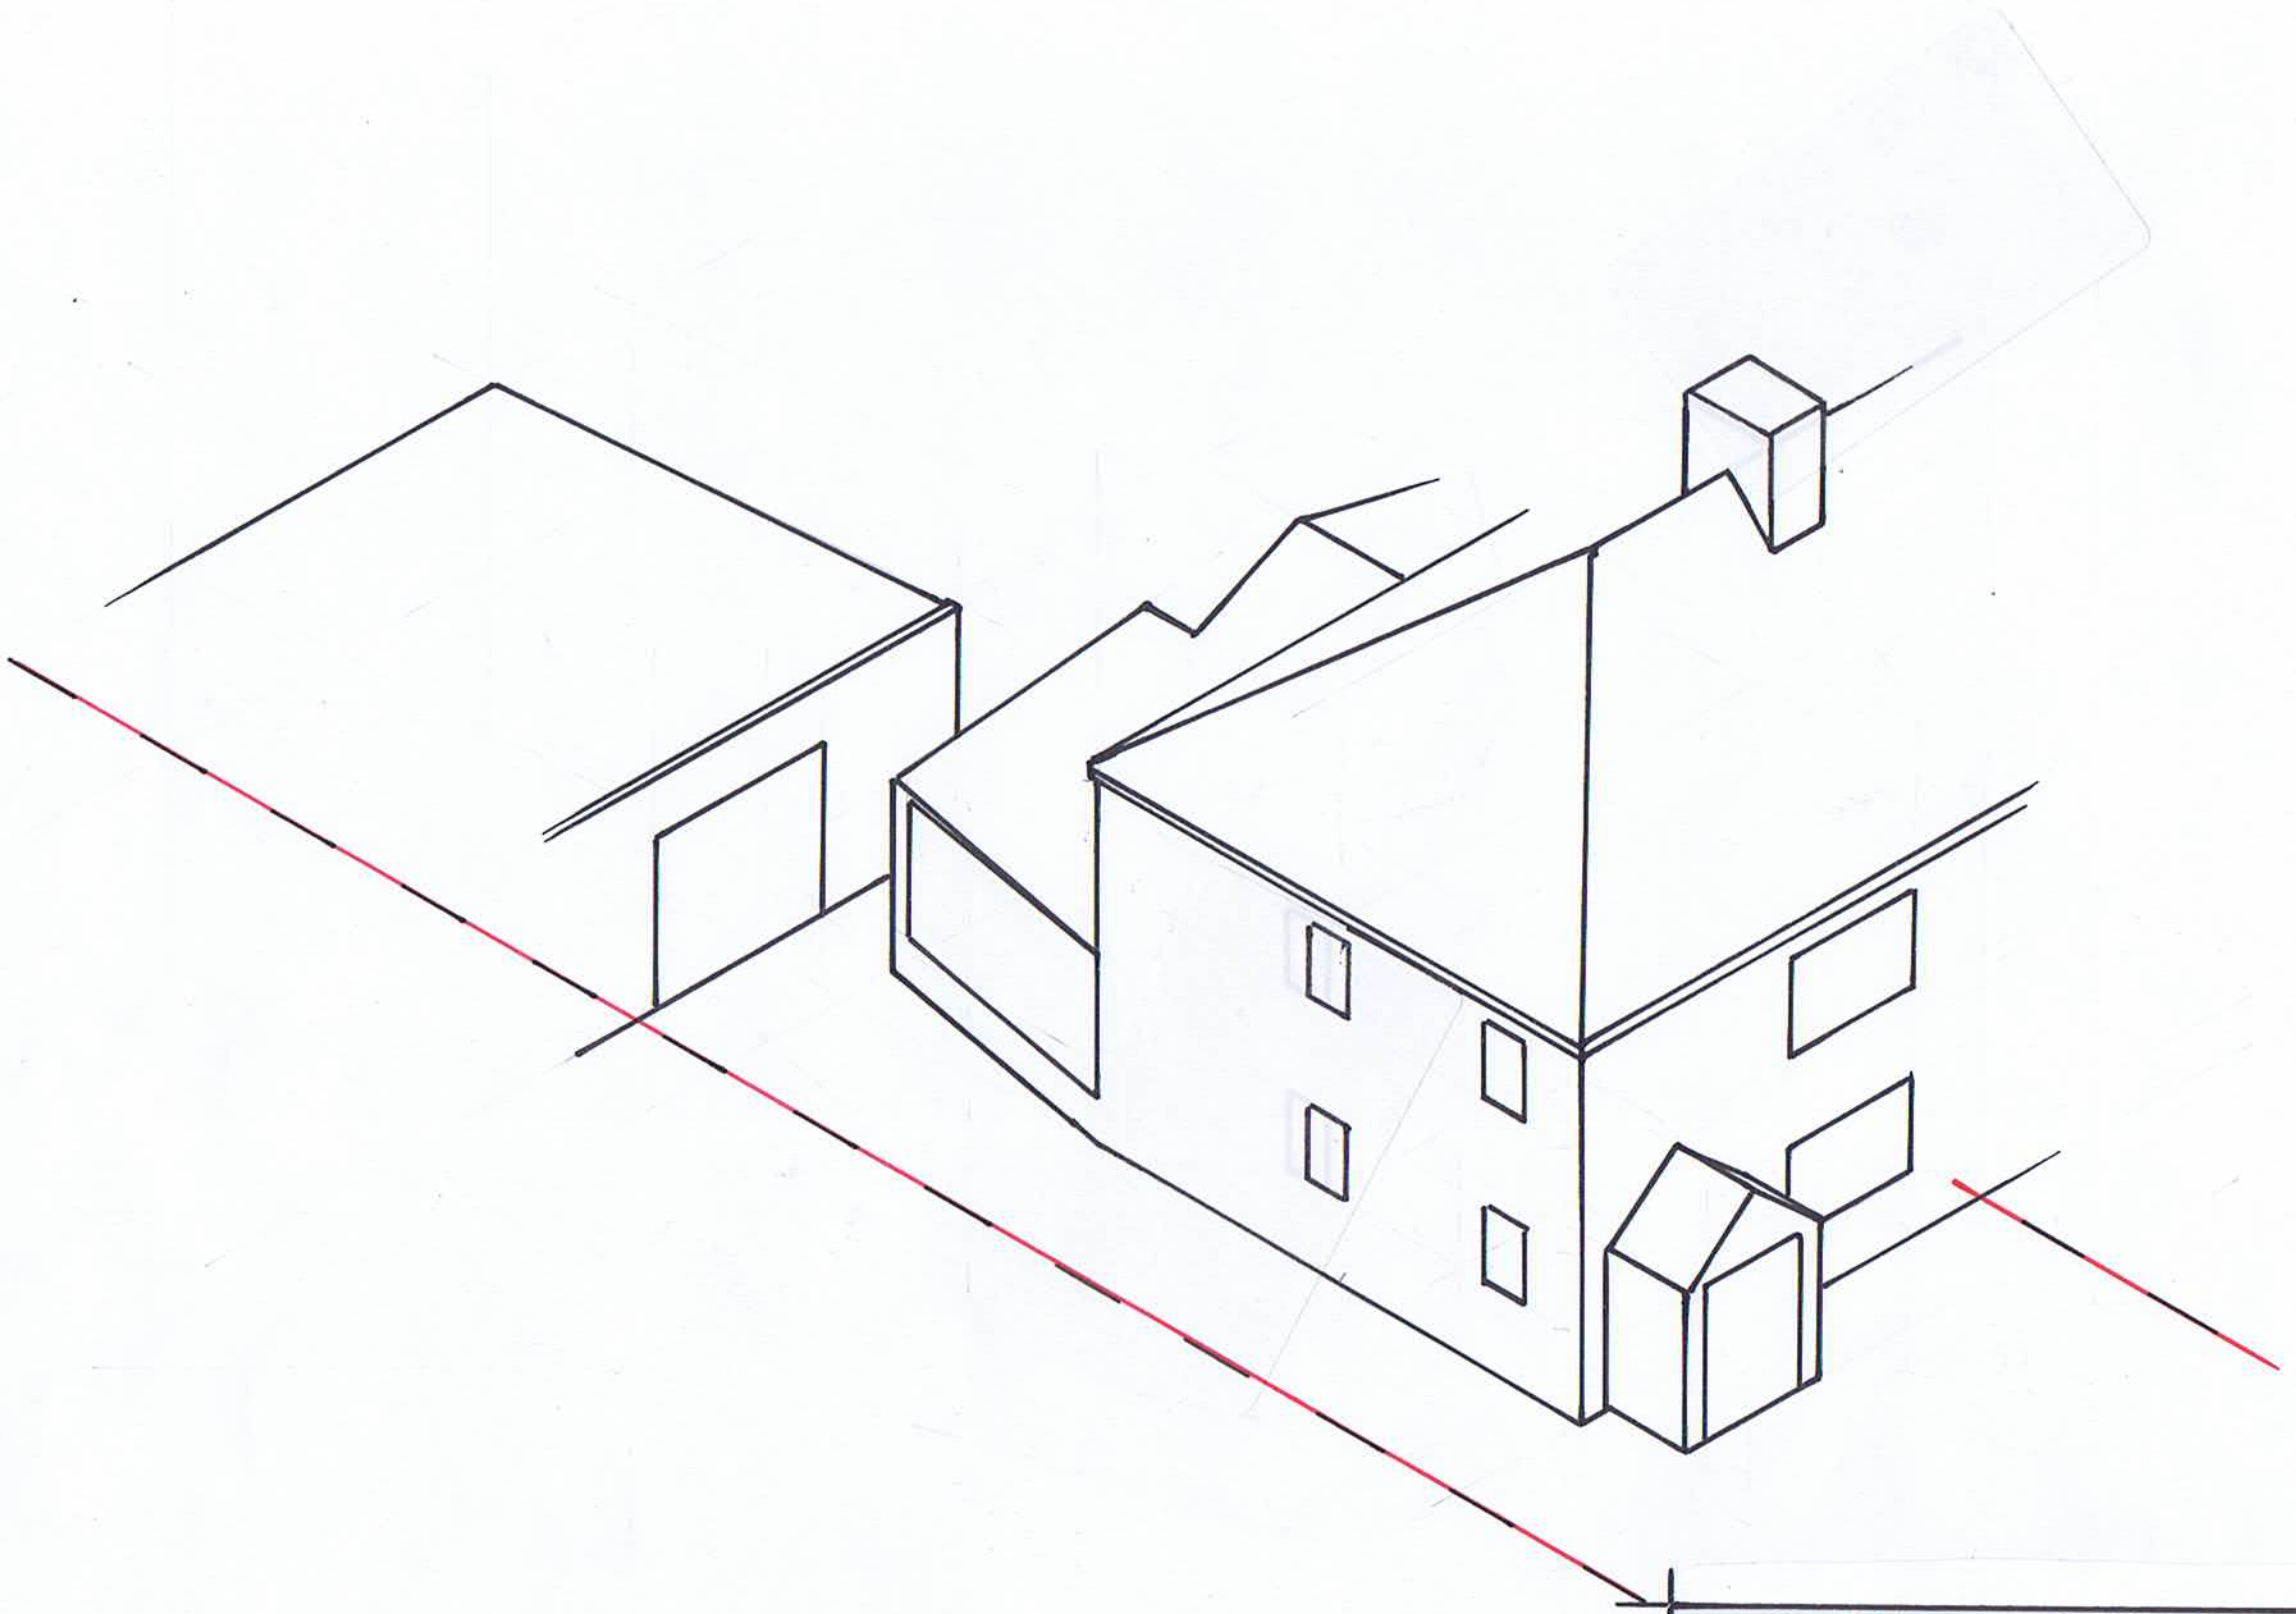


Roof Enlargements & Single Storey Extensions			
281 Bourne Road Spalding PE113LW			
North East Perspective - Existing			
Drawing No	01	Revision	A
Date	24 March 2023	Drawn By	AM
Scale	1:100 @ A3	Dimensions	mm