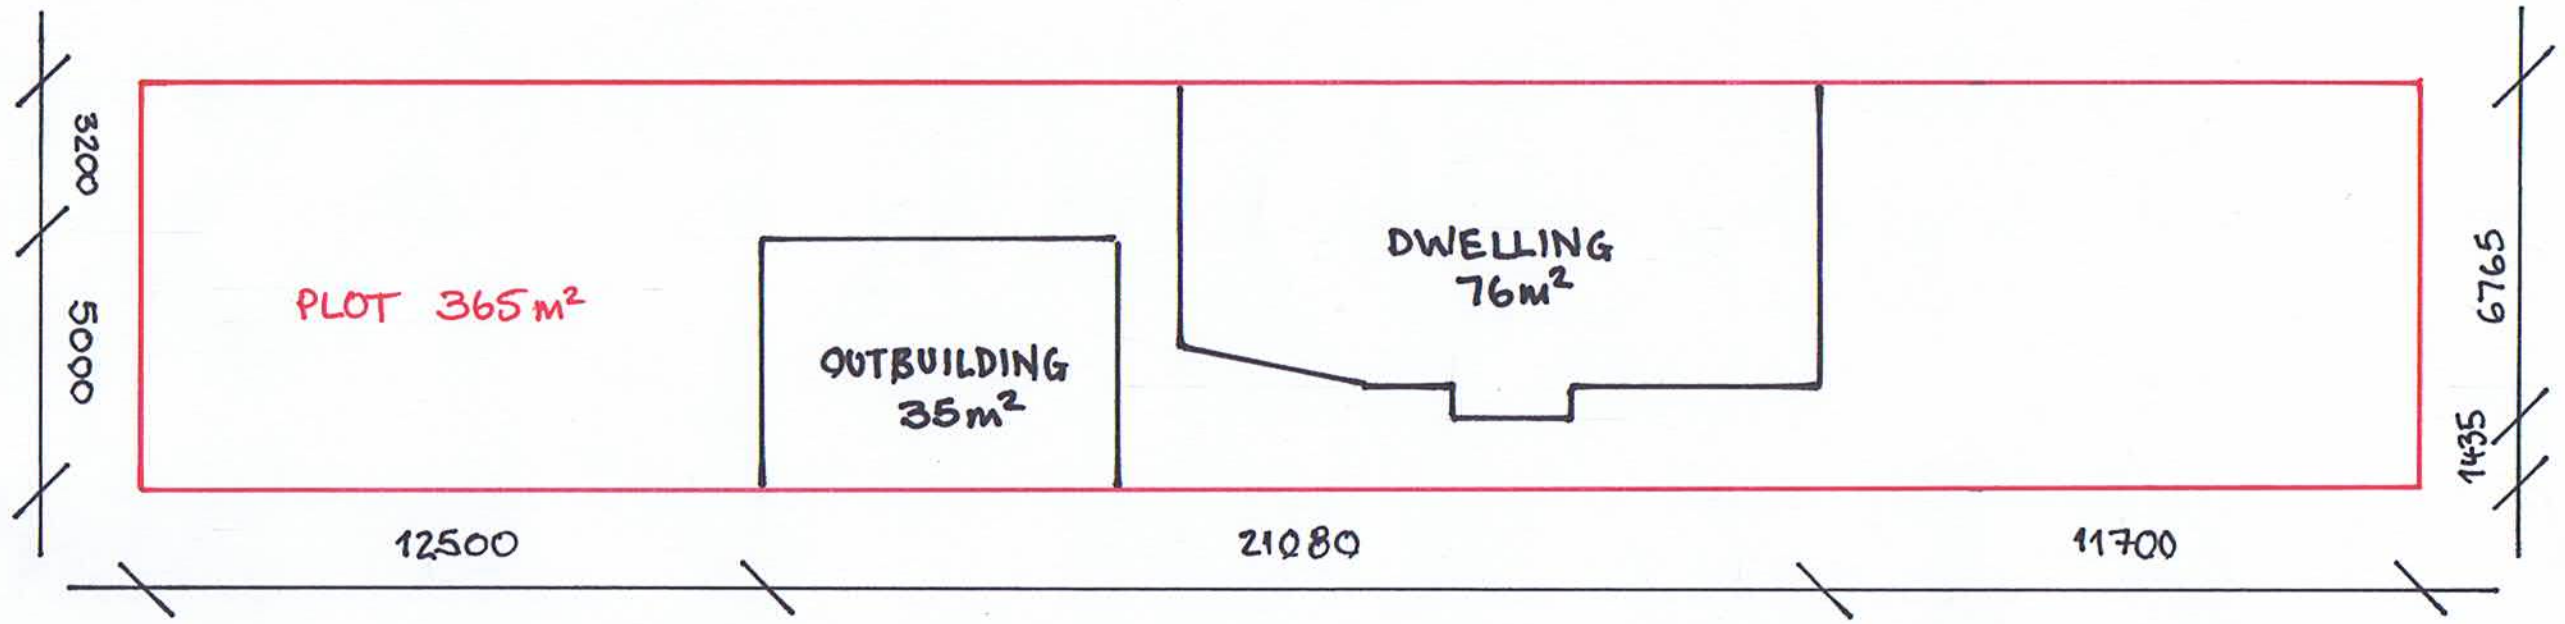


NORTH

Roof Enlargements & Single Storey Extensions			
281 Bourne Road Spalding PE113LW			
Site Block Plan - Proposed			
Drawing No	12	Revision	~~A~~ B
Date	24 March 2023	Drawn By	AM
Scale	1:150 @ A3	Dimensions	mm