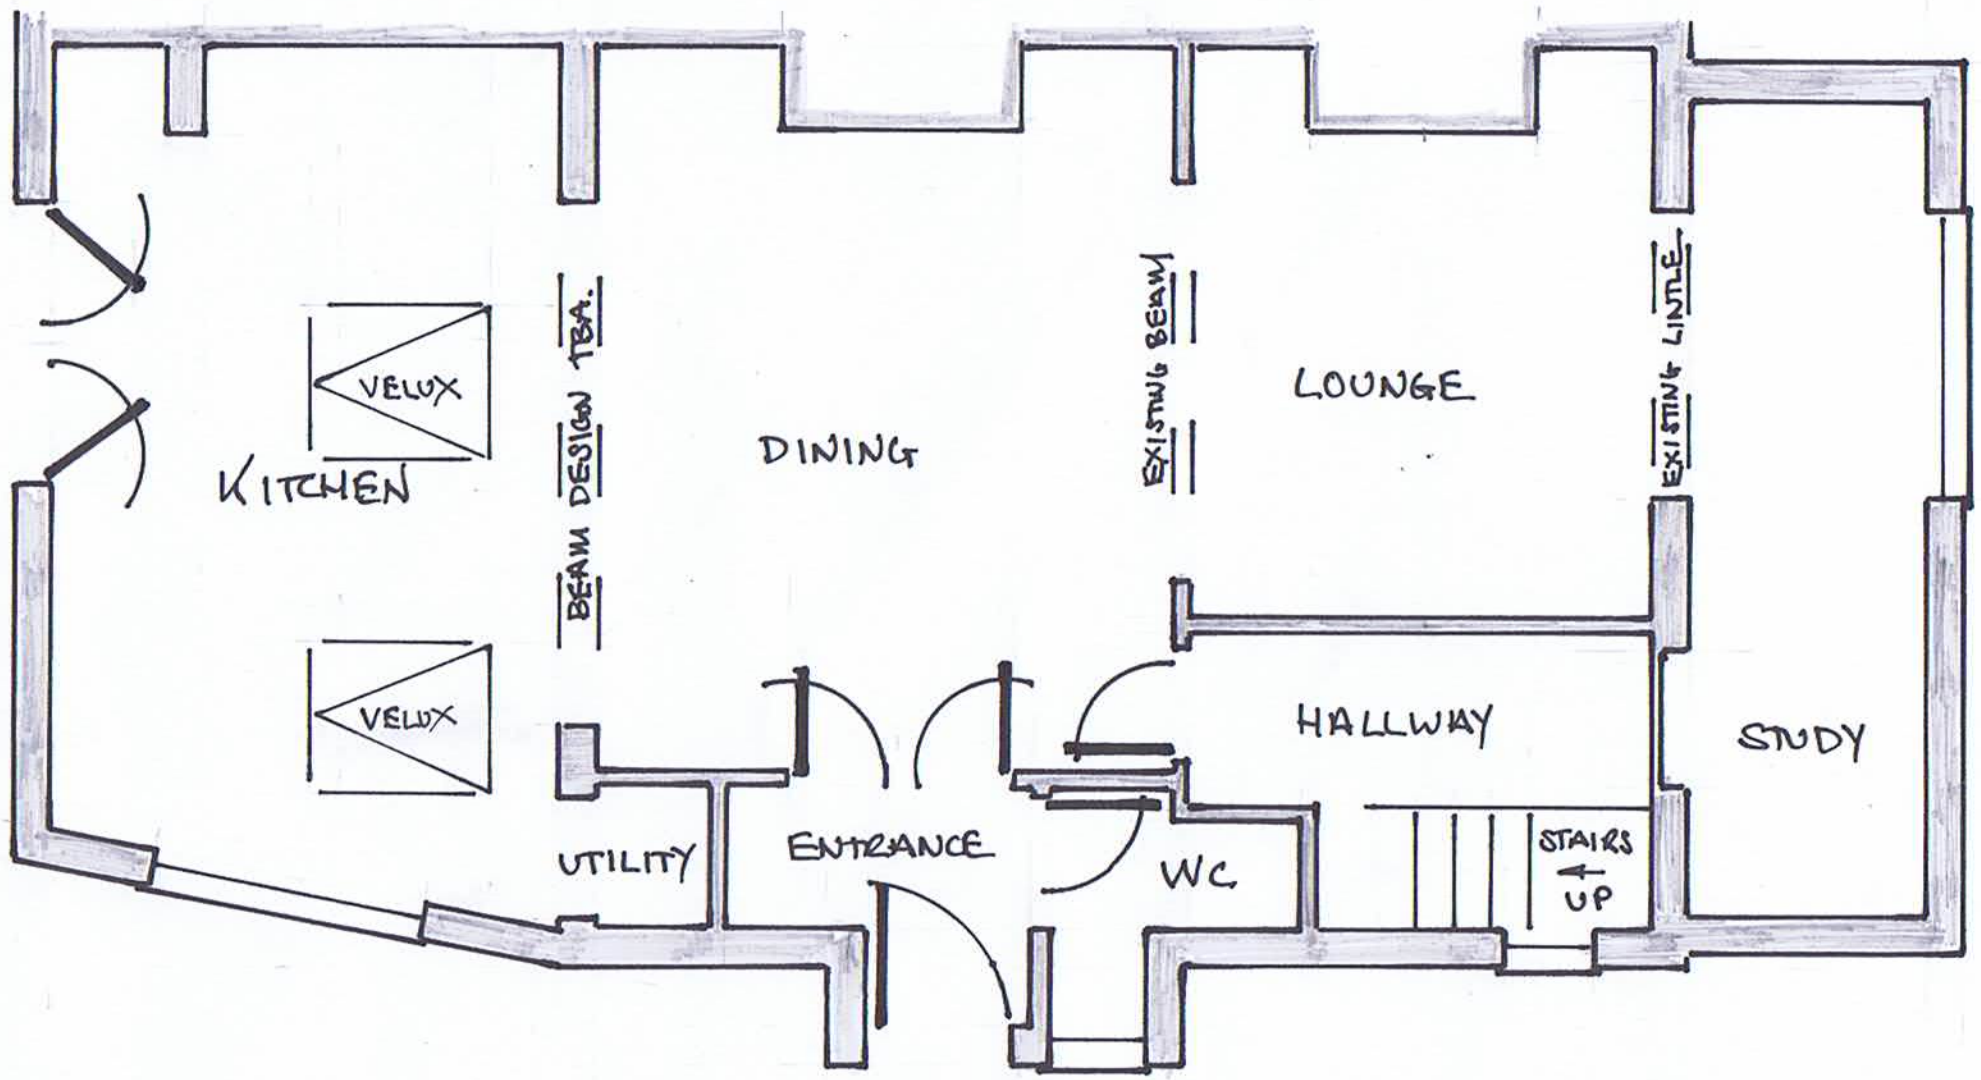


Roof Enlargements & Single Storey Extensions			
281 Bourne Road Spalding PE113LW			
Dwelling - Ground Floor - Proposed			
Drawing No	14	Revision	A
Date	24 March 2023	Drawn By	AM
Scale -	1:50 @ A3	Dimensions	mm