
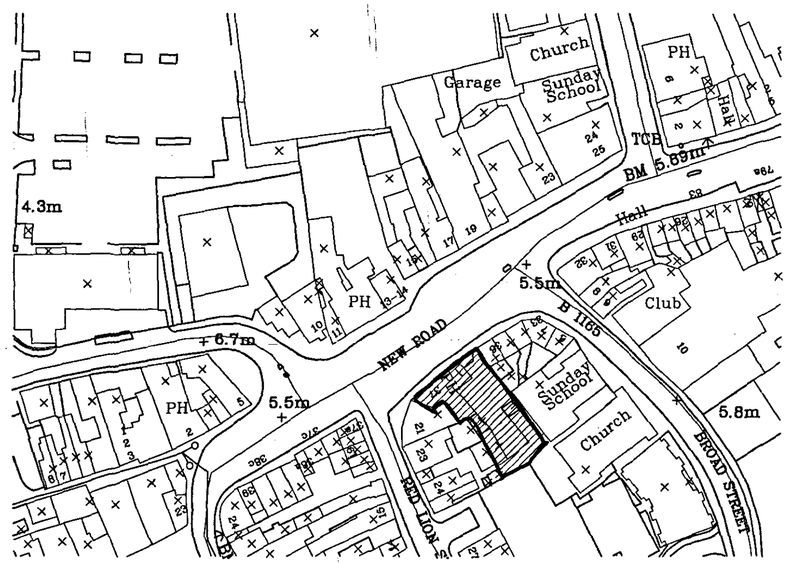


Site Location Plan

Scale 1:1250

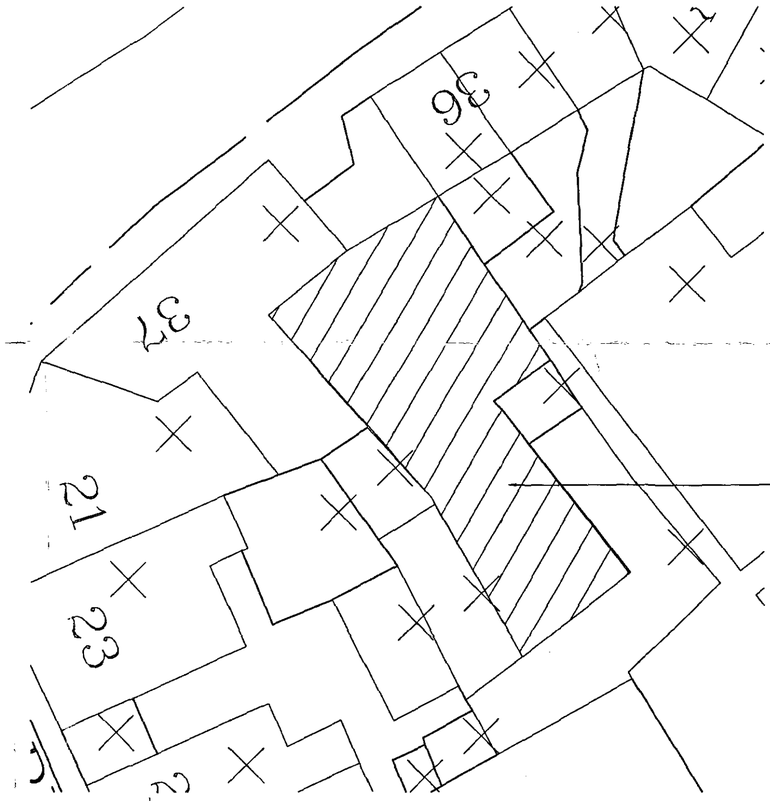

Hatched area to block plan represents position of marquee

Site Block Plan

Scale 1:500

SHDC
PLANNING & DEVELOPMENT
2 8 FEB 2007
Ref. 029607

rev "A" - 27.02.07 - Position of marquee shown hatched on site block plan

Client :
Mr P Williams
The Punchbowl"
New Road
Spalding
PE11 1DN

Site :
Application to retain Marquee for a Covered Seating & Smoking Area

remway Design Ltd
2 Red Lion Street
Spalding
P E 1 1 1 S X
Tel / Fax: 01775 768 921
Mobile : 07815 112 056
e-mail: jason@remwaydesign.co.uk

Date : feb07 | Scale : As Noted

Drawing No:
rem 1374-01"A"