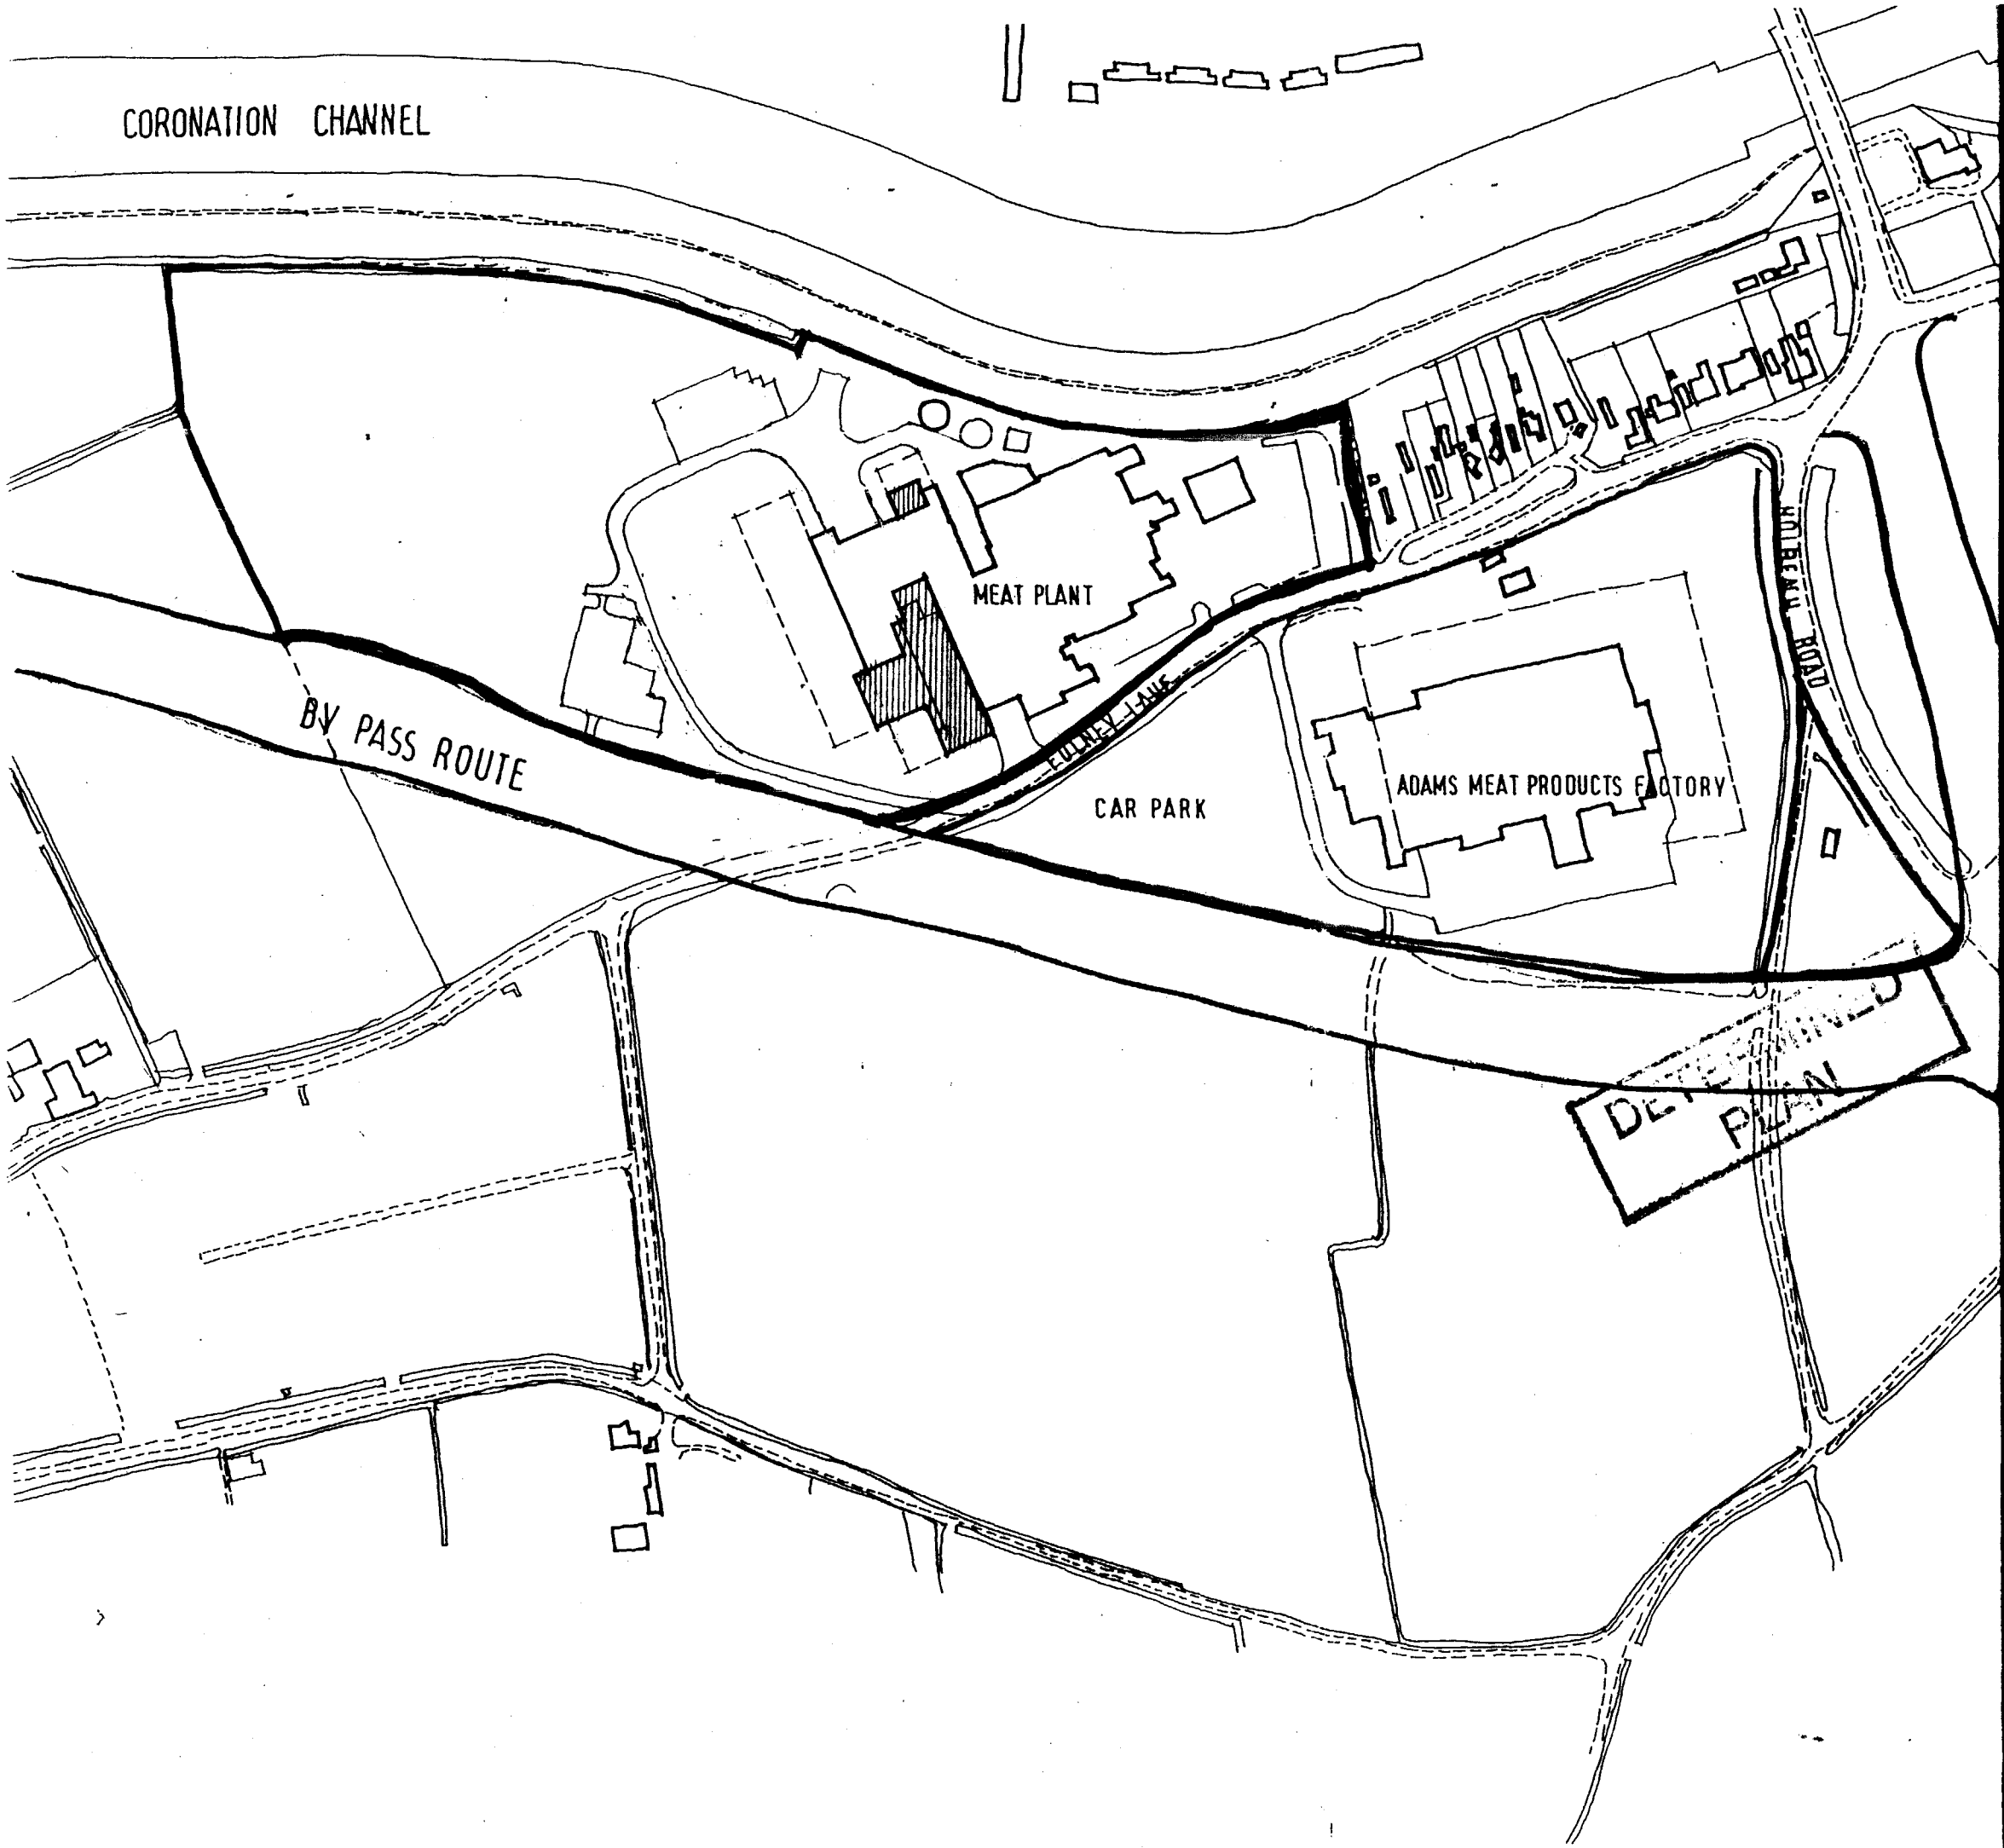


PETER HADDON AND PARTNERS
CHARTERED ARCHITECTS
The Old Rectory
Milton Malsor
Northampton NN7 3AQ
tel 0604 858916 fax 0604 859123

REVISIONS
A. UPDATED TO INDICATE CURRENT PROPOSALS FOR MEAT PLANT 2·98·OCB·CNF

0256/98

Contractors must check all dimensions on site : all discrepancies **must be reported immediately to the architect before proceeding.**

PROPOSED RETAIL CUTTING FACILITY
GEO ADAMS AND SONS LTD.
MEAT PLANT FULNEY LANE SPALDING LINCS.

LOCATION PLAN

SCALE	DATE	DRAWN
1·2500	MAY 91	E. P.

DWG NO 2073 | 36A

This drawing is copyright