


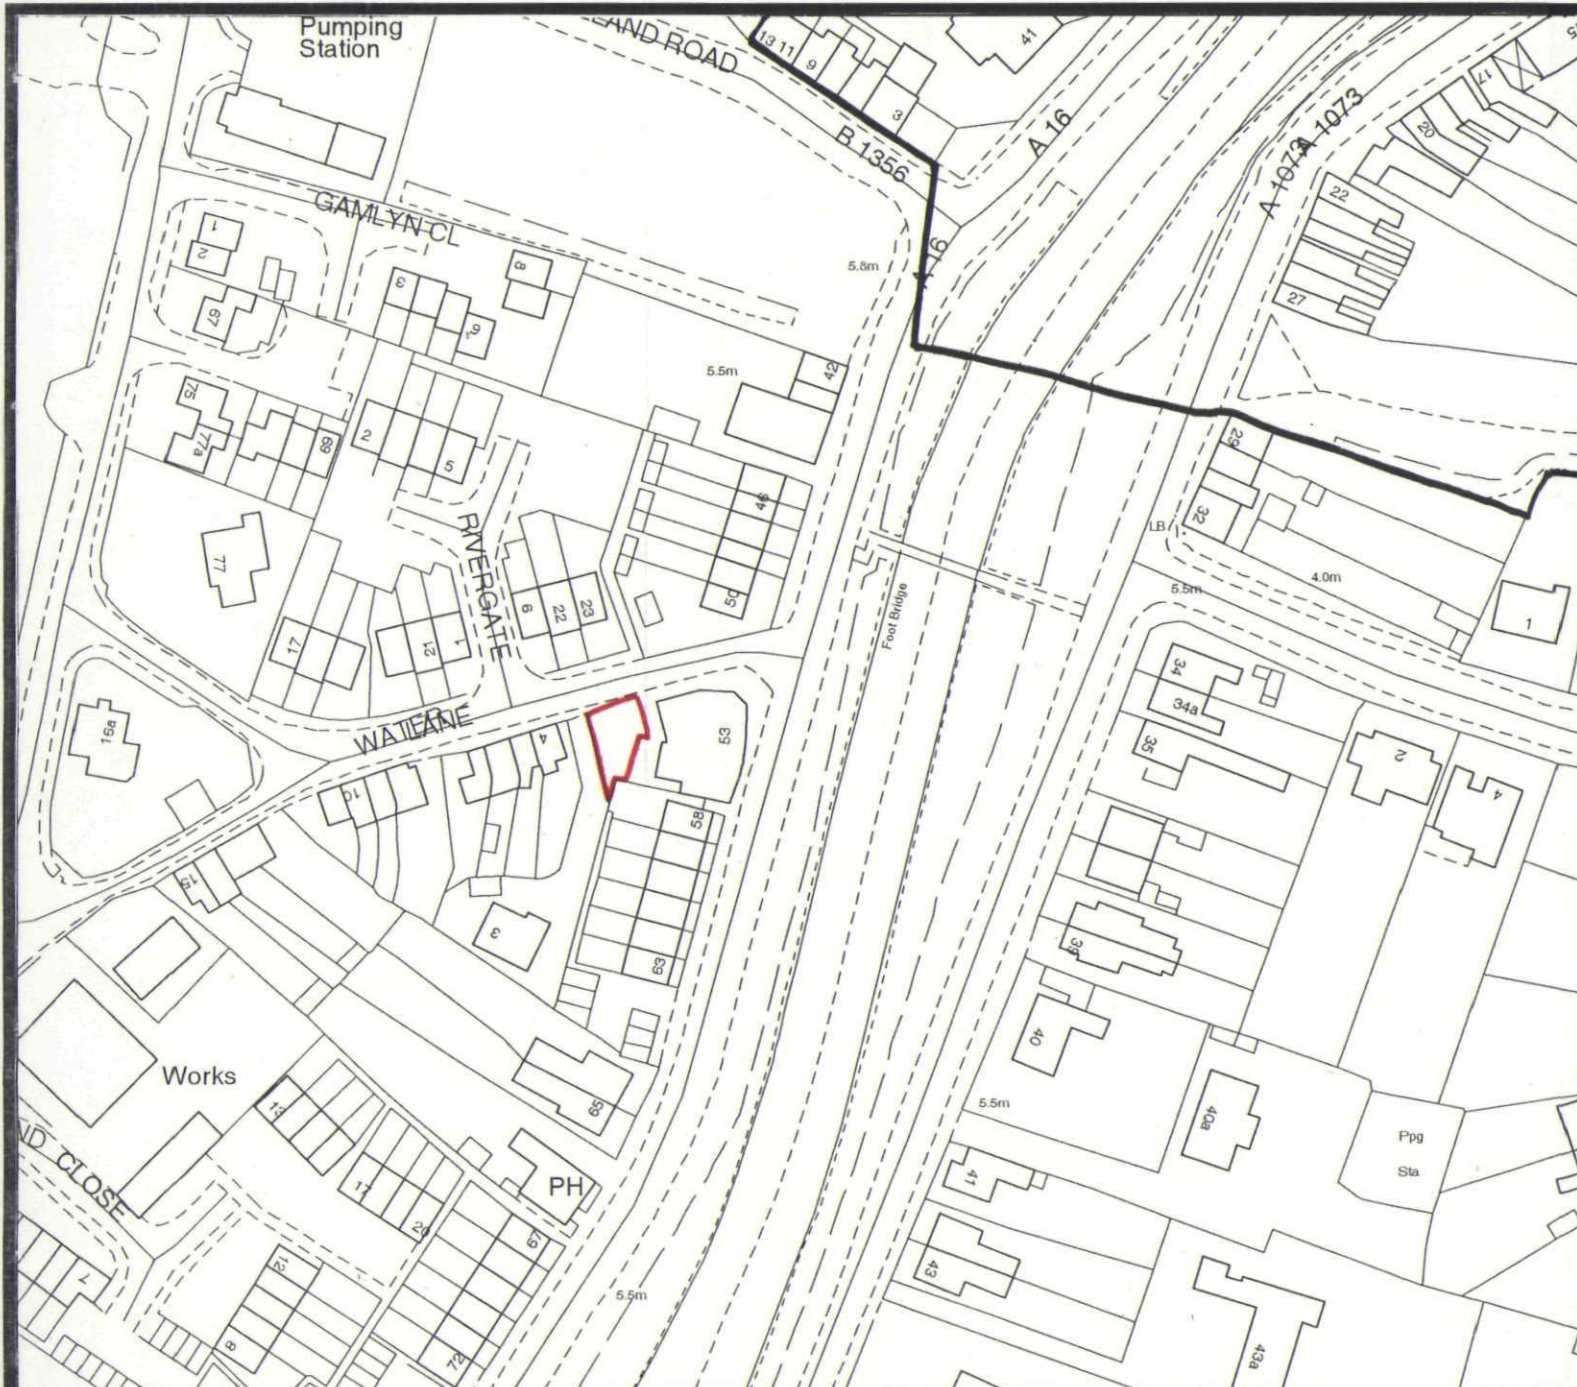

South Holland District Council Planning & Development

Appeal by

Mr & Mrs Kandola

 **Appeal Site**

 **Conservation Area**

**Steve Williams
Head of Planning &
Development
Council Offices,
Priory Road, Spalding, Lincs
PE11 2XE**

Scale: 1:1250

**Date: Sept
2004**

Plan 'A'

North ↑