

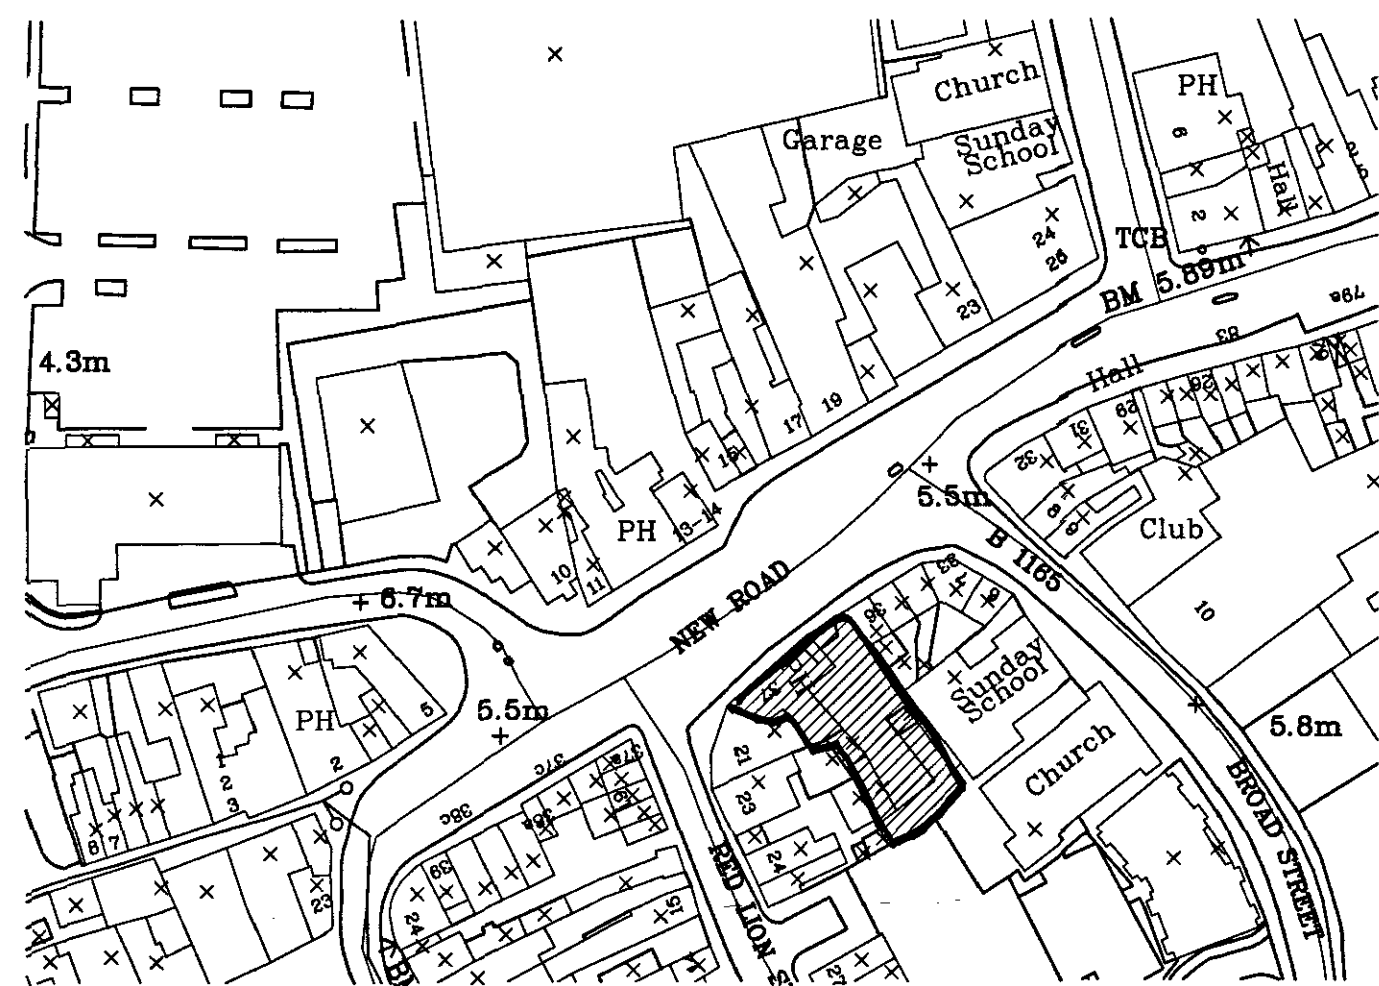


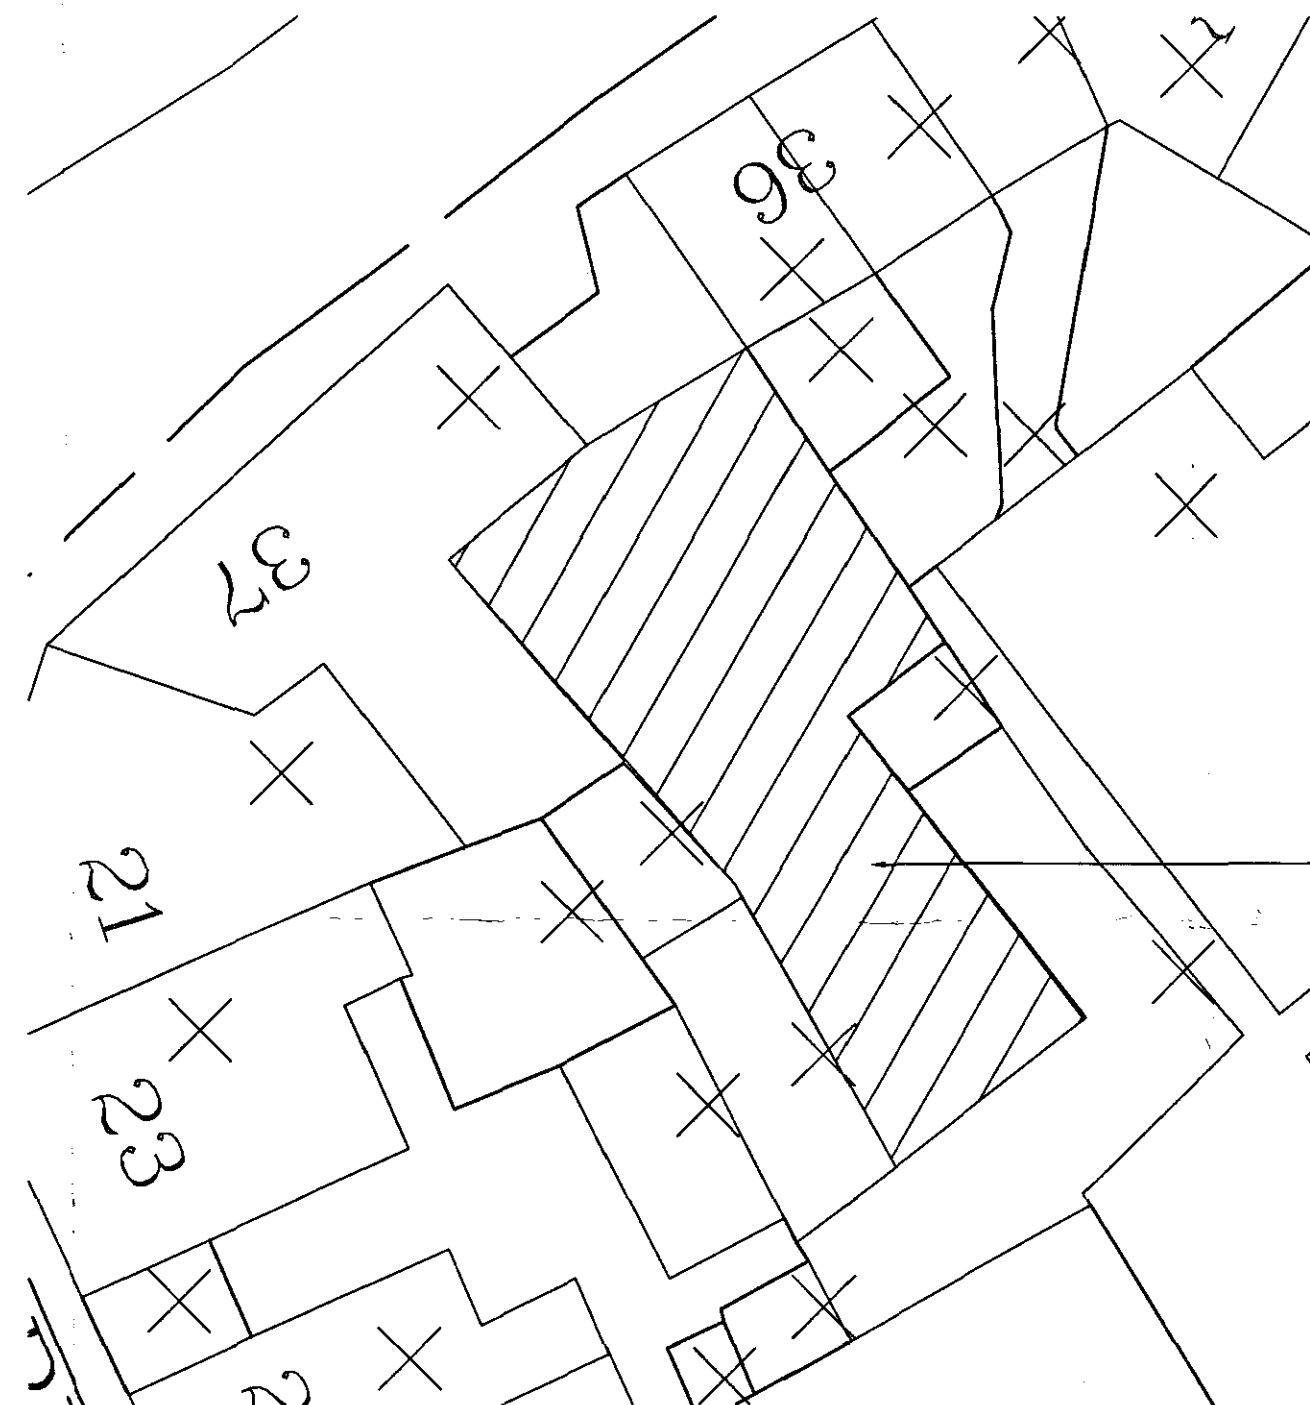

Site Location Plan
Scale 1:1250

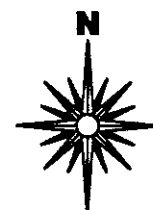

Site Block Plan
Scale 1:500

Hatched area to block plan represents position of marquee

rev "A" - 27.02.07 - Position of marquee shown hatched on site block plan

Client : **Mr P Williams**
The Punchbowl
New Road
Spalding
PE11 1DN

Site :
Application to retain Marquee for a Covered Seating & Smoking Area

remway
Design Ltd
2 Red Lion Street
Spalding
PE11 1SX
Tel / Fax: 01775 788 821
Mobile: 07815 112 058
e-mail: jason@remwaydesign.co.uk

STUD
PLANNING & DEVELOPMENT
28 FEB 2007
Ref. 0257/07

Date: feb07 Scale: As Noted

Drawing No:
rem 1374-01"A"