


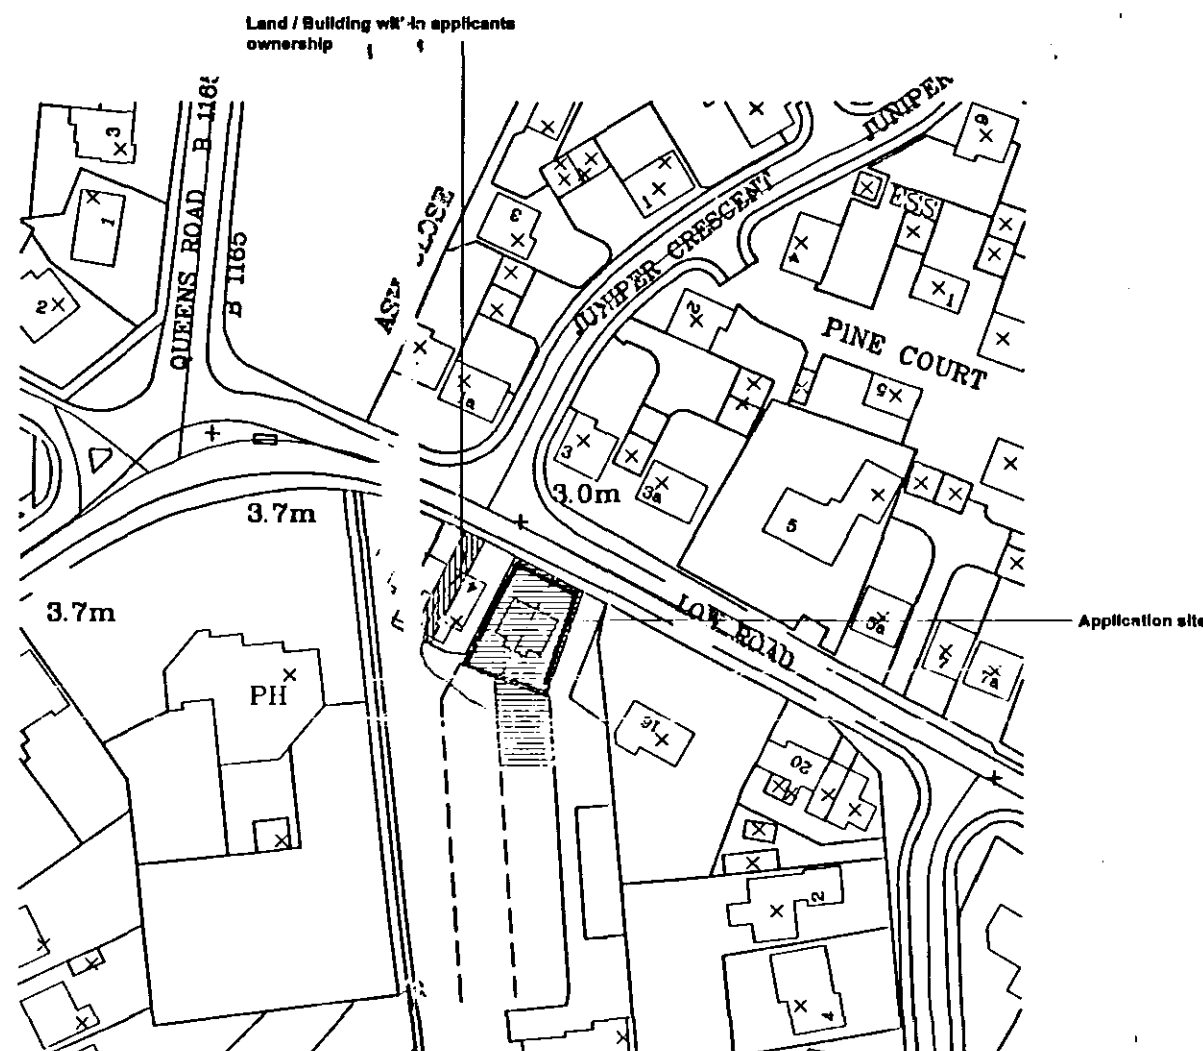


Site Location Plan

Scale 1:1250



Site Area $\approx 265m^2$
Site Frontage $\approx 12.1m$

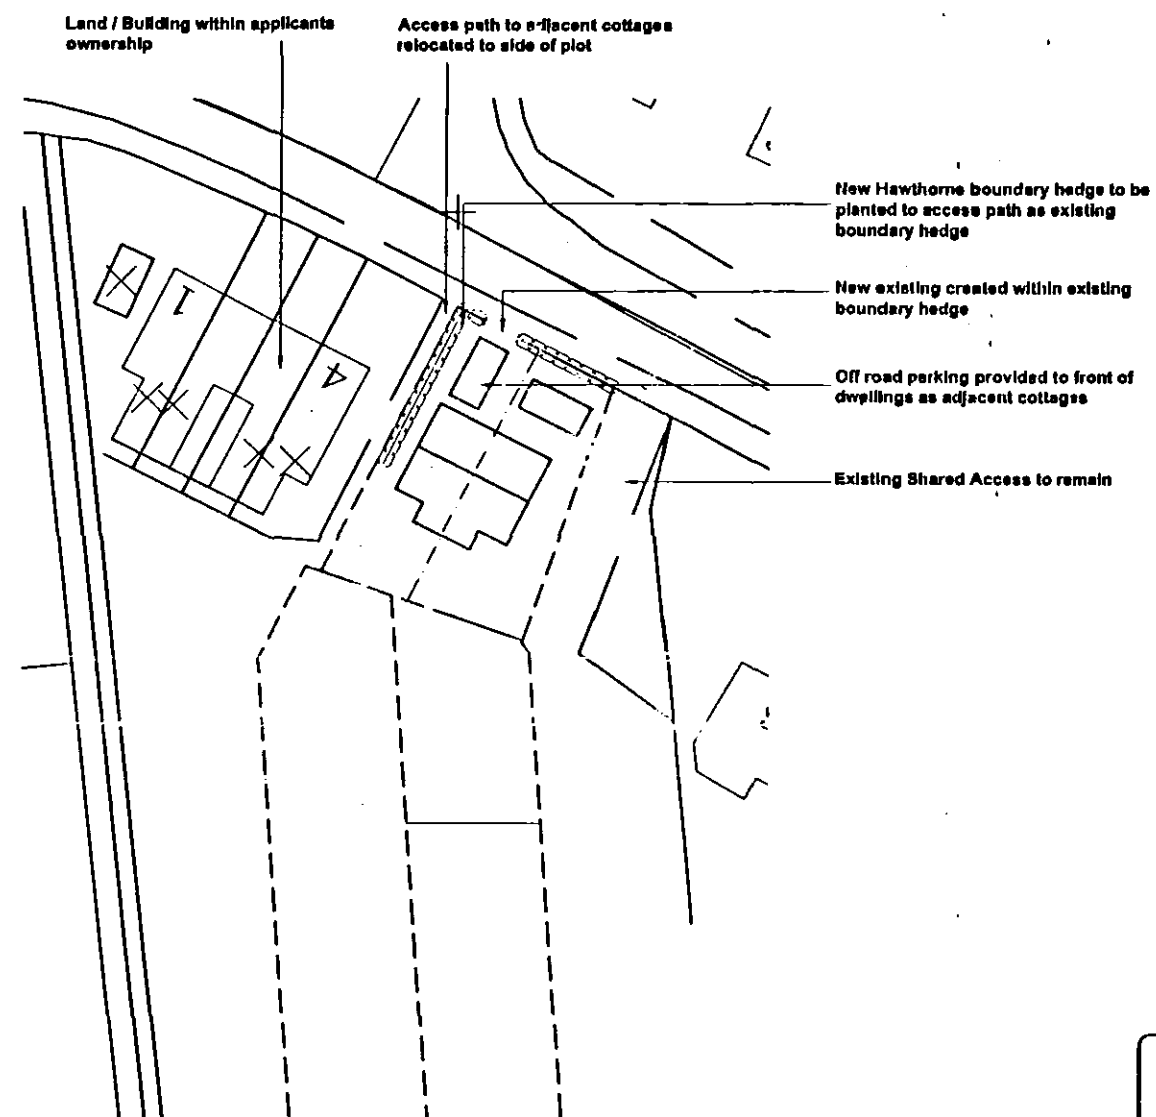

Site Block Plan

Scale 1:500

SUPERSEDED

27/11/08
0258/08

Client:
JP Builders
183 Woolram Wygate
Spalding
Lincs
PE11 3PA

Site:
Residential Development
at Land Adjacent to
4, Low Road
Spalding

reinway
Design Ltd
2nd Floor - 5 Sheepmarket
Spalding
PE11 1BH
Tel: 01775 768 921
e-mail: enquiries@reinwaydesign.co.uk

Jan 08 Scale: N/A

Drawing No:
1435 - 02