




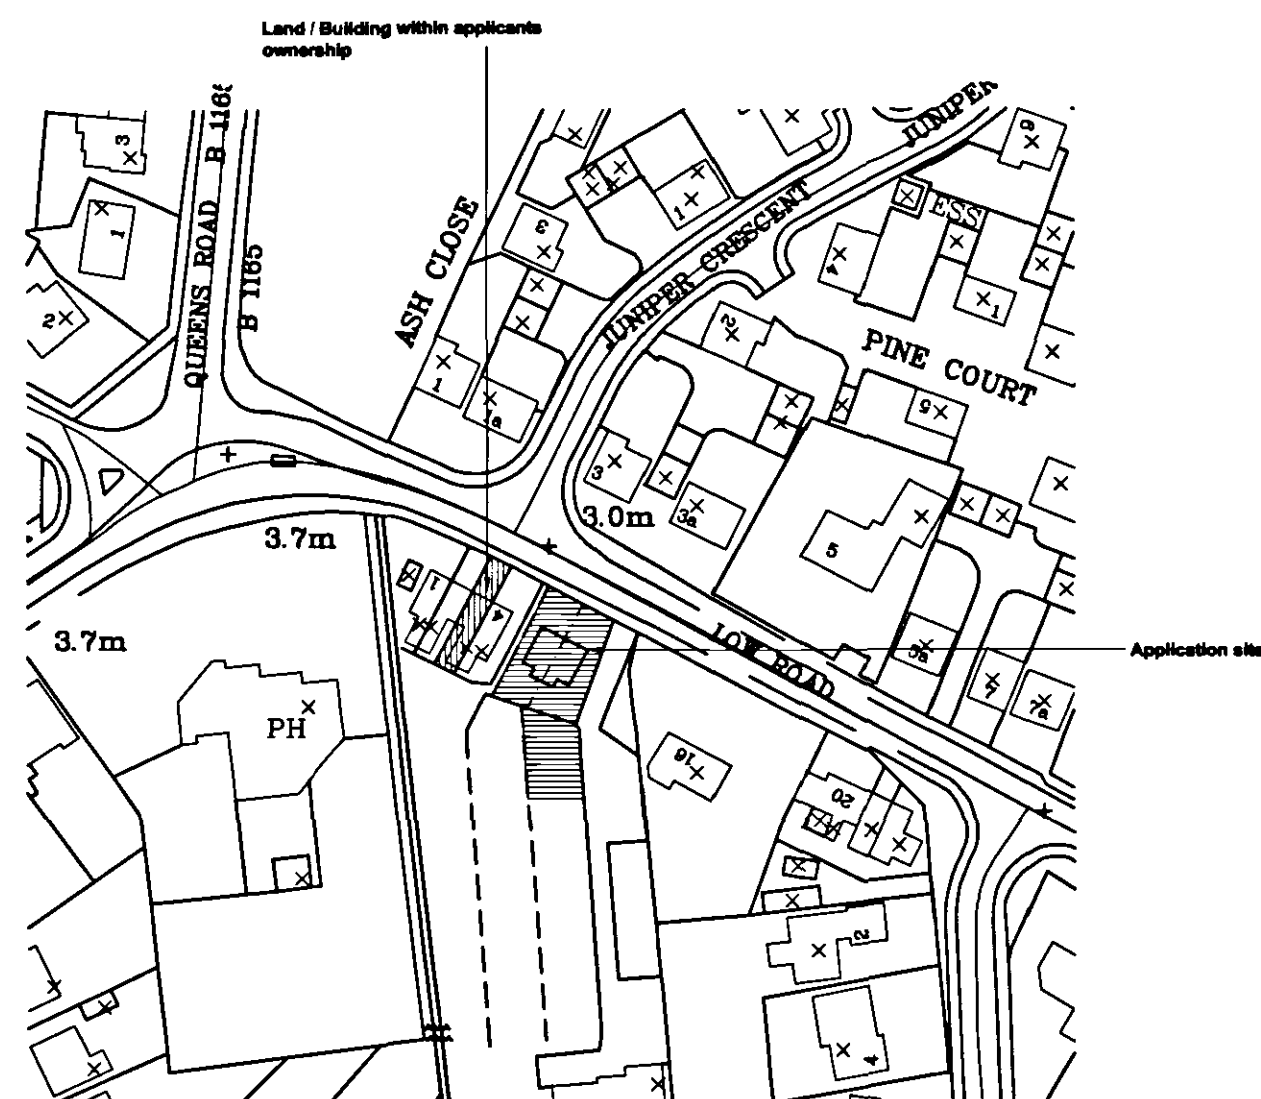

Site Location Plan
Scale 1:1250

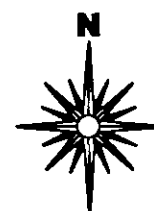

Site Area = 265m²
Site Frontage = 12.1m

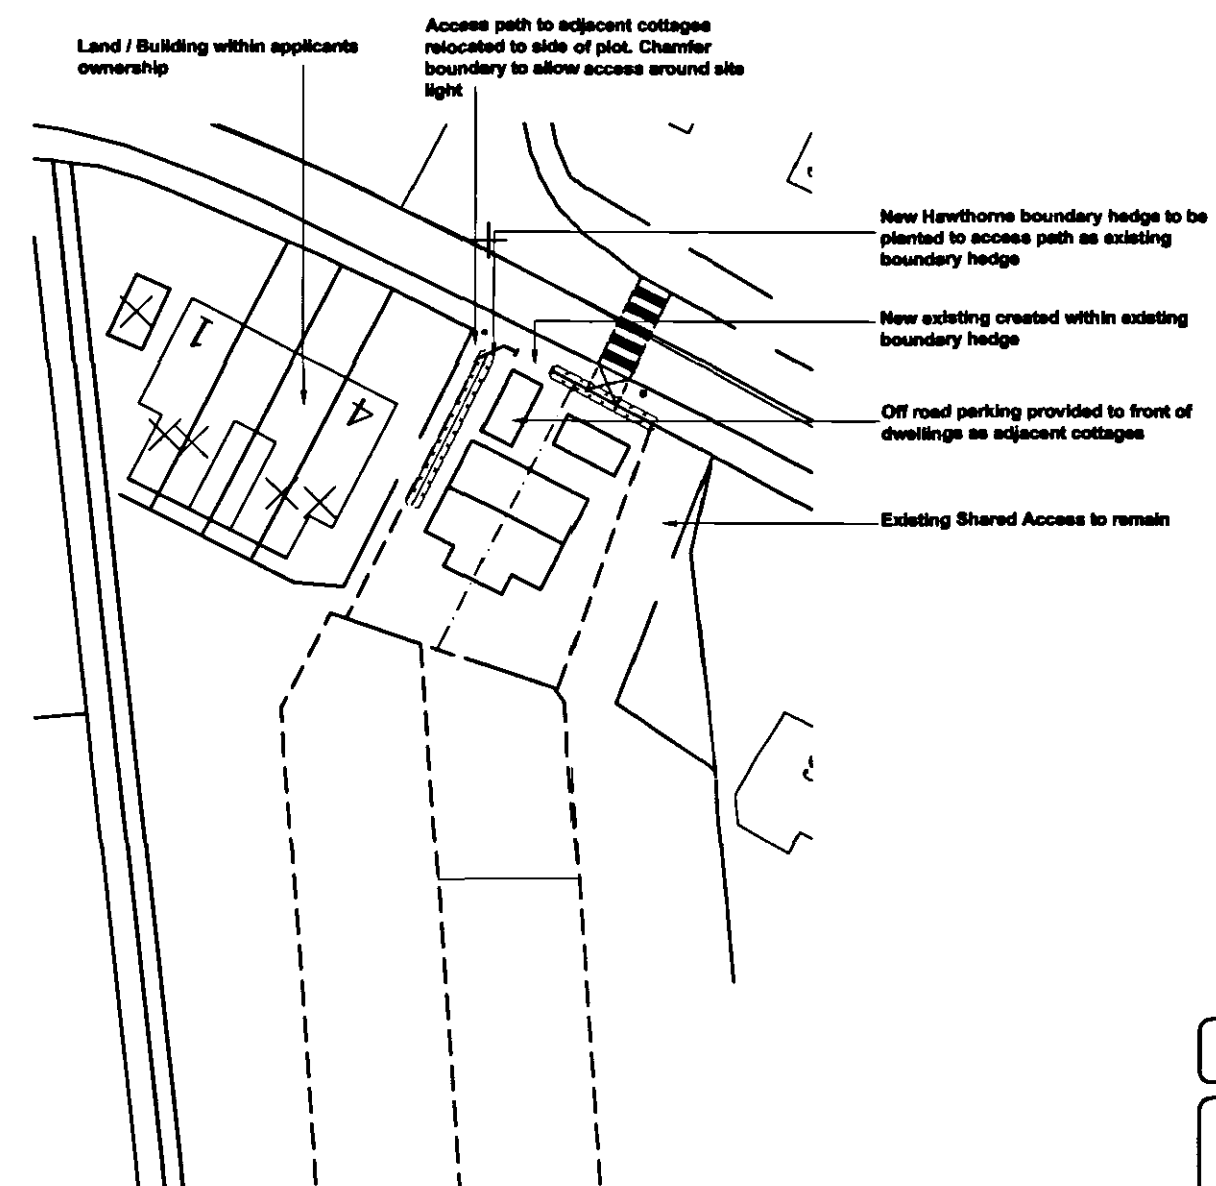

Site Block Plan
Scale 1:500

SUPERSEDED

rev "A" - 11.04.08 - Pedestrian Crossing, Tactile Paving and street light added

Client :
JP Builders
183 Woolram Wygate
Spalding
Lincs
PE11 3PA

Site :
Residential Development
at Land Adjacent to
4, Low Road
Spalding

ramway
Design Ltd
2nd Floor - 5 Sheepmarket
Spalding
PE11 1BH
Tel : 01775 768 921
e-mail: enquiries@ramwaydesign.co.uk

Jan 08 Scale : N / A

Drawing No:
1435 - 02"A"