



0258/08
27 FEB 2008
PLANNING & DEVELOPMENT

SUPERSEDED

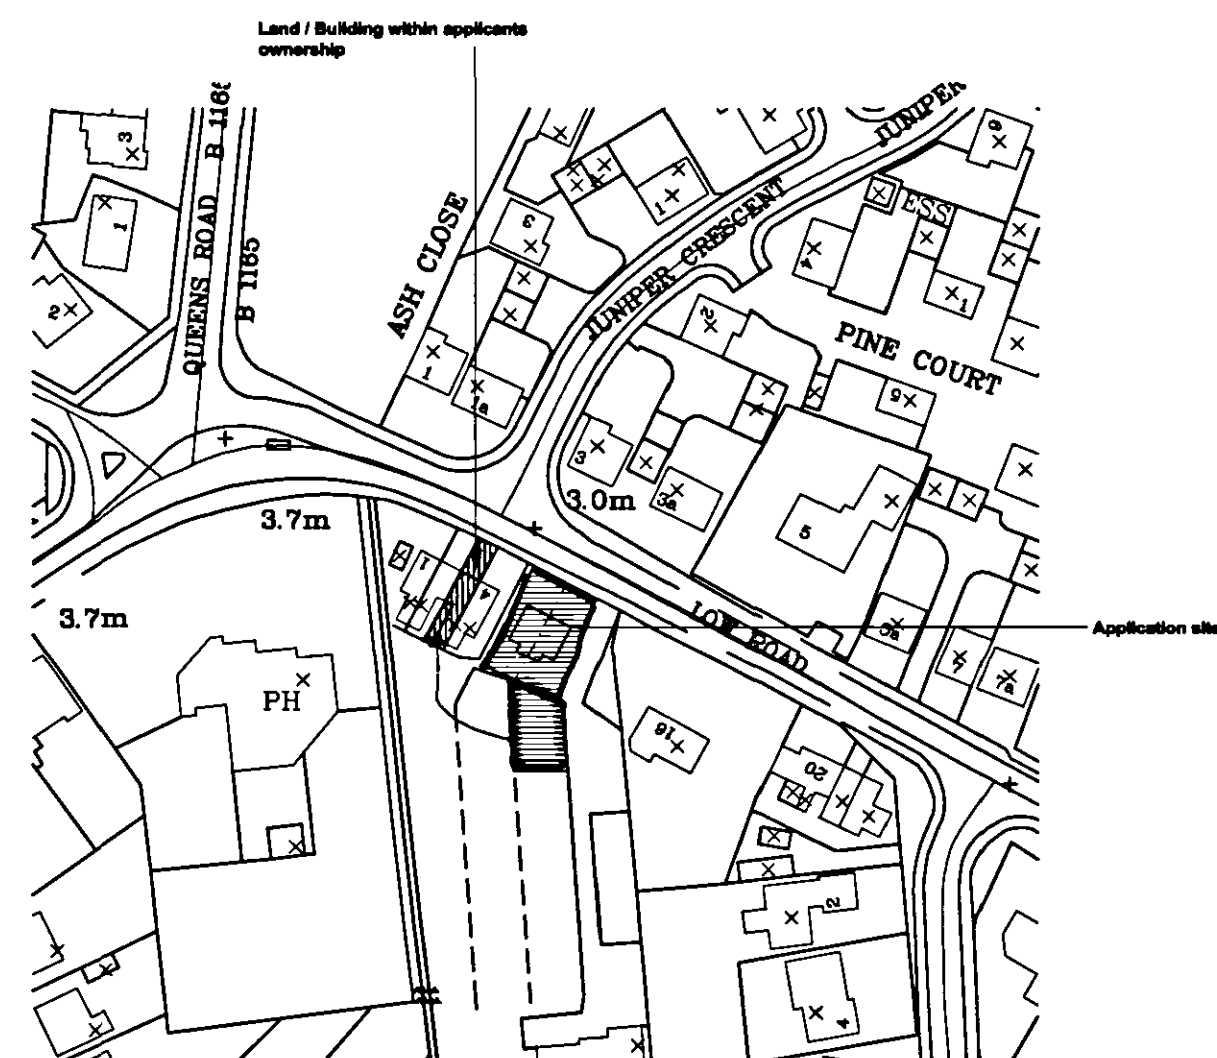

Site Location Plan
Scale 1:1250

Site Area = 265m²
Site Frontage = 12.1m

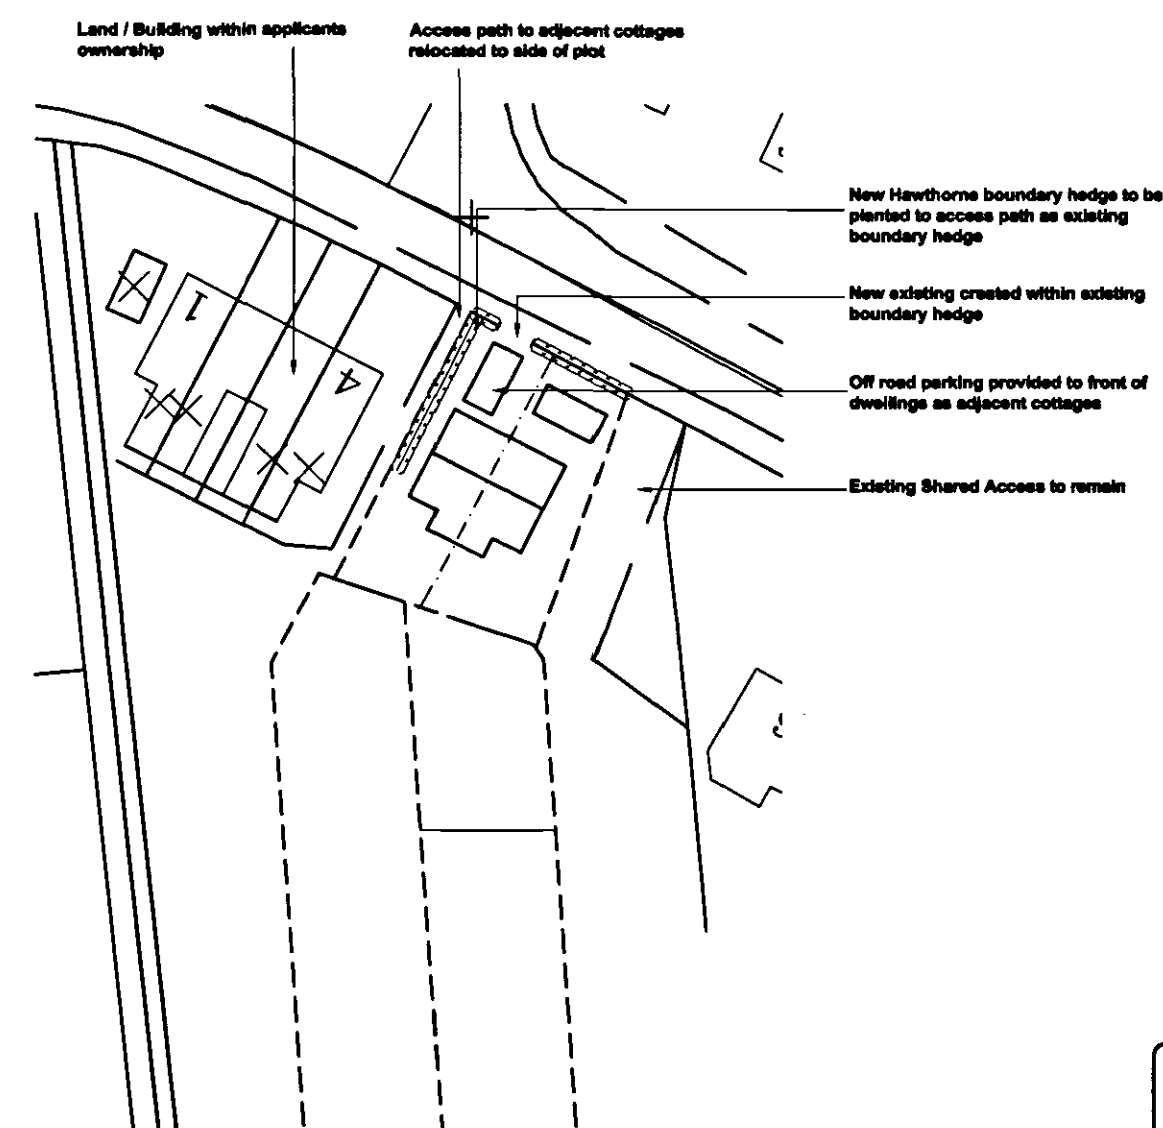

Site Block Plan
Scale 1:500

Client :
JP Builders
183 Woolram Wygate
Spalding
Lincs
PE11 3PA

Site :
Residential Development
at Land Adjacent to
41 Low Road
Spalding


2nd Floor - 5 Sheepmarket
Spalding
PE11 1BH
Tel : 01775 768 921
e-mail: enquiries@remwaydesign.co.uk

Jan 08 Scale : N/A

Drawing No:
1435 - 02