



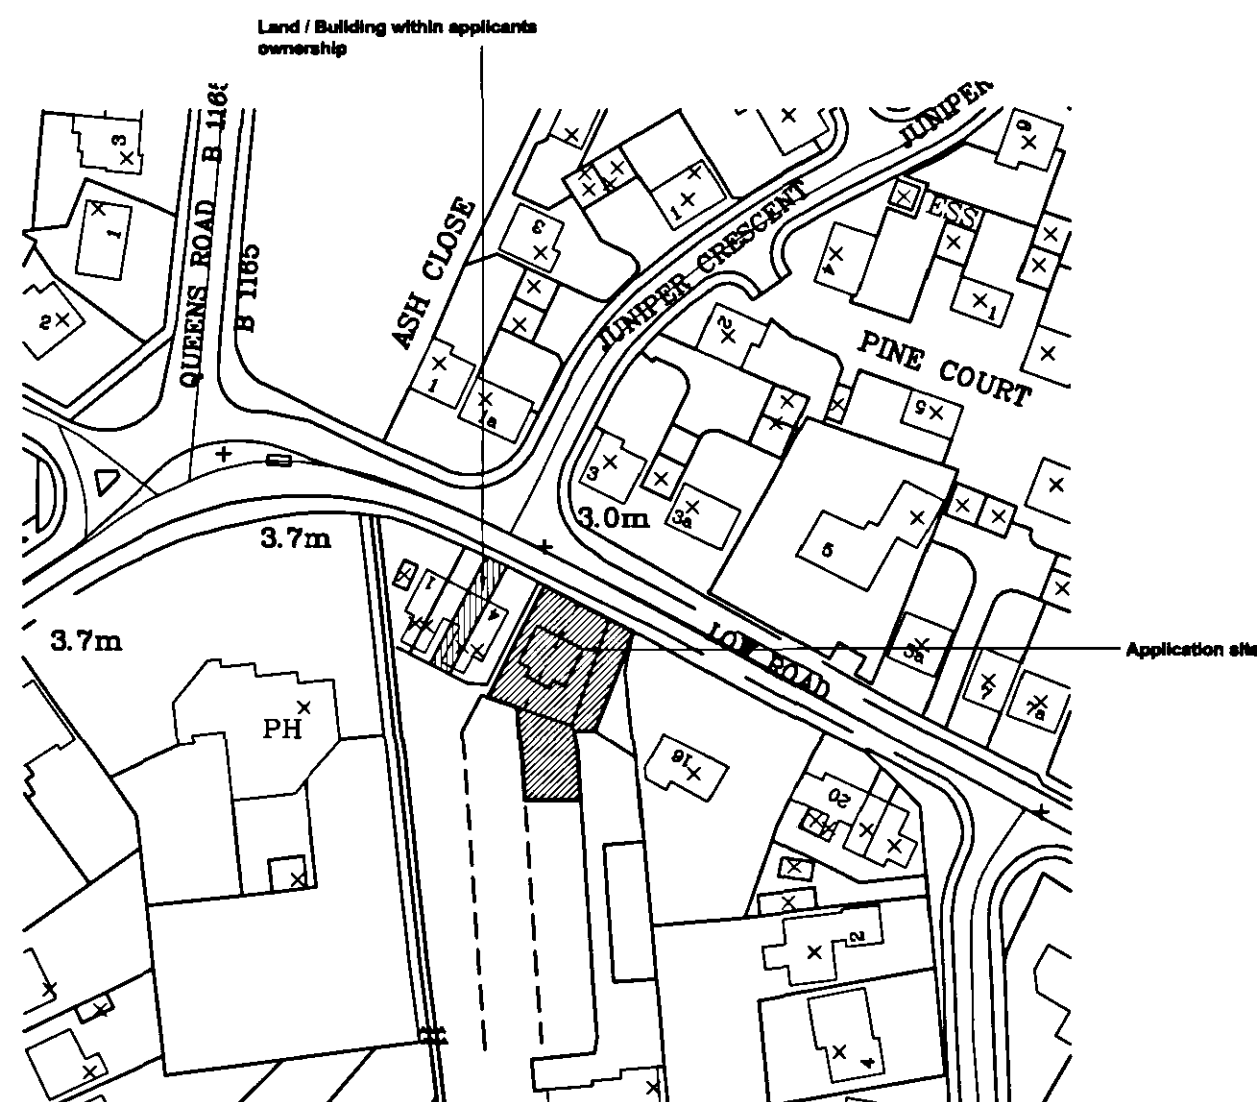

Site Location Plan
Scale 1:1250

Site Area = 265m²
Site Frontage = 12.1m

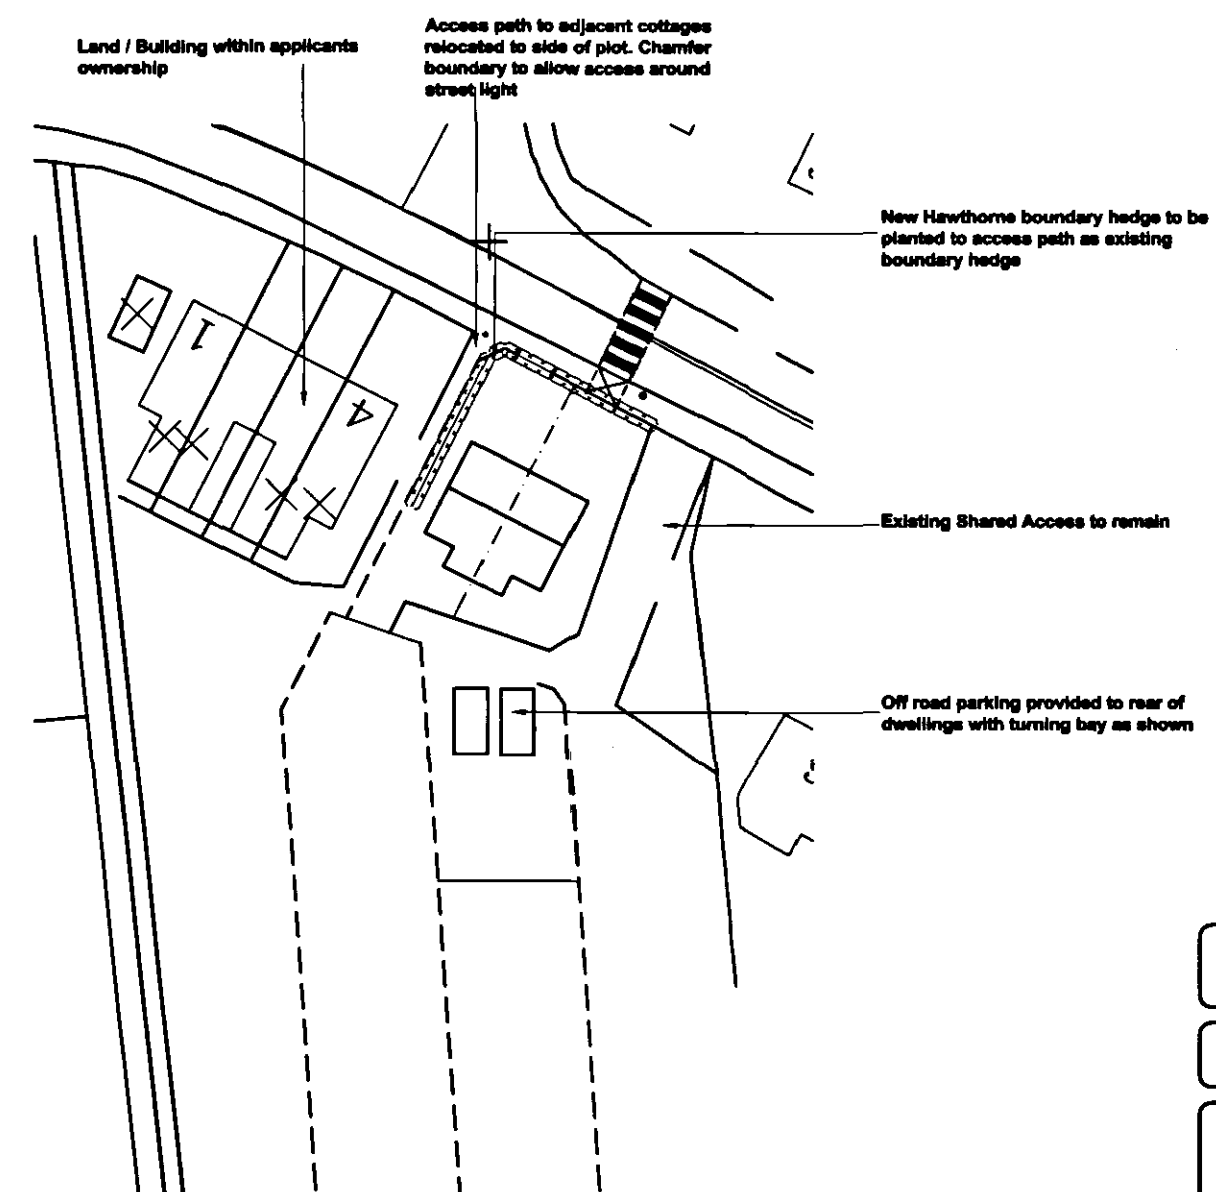

Site Block Plan
Scale 1:500

**DETERMINED
PLAN**

S-002
Planning & Development
06 MAY 2008
Ref: 0255/08

rev "B" - 24.04.08 - Parking Spaces and Turning Bays provided to rear of Plot as requested by Highways

rev "A" - 11.04.08 - Pedestrian Crossing, Tactile Paving and street light added

Client:
JP Builders
183 Woolram Wygate
Spalding
Lincs
PE11 3PA

Site:
Residential Development
at Land Adjacent to
4, Low Road
Spalding

remway
Design Ltd
2nd Floor - 5 Sheepmarket
Spalding
PE11 1BH
Tel: 01775 766 821
e-mail: enquiries@remwaydesign.co.uk

Jan 08 Scale: N/A

Drawing No:
1435 - 02"B"