PLANT SCHEDULE

Trees

Qty	Abbr	Species	Form	Height (cm)	Girth (cm)	Root Condition	No. of Transplants
17	PV	*Prunus avium 'Plena'*	EHS	425-600	14-16	RB	3x
11	PS	*Prunus subhirtella 'Autumnalis Rosea'*	EHS	425-600	14-16	RB	3x

Hedging

Qty	Abbr	Species	Height (cm)	Pot Size (Litres)	Habit	Min. No. of Breaks	Planting Distance
53	EE	Elaeagnus x ebbingei	30-40	3L	Branched	3	450mm Ctrs
61	PX	Photinia x fraseni	30-40	3L	Branched	6	450mm Ctrs

Climber planting

Qty	Abbr	Species	Height (cm)	Pot Size (Litres)	Habit	Min. No. of Breaks	Planting Distance
48	CI	Campsis 'Indian Summer'	60-80	2L	Several Shoots	2	350mm Ctrs
51	LJ	Lonicera japonica 'Halliana'	60-80	2L	Several Shoots	2	350mm Ctrs

Specimen Shrubs


Qty	Abbr	Species	Height (cm)	Pot Size (Litres)	Habit	Min. No. of Breaks	Planting Distance
18	PH	Phormium tenax 'Sundowner'	40-60	10-12L	Triple crown	-	as shown
54	SV	Syringa vulgaris 'Souvenir de Louis Spaeth'	60-80	1+1	Branched	B	as shown
9	YF	Yucca filamentosa 'Bright Edge'	40-60	10-12L	Single leader	-	as shown

Shrub Planting

Qty	Abbr	Species	Age	Height (cm)	Pot Size (Litres)	Habit	Min. No. of Breaks	Density (No./m²)
69	CG	Ceanothus 'Gloire de Versailles'		40-60	3L	Leader with Laterals	3	3
76	HK	Hebe rakaiensis		20-30	3L	Bushy	4	4
78	HR	Hebe 'Red Edge'		20-30D	3L	Bushy	5	5
102	PT	Pachysandra terminalis		15-20D	3L	Several Shoots	9	5
160	SJ	Skimmia japonica 'Firelight'		30-40	3L	Bushy	3	5
63	SF	Spiraea japonica 'Firelight'		40-60	3L	Bushy	6	4
89	SN	Spiraea nipponica 'Snowmound'		30-40	3L	Branched	2	4
54	SI	Stephanandra incisa 'Crispa'		20-30D	2L	Branched	3	3
54	VP	Viburnum opulus 'Compactum'	1+1	1+1 / 40-60	B	Branched	2	3
63	WF	Weigela florida 'Versicolor'		40-60	3L	Branched	5	3

Native Shrub Mix - playground (140m2)

Qty	%	Species	Age	Height (cm)	Pot Size (Litres)	Habit	Min. No. of Breaks	Density (No./m²)
56	20%	Cornus sanguinea	1+1	40-60	B	Branched	2	2
84	30%	Ligustrum vulgare	1+1	60-80	B	Branched	3	2
56	20%	Prunus lauracerasus		40-60	5L	Bushy	5	2
84	30%	Viburnum cpulus	1+2	60-80	B	Branched	3	2

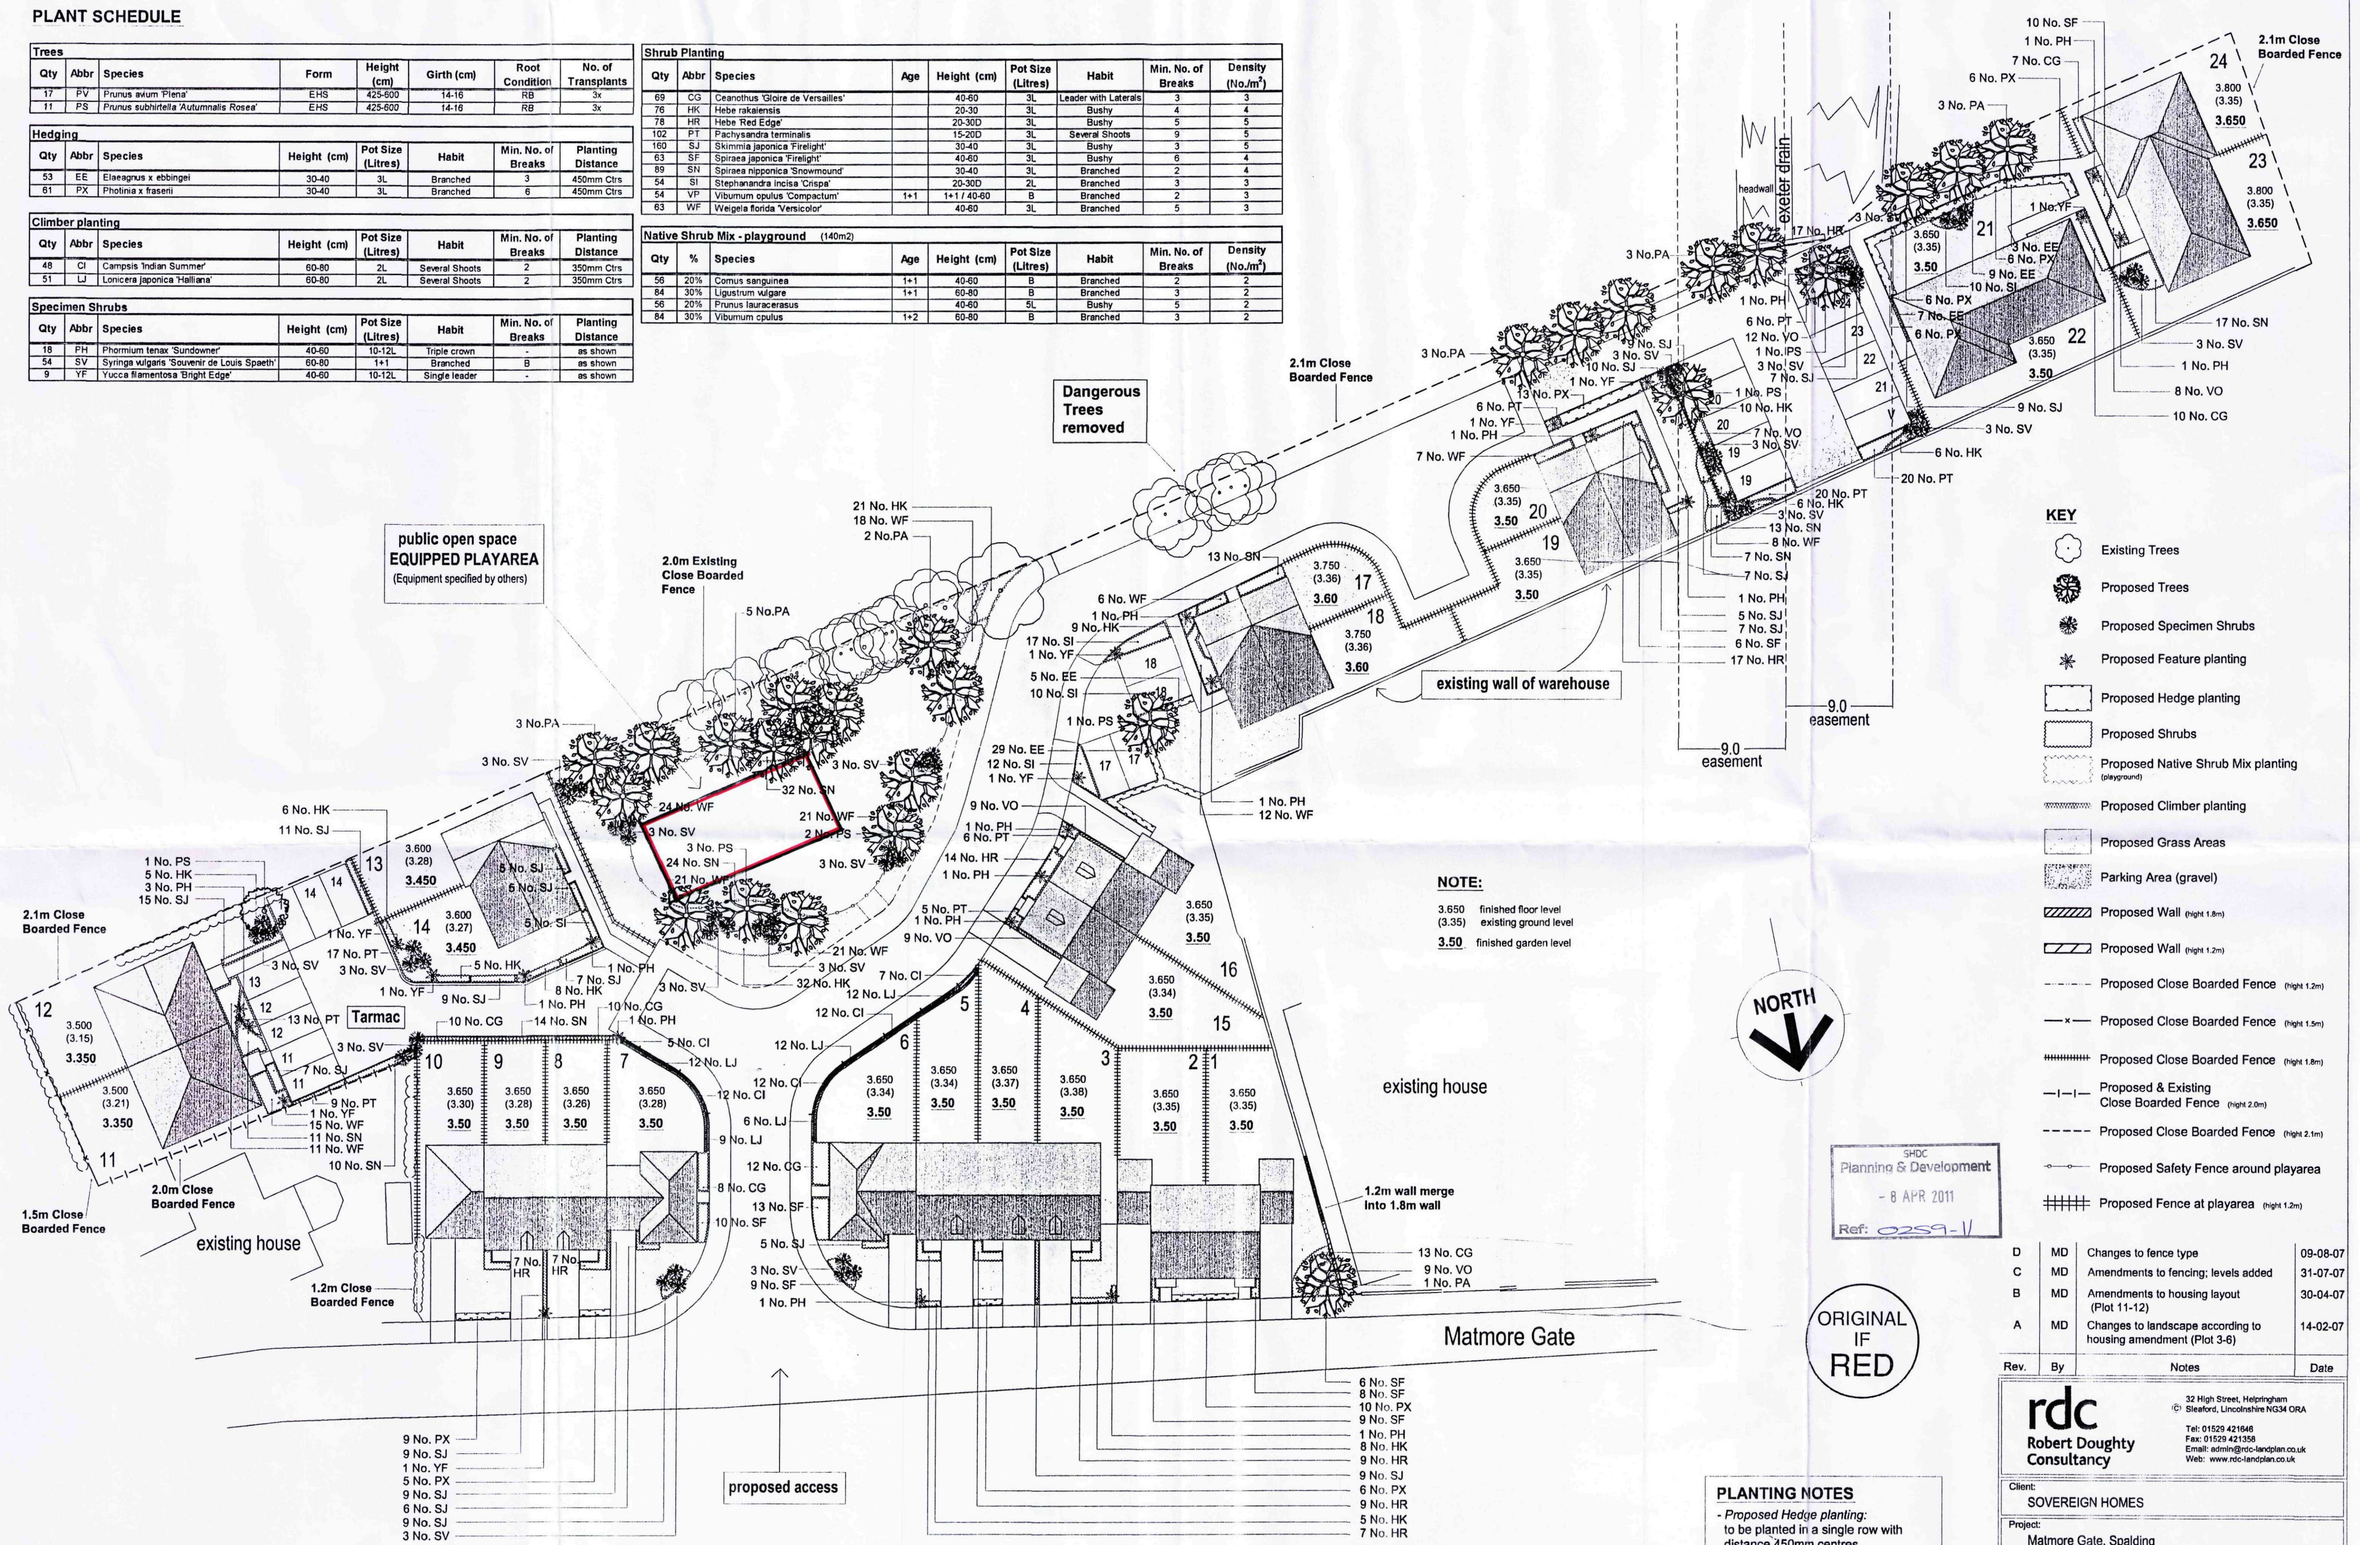

NOTE:

3.650 (3.35) finished floor level / existing ground level

3.50 finished garden level

KEY

- Existing Trees
- Proposed Trees
- Proposed Specimen Shrubs
- Proposed Feature planting
- Proposed Hedge planting
- Proposed Shrubs
- Proposed Native Shrub Mix planting (playground)
- Proposed Climber planting
- Proposed Grass Areas
- Parking Area (gravel)
- Proposed Wall (hight 1.8m)
- Proposed Wall (hight 1.2m)
- Proposed Close Boarded Fence (hight 1.2m)
- Proposed Close Boarded Fence (hight 1.5m)
- Proposed Close Boarded Fence (hight 1.8m)
- Proposed & Existing Close Boarded Fence (hight 2.0m)
- Proposed Close Boarded Fence (hight 2.1m)
- Proposed Safety Fence around playarea
- Proposed Fence at playarea (hight 1.2m)

SHDC Planning & Development - 8 APR 2011 Ref: 0259-11

ORIGINAL IF RED

Rev.	By	Notes	Date
D	MD	Changes to fence type	09-08-07
C	MD	Amendments to fencing; levels added	31-07-07
B	MD	Amendments to housing layout (Plot 11-12)	30-04-07
A	MD	Changes to landscape according to housing amendment (Plot 3-6)	14-02-07

PLANTING NOTES

- *Proposed Hedge planting:* to be planted in a single row with distance 450mm centres
- *Proposed Native Shrub Mix planting (playground):* every species needs to be planted in single species groups of 3,5,7,9 or 11 plants

rdc Robert Doughty Consultancy
32 High Street, Helpringham
Sleaford, Lincolnshire NG34 ORA
Tel: 01529 421646
Fax: 01529 421358
Email: admin@rdc-landplan.co.uk
Web: www.rdc-landplan.co.uk

Client: SOVEREIGN HOMES

Project: Matmore Gate, Spalding


Drawing title: LANDSCAPE PROPOSALS

Job No.	Drawing No.	Rev.	Drawn
564-9	LP 01	D	MD
Scale: 1:250@A1	Date: December 2006		Checked

DO NOT SCALE from this drawing. All measurements should be checked against on site conditions and any discrepancies should be brought to the attention of the Robert Doughty Consultancy.

P:\Projects\500-599\564 Sovereign Homes\564-9 Matmore Gate, Spalding\CAD Files\00-RDC Drawings\Current\LP 01 (Rev D).dwg

Seagate Homes

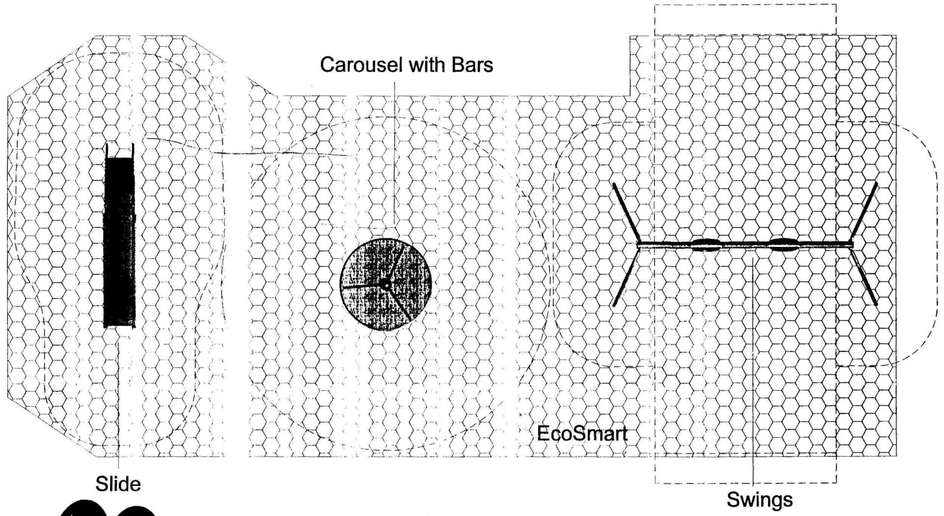







Scale at 1:100

0 5m 10m

0 10m 20m

Scale at 1:200

*NOTE: EXACT LOCATION OF EQUIPMENT TO BE CONFIRMED WITH CLIENT

STANDARDS AND COMPLIANCE:

All KOMPAN products are independently tested to EN1176 by TUV Testing House, Hamburg.

All impact absorbing surfacing specified by KOMPAN is tested to EN1177.

Certificates available upon request

THE ENVIRONMENT:

KOMPAN's quality and environmental procedures are certified according to ISO9001/BS7750 and ISO14001/BS7750.

DS/EN ISO 14001
DS/EN ISO 9001

KOMPAN is a registered member of the Association of Play Industries

This drawing is not based on a detailed site survey and thus precise location and orientation of equipment may vary to suit ground conditions and client preferences.

Seagate Homes

Proposed Play Area


Plan Scale:	1:50 @ A2
Drawing No.:	SQ207654 v2
Date:	01/04/2011
Account Manager:	Gemma Stead
Drawing By:	David Childlow

KOMPAN
Playful Living

KOMPAN LTD.
21 Roebuck Way
Knowlhill
Milton Keynes MK5 8HL
Tel: 01908 201 002
Fax: 01908 201 007

SHDC
Planning & Development
Ref: 0259-11

PLAN B

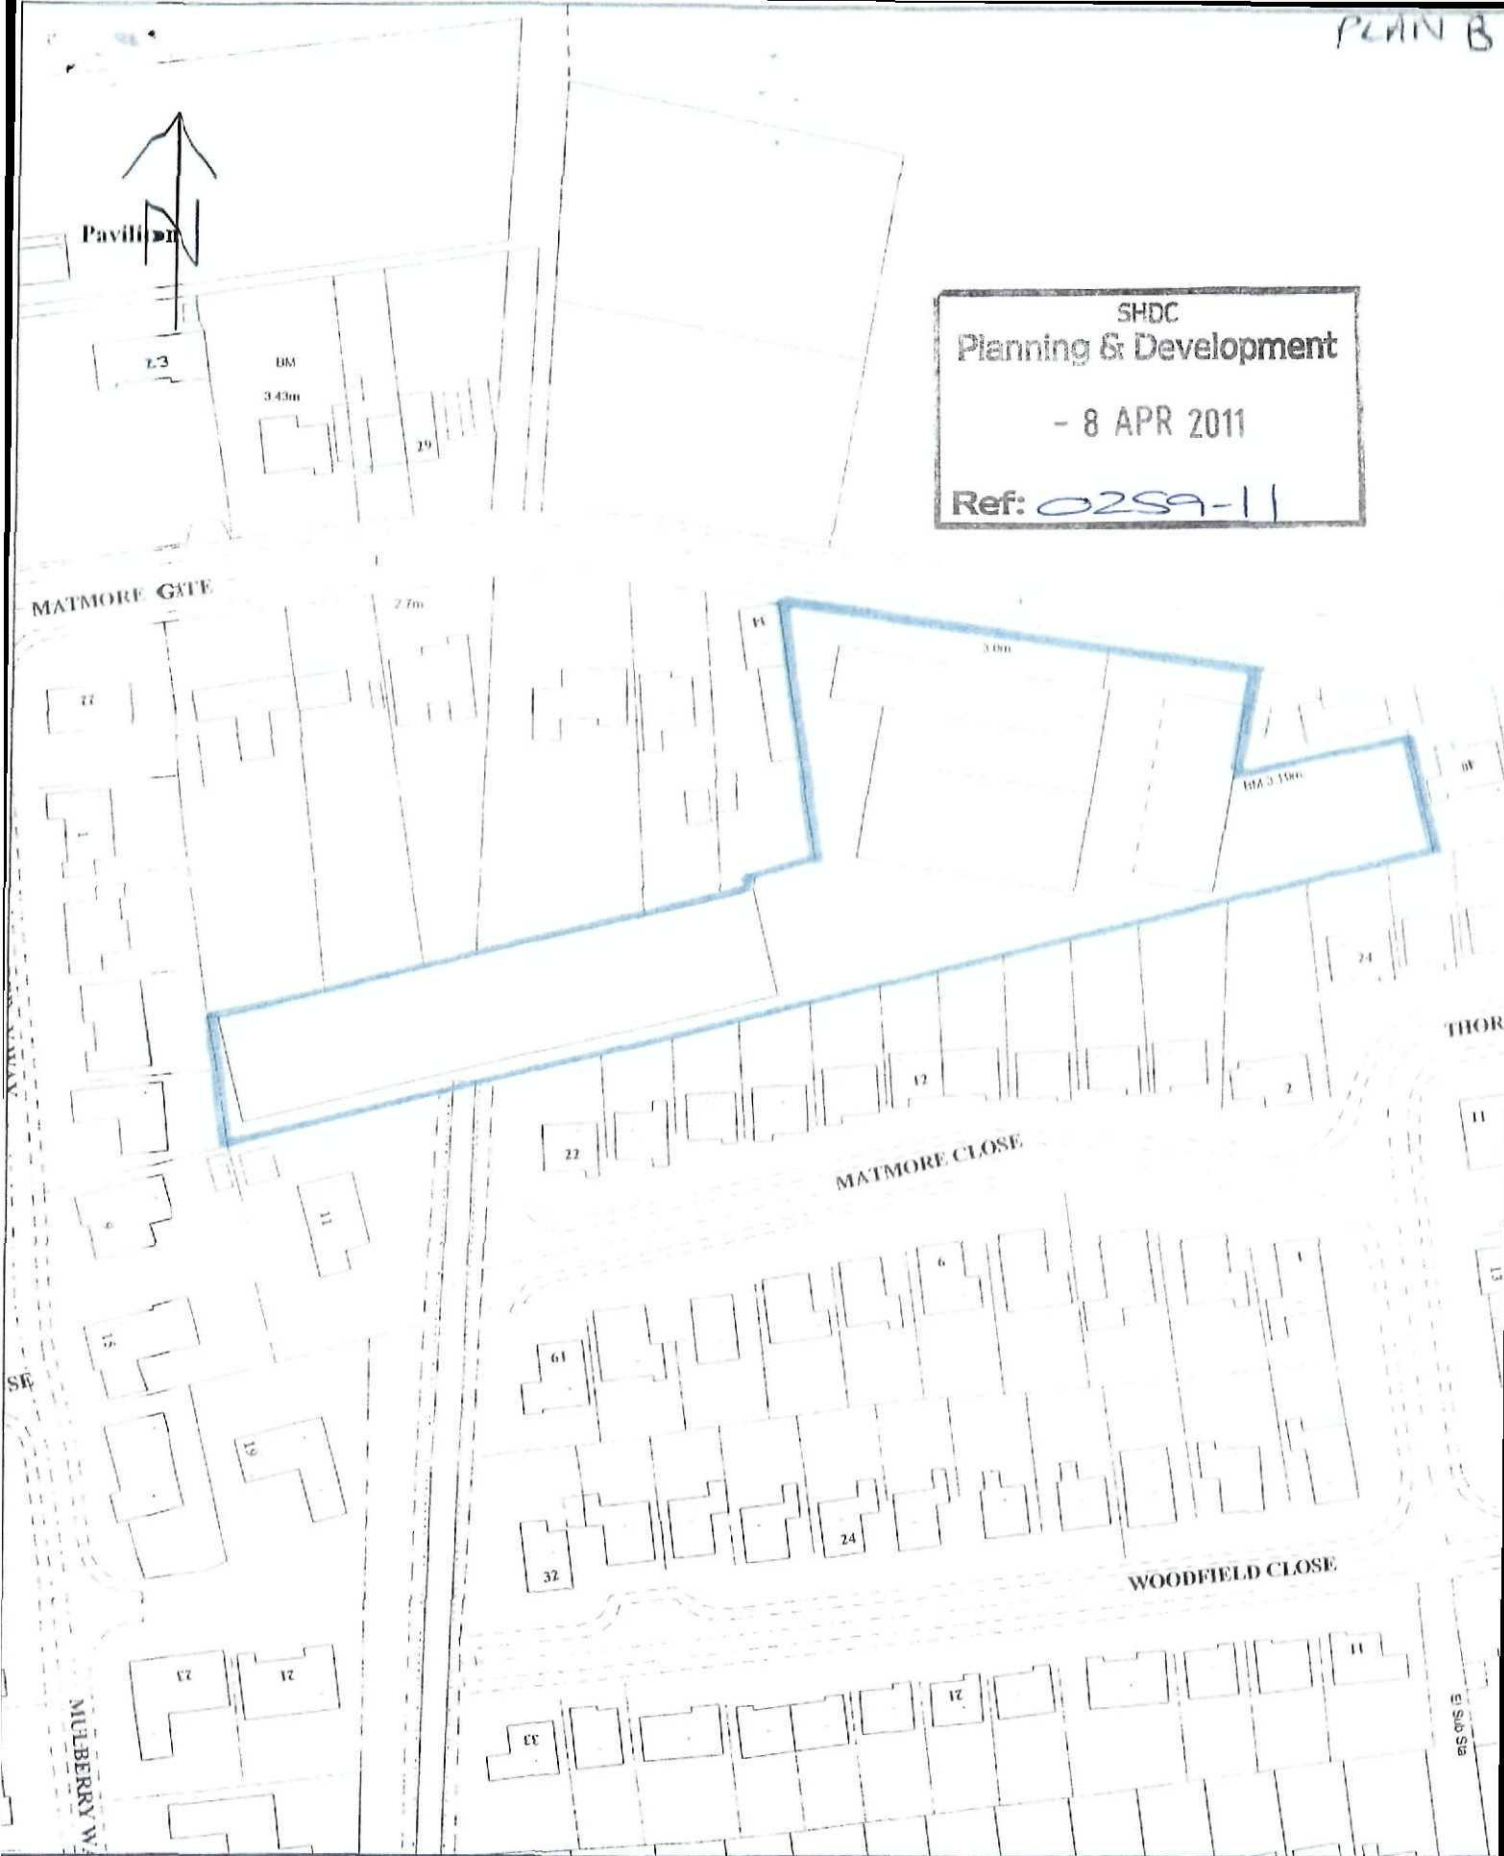

SHDC
Planning & Development
- 8 APR 2011
Ref: 0259-11

LEGAL & MEMBER	TITLE - Land at Finley Close, Spalding
	MAP REF: TF2522SE | SCALE: 1:1250

Based upon the Ordnance Survey Mapping with the permission of the Controller of Her Majesty's Stationery Office © Crown Copyright. Unauthorised reproduction infringes Crown copyright and may lead to prosecution or civil proceedings. SHDC Licence LA100018215.

PLAN A



SHDC
Planning & Development
- 8 APR 2011
Ref: 0259-11

[redacted]
Council Offices, Priory Road, Spalding,
Lincolnshire PE11 2XE

Scale:
1:1250

TF2522SE

This map is reproduced from Ordnance Survey material with permission of Ordnance Survey on behalf of Her Majesty's Stationery Office (c) Crown copyright. Unauthorised reproduction infringes Crown copyright and may lead to prosecution or civil proceedings. South Holland District Council LA079413 2010