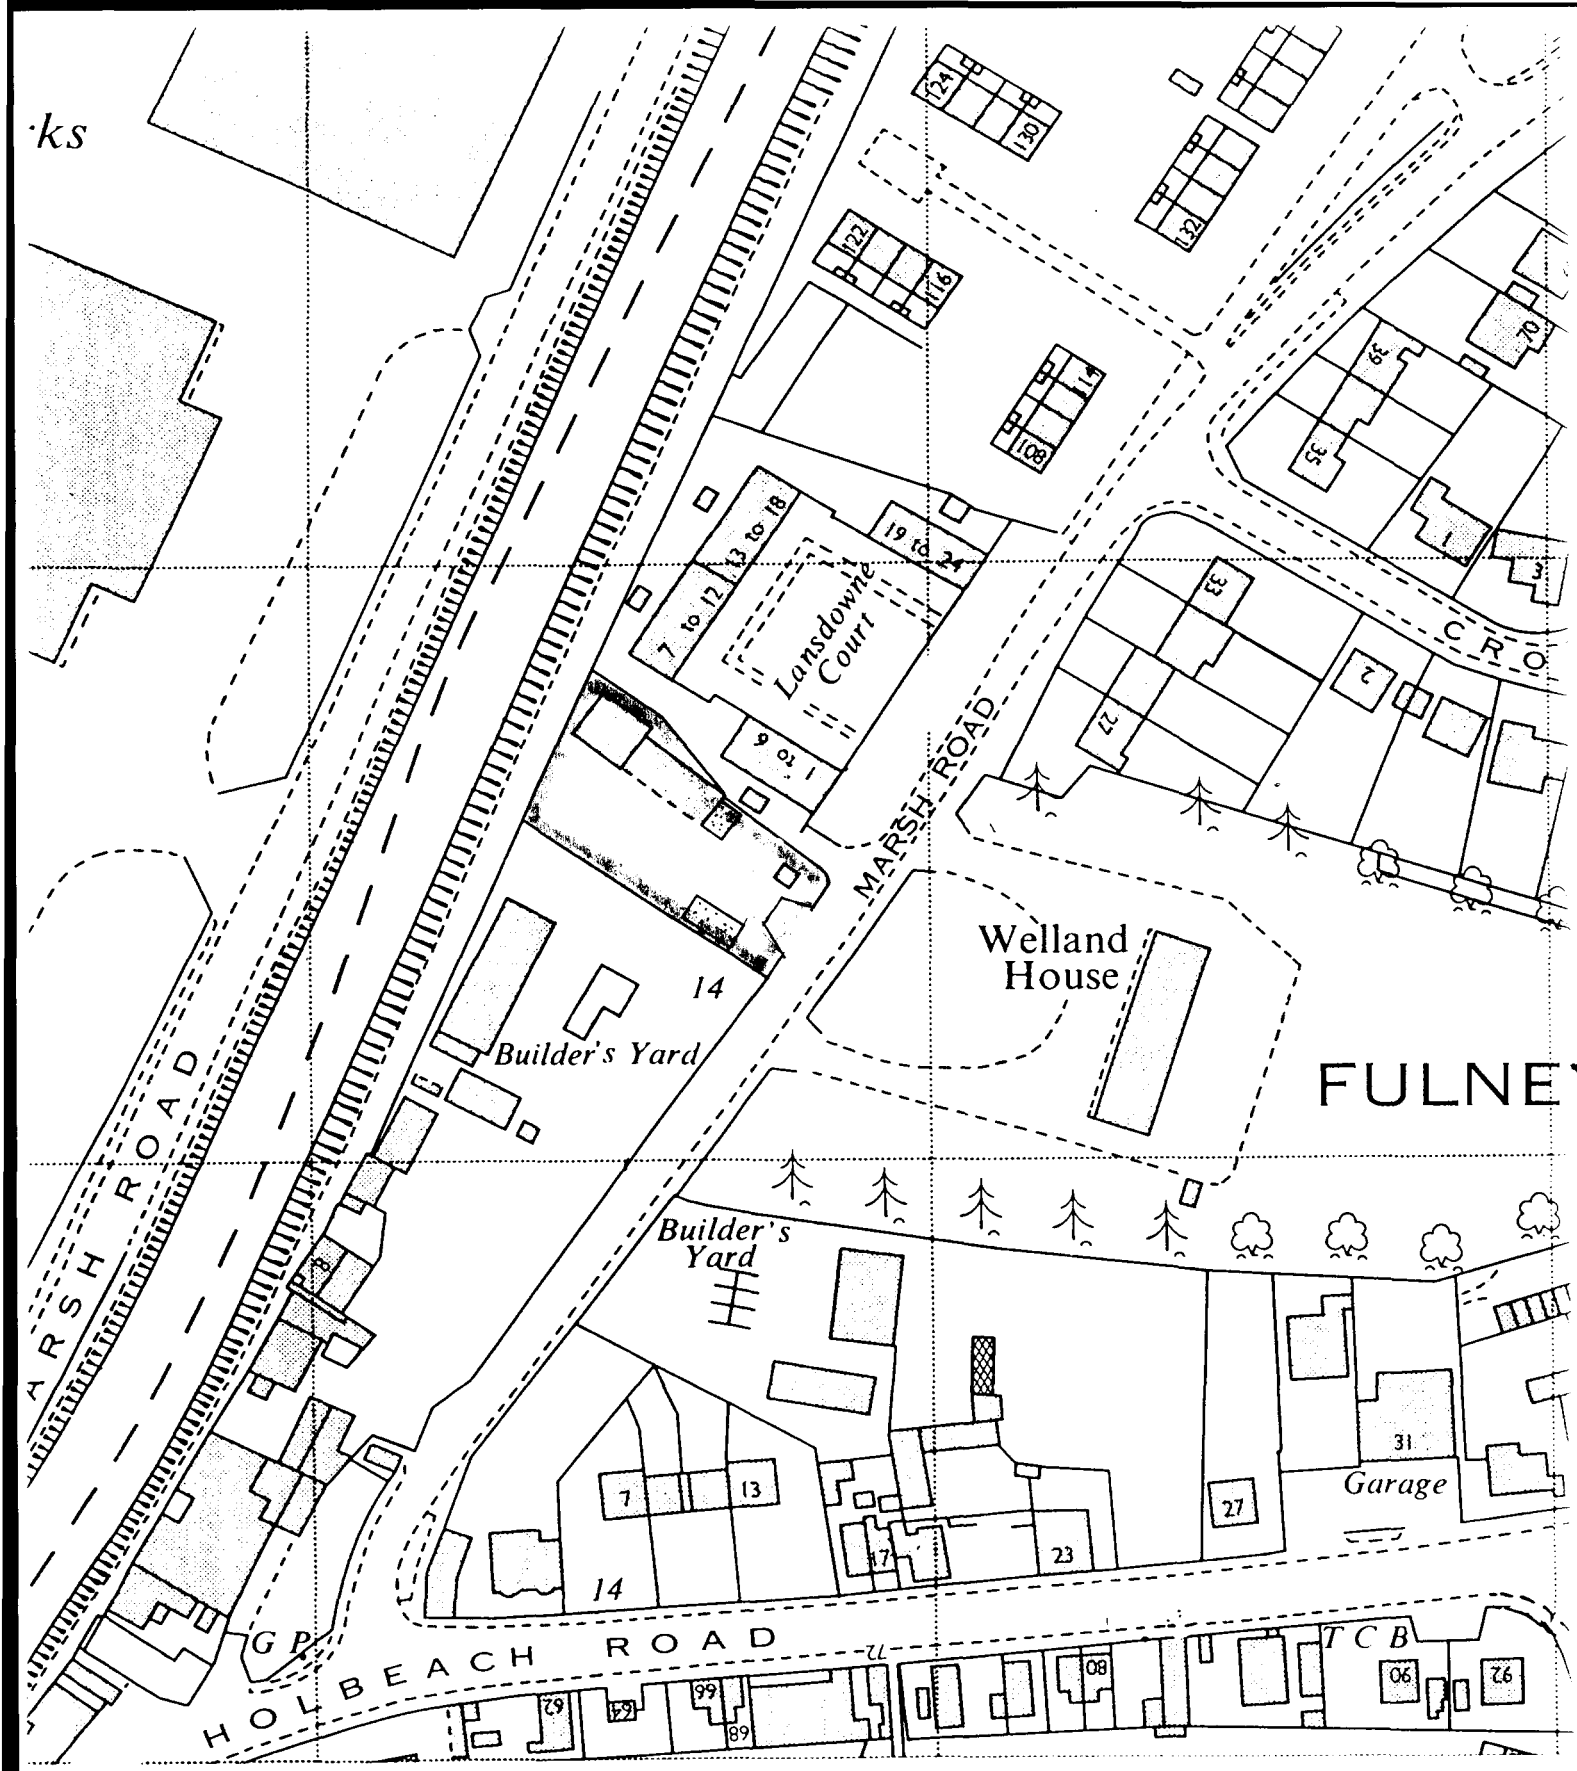

Coleman Builders
26, Roman Bank, SPALDING.

260/01

Improved accomodation

BUILDING DESIGN and PLANS
ALWYN ROFFE,
1, Green Lane,
SPALDING, Lincs. PE11 2YB
tel : 01775 - 723 680

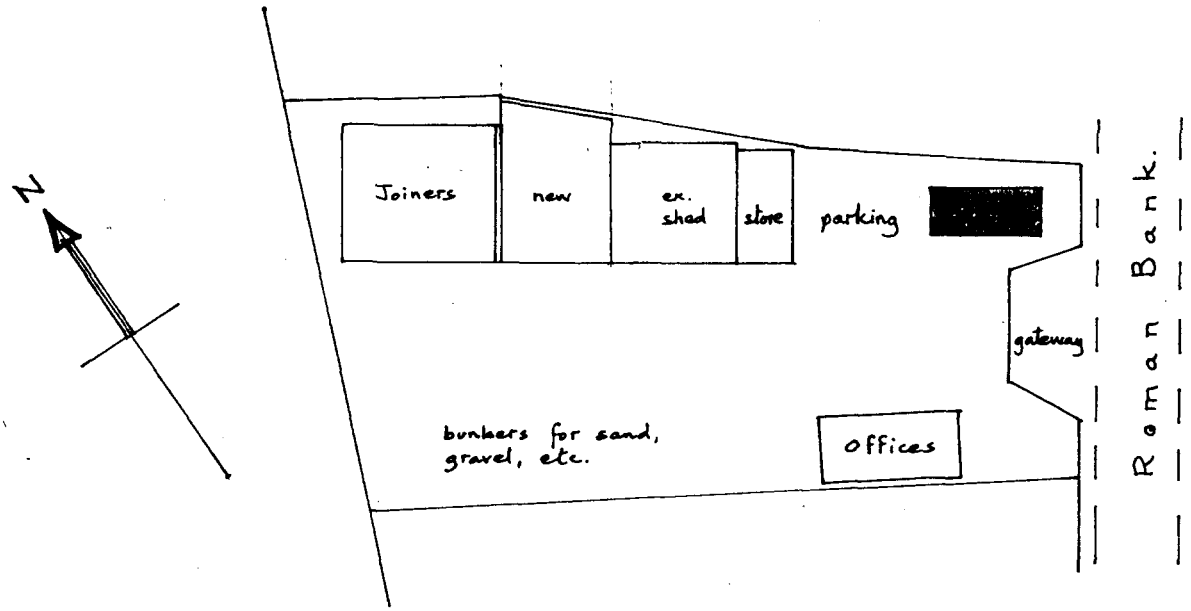

Site Layout scale 1:500

5

260/01

Coleman Builders
Premises,
26, Roman Bank, SPALDING.

BUILDING DESIGN and PLANS

ALWYN ROFFE,
1, Green Lane,
SPALDING, Lincs. PE11 2YB
tel : 01775 - 723 680

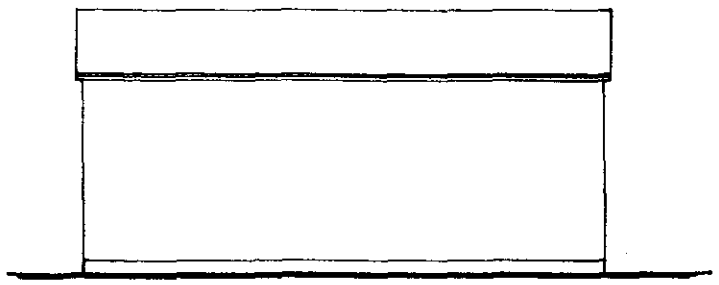

North East

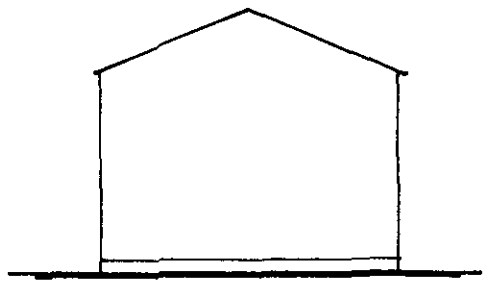

North West

South West

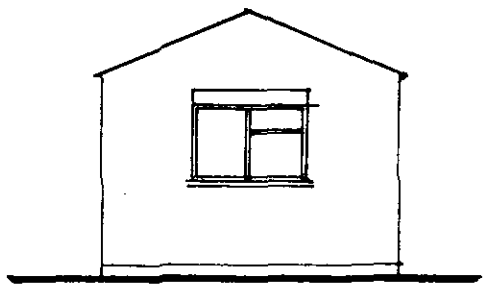

South East

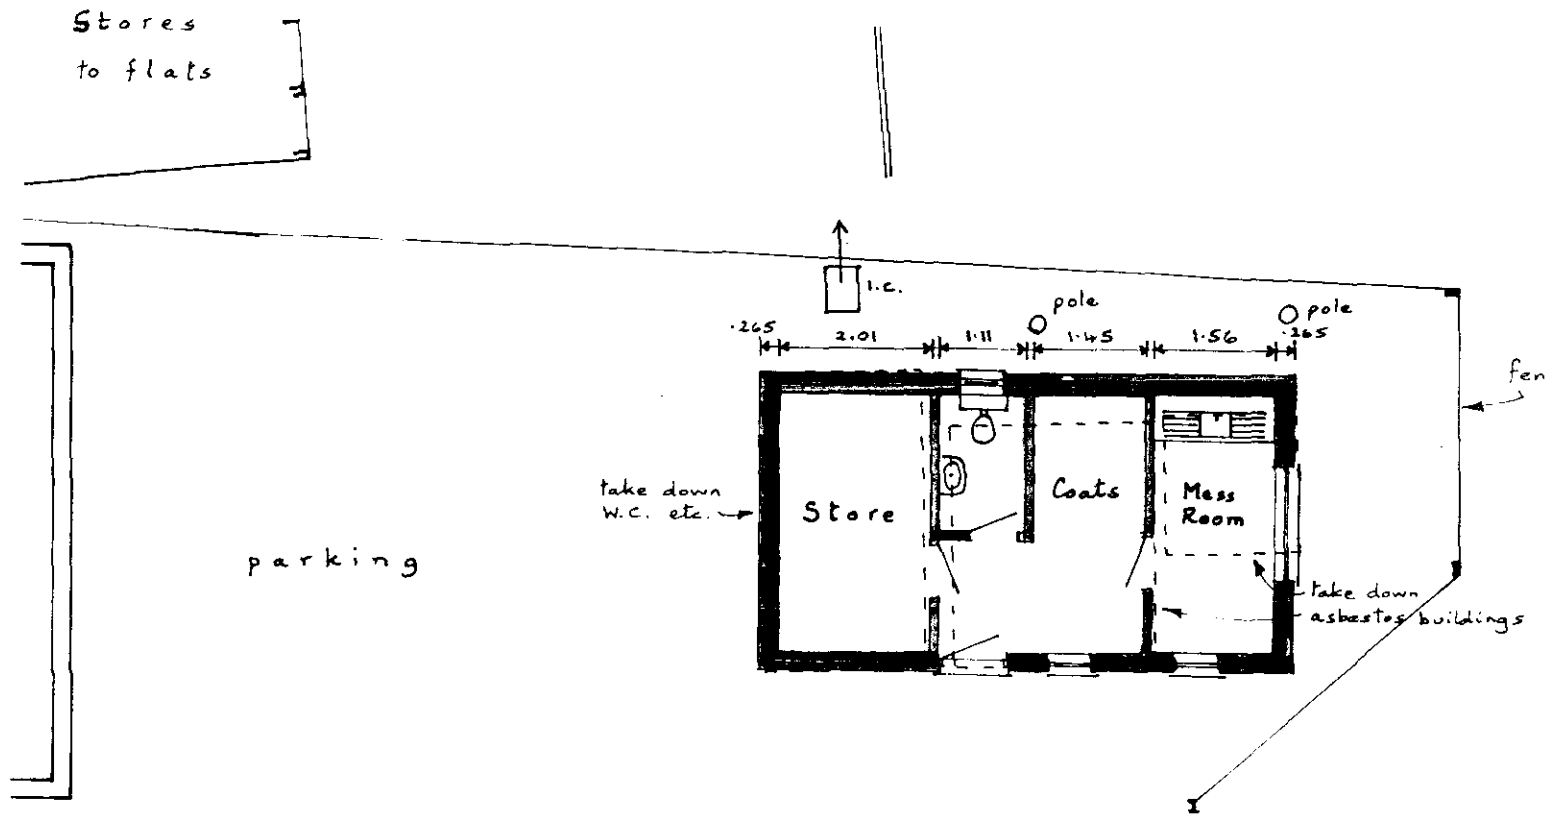

Replacement of existing Staff facilities

Coleman Builders,
26, Roman Bank, SPALDING

Drawing No 210221 Feb. 2001

260101

BUILDING DESIGN and PLANS
ALWYN ROFFE,
1, Green Lane,
SPALDING, Lincs. PE11 2YB
tel : 01775 - 723 680