SHDC
Planning & Development
05 [illegible] 2002
Ref 0260/02


PROPOSED ENTRANCE PORCH AND CONSERVATORY AT 32. SORREL DRIVE SPALDING FOR MR + MRS. BURLEY.
ELEVATIONS SCALE - 1:100.
DATE - MARCH 2002

PYRAMID
home improvements.

Bricks, tiles, soffits, facias and gutters and windows/doors all to match existing.
Conservatory roof - SOLARGUARD POLYCARBONATE.



BACK ELEVATION.

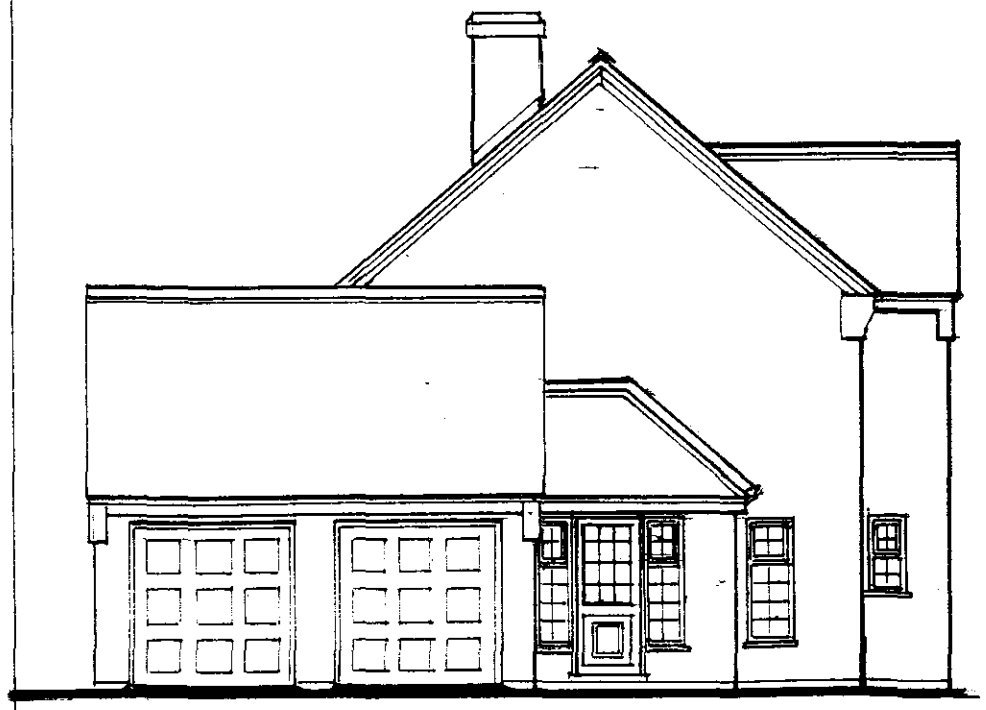


SIDE ELEVATION




FRONT ELEVATION

PROPOSED ENTRANCE PORCH AND CONSERVATORY
AT 32, SORREL DRIVE SPALDING FOR MR+MRS BURLEY
PYRAMID home improvements

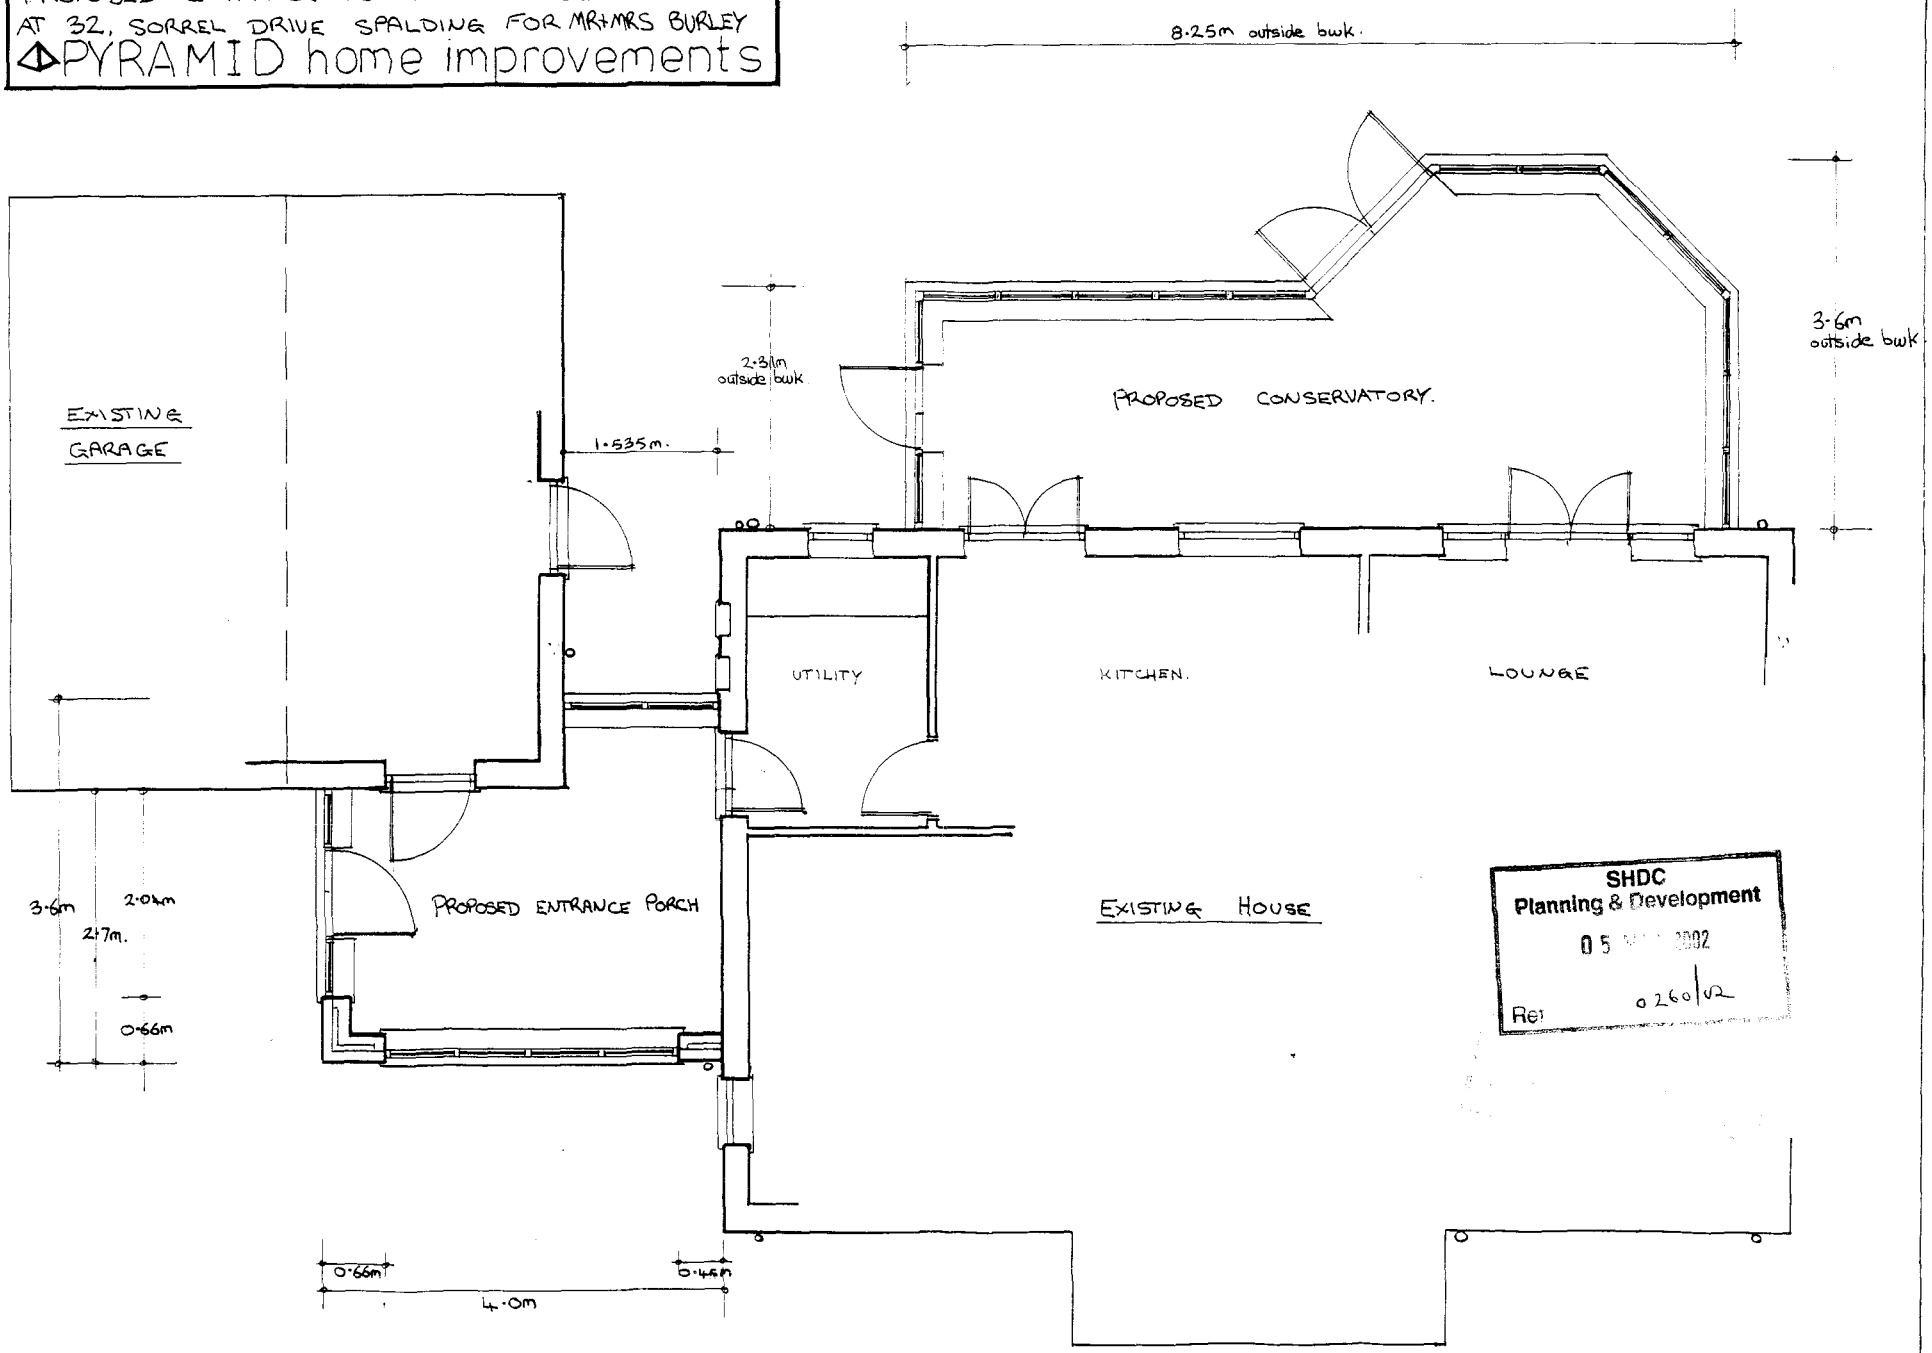

SHDC
Planning & Development
05 [illegible] 2002
Ref 0260/02

FLOOR PLAN - 1:50

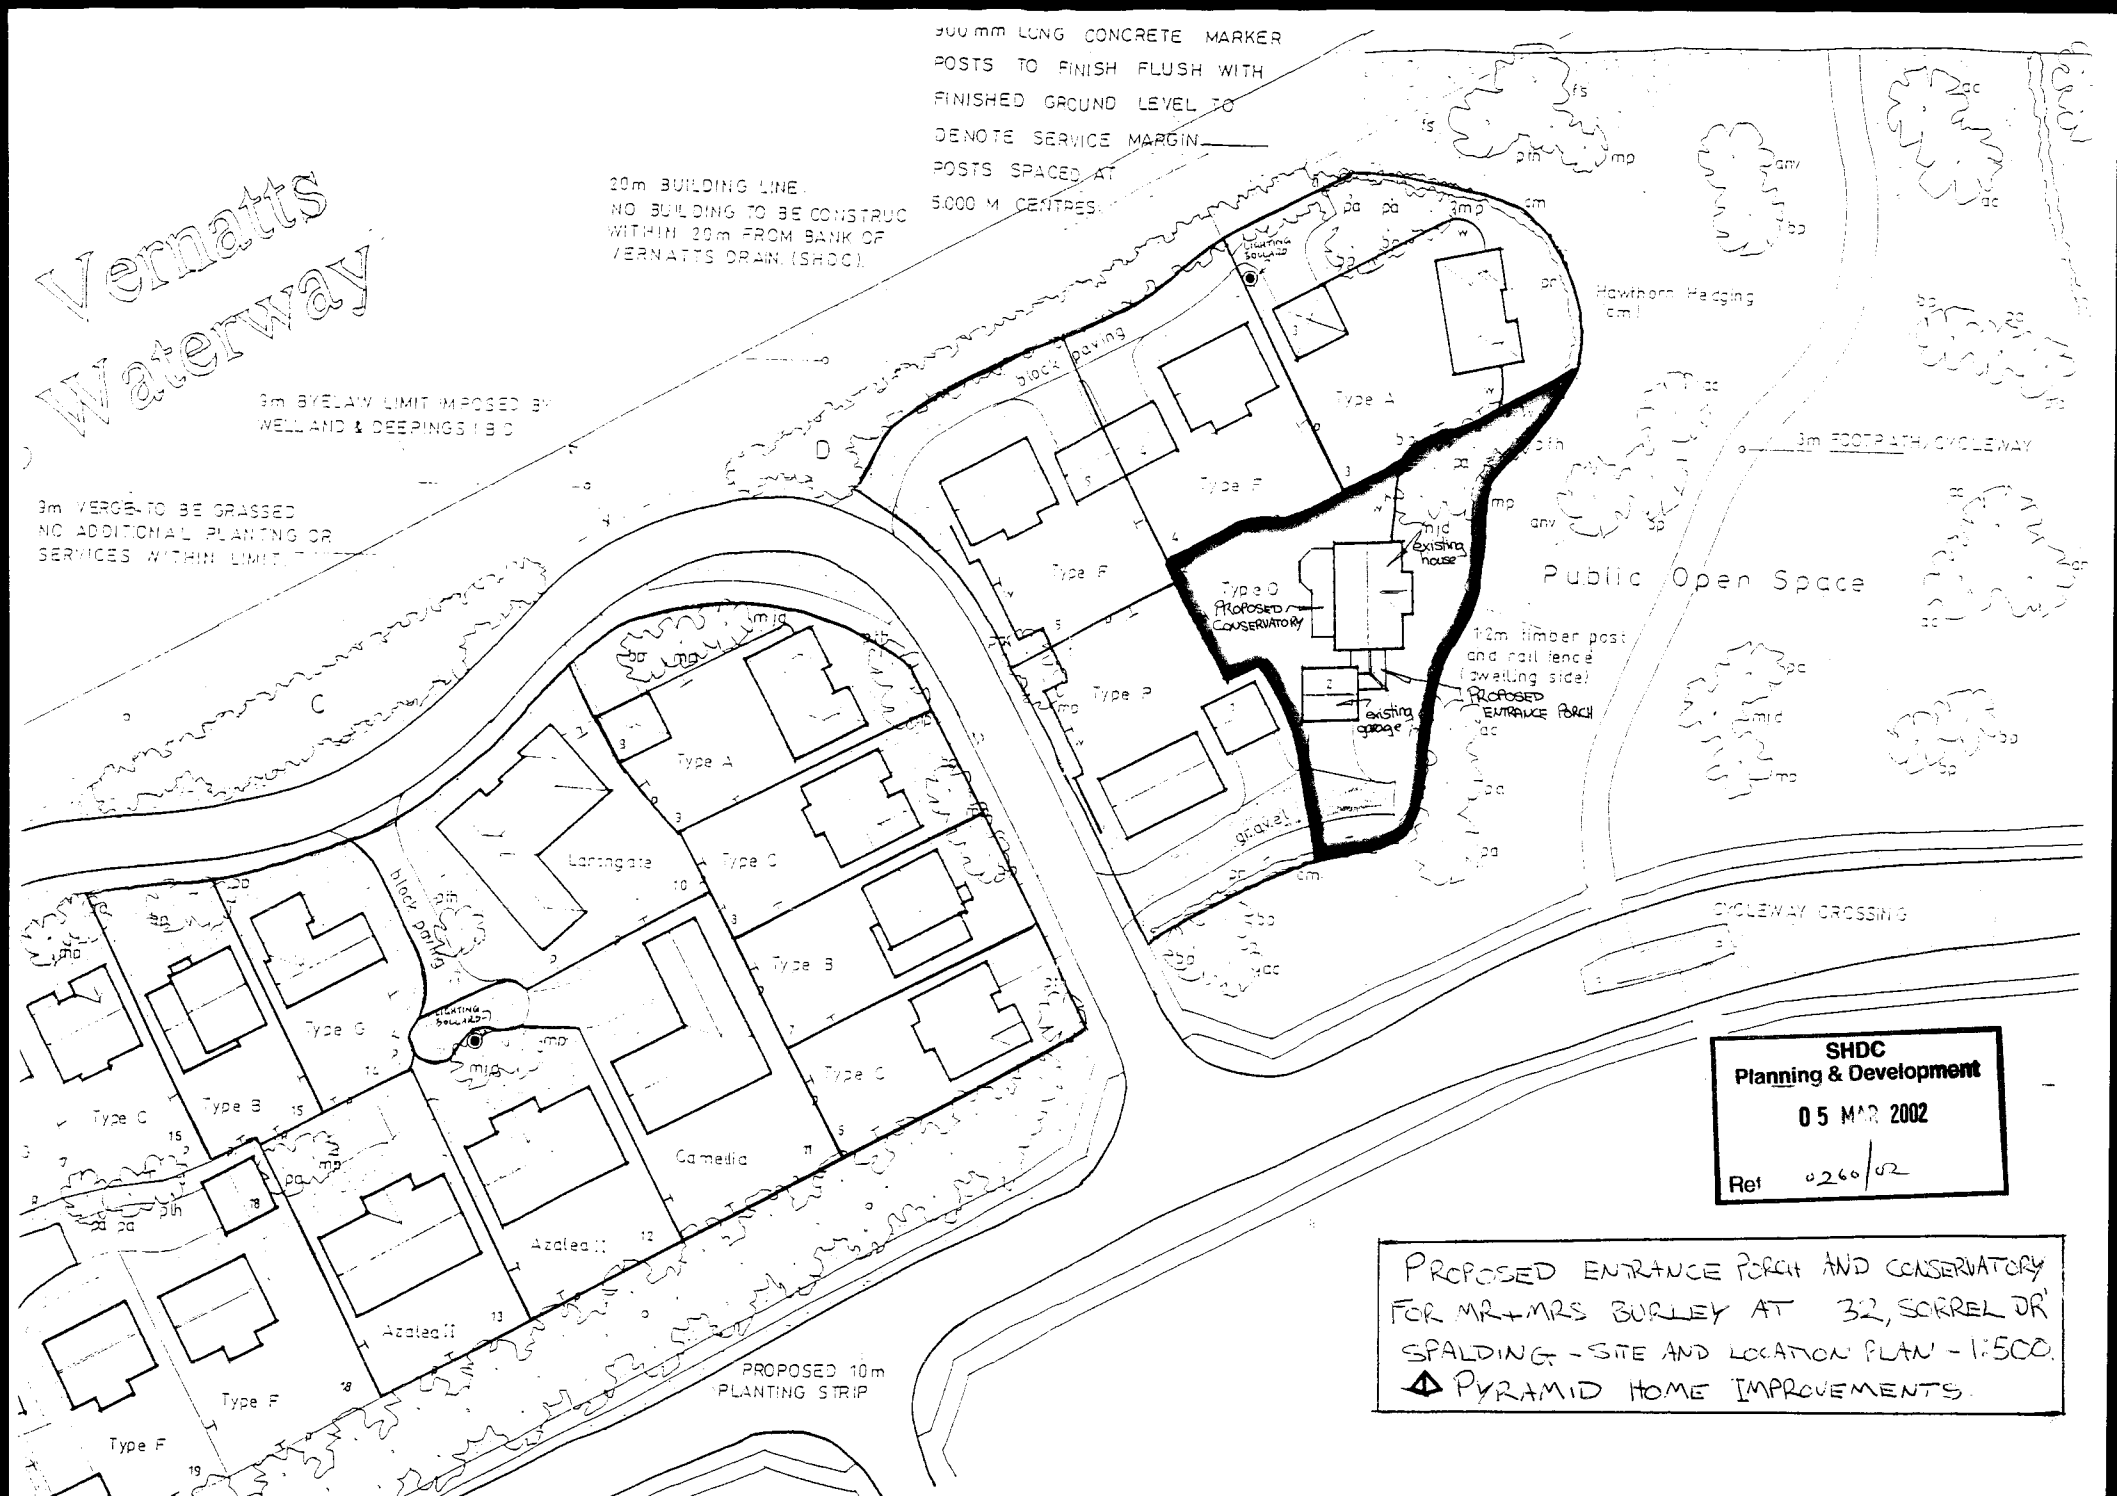

SHDC
Planning & Development
05 MAR 2002
Ref 0260/02

PROPOSED ENTRANCE PORCH AND CONSERVATORY FOR MR+MRS BURLEY AT 32, SORREL DR' SPALDING. - SITE AND LOCATION PLAN - 1:500.
PYRAMID HOME IMPROVEMENTS.