


SPECIFICATION NOTES

- 1 NEW NON ILLUMINATES SIGNAGE PANELS – BLACK TEXT ON WHITE GROUND – PANELS TO MATCH HEIGHT + SECTION OF EXISTING SIGN – PANELS EACH SIDE OF EXISTING SIGN
- 2 EXISTING ILLUMINATED PROJECTING SIGN TO REMAIN – EXISTING ILLUMINATED FASCIA SIGN TO REMAIN
- 3 EXISTING STONE ARCHE DETAILS AND PORTICO AS A WHOLE IS TO REMAIN AS IS – ALLOW FOR GENERAL REPAIR AND MAKING GOOD AS WILL BE DETERMINED ON SITE – ALLOW FOR REDECORATION OF SOFFIT AND MAKING GOOD WHERE NEW LIGHTING FITTED.
- 4 REMOVE COMPLETE EXISTING SHOPFRONT AND DISPOSE OF -- MAKE GOOD TO SURFACES DISTURBED

NEW FRAMELESS 11.5mm 3PLY LAMINATED CLEAR GLAZED SHOPFRONT SYSTEM WITH INTERNAL FINS AS REQD – BY SPECIALIST CONTRACTOR (TO DETAIL – INGERSOLL RAND LTD)
- 5 SHOPFRONT TO INCORPORATE DOUBLE SINGLE SWING GLAZED DOORS WITH HEAD AND BOTTOM RAILS AND IRONMONGERY/LOCKING ARRANGEMENTS TBA TO SUIT HSBC SECURITY – DOORS TO BE POWER ASSISTED OPENING UTILISING REMOTE SENSOR (NO PUSH PADS)
- 6 STANDARD HSBC MANIFESTATION TO GLAZING IN 3M DUSTED CRYSTAL APPLIED FILM – NON TO FRONT OF MARKETING PANEL
- 7 NEW THRO THE WALL CASH MACHINE MODEL 5887

S/S HOPPER THROUGH GLASS WITH 610mm WIDE X 518mm HIGH APERTURE REQD – BASE OF APERTURE 826mm FROM EXTERNAL PAVING LEVEL – ATM TO SIT ON 234mm HIGH PLINTH INTERNALLY

INTERNAL STEEL RHS SECTION 'GOALPOST' ARRANGEMENT REQD BOLTED TO FLOOR TO ALLOW ATM HOPPER CRAMP THROUGH GLASS SURROUND
- 8 MARKETING DECAL (RECIPROCITY PANEL) APPLIED TO FACE OF GLAZING
- 9 COLOURED FILM PANEL (RED TO rd1 3020) AND GRAPHICS (WHITE LETTERS AND CHEVRON) – APPLIED TO INSIDE GLASS FACE AND TO ATM HOPPER WIDTH AND TO HEIGHT SHOWN
- 10 INTERNAL NON ILLUMINATED MARKETING – TBA

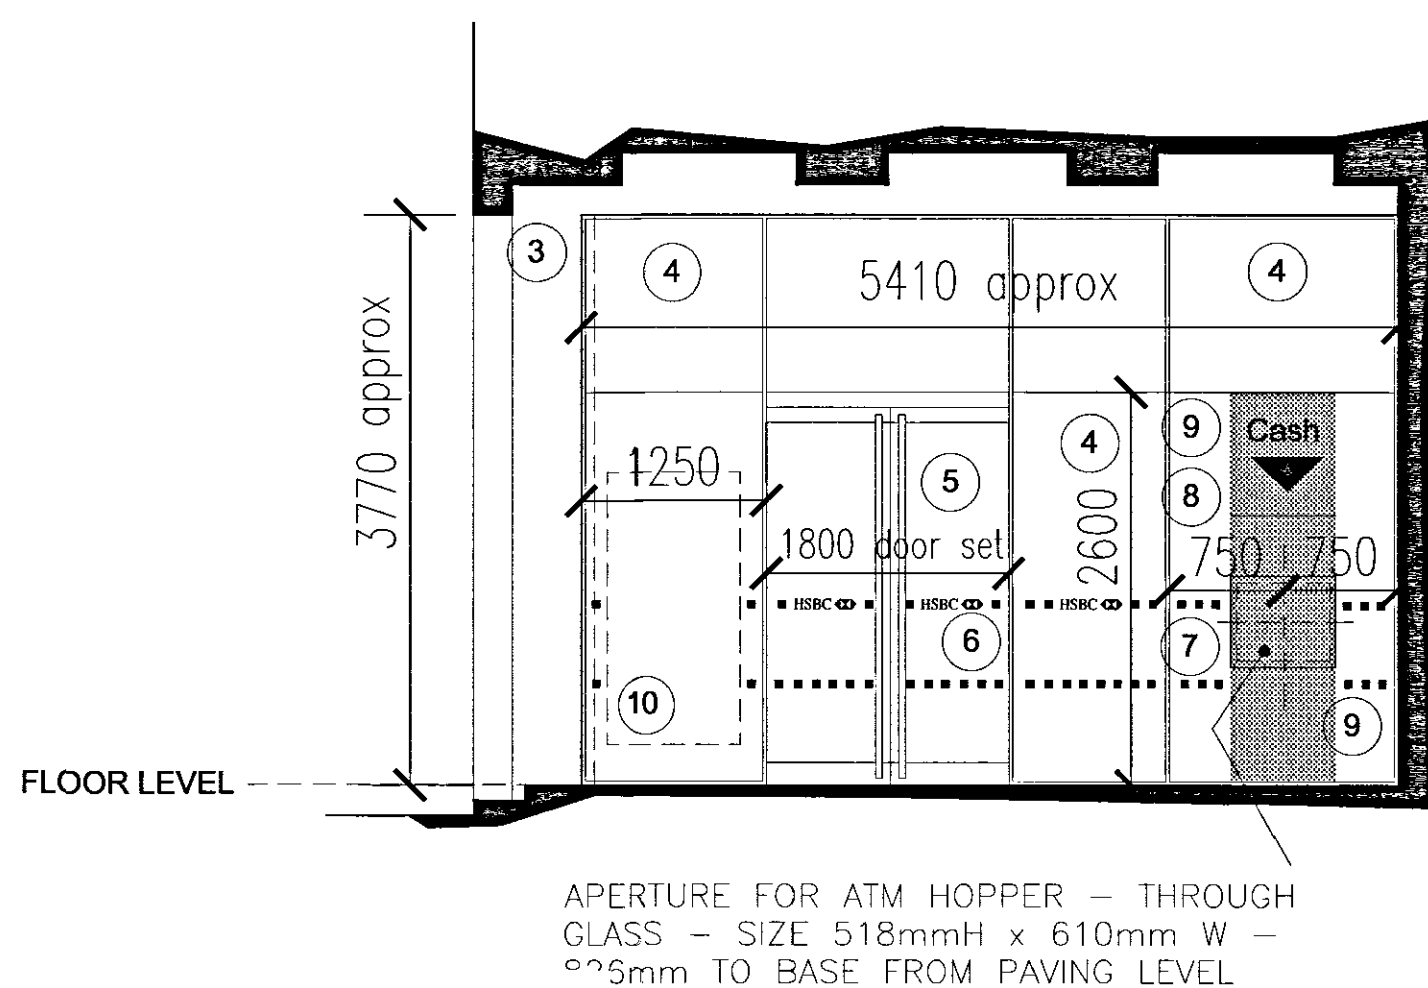

SUPERSEDED

DETERMINED PLAN

260/06

PRELIMINARY

AXIS ARCHITECTURE

TALBOT CHAMBERS 2 NORTH CHURCH STREET SHEFFIELD S1 2DH
TEL 0114 2490944 FAX 0114 2490966 www.axis-architecture.com

SPALDING

8 Market Place

HSBC

Corporate Real Estate

PROPOSED ELEVATIONS

MARKET PLACE

SCALE	A1 ISSUE:	A3 ISSUE:	DATE	DRAWN	CHECKED
1:50	1:100	Feb 2006	AXIS		

DRAWING NUMBER

25061/ELE_1

REVISION

164 - SPALDING, MARKET PLACE