


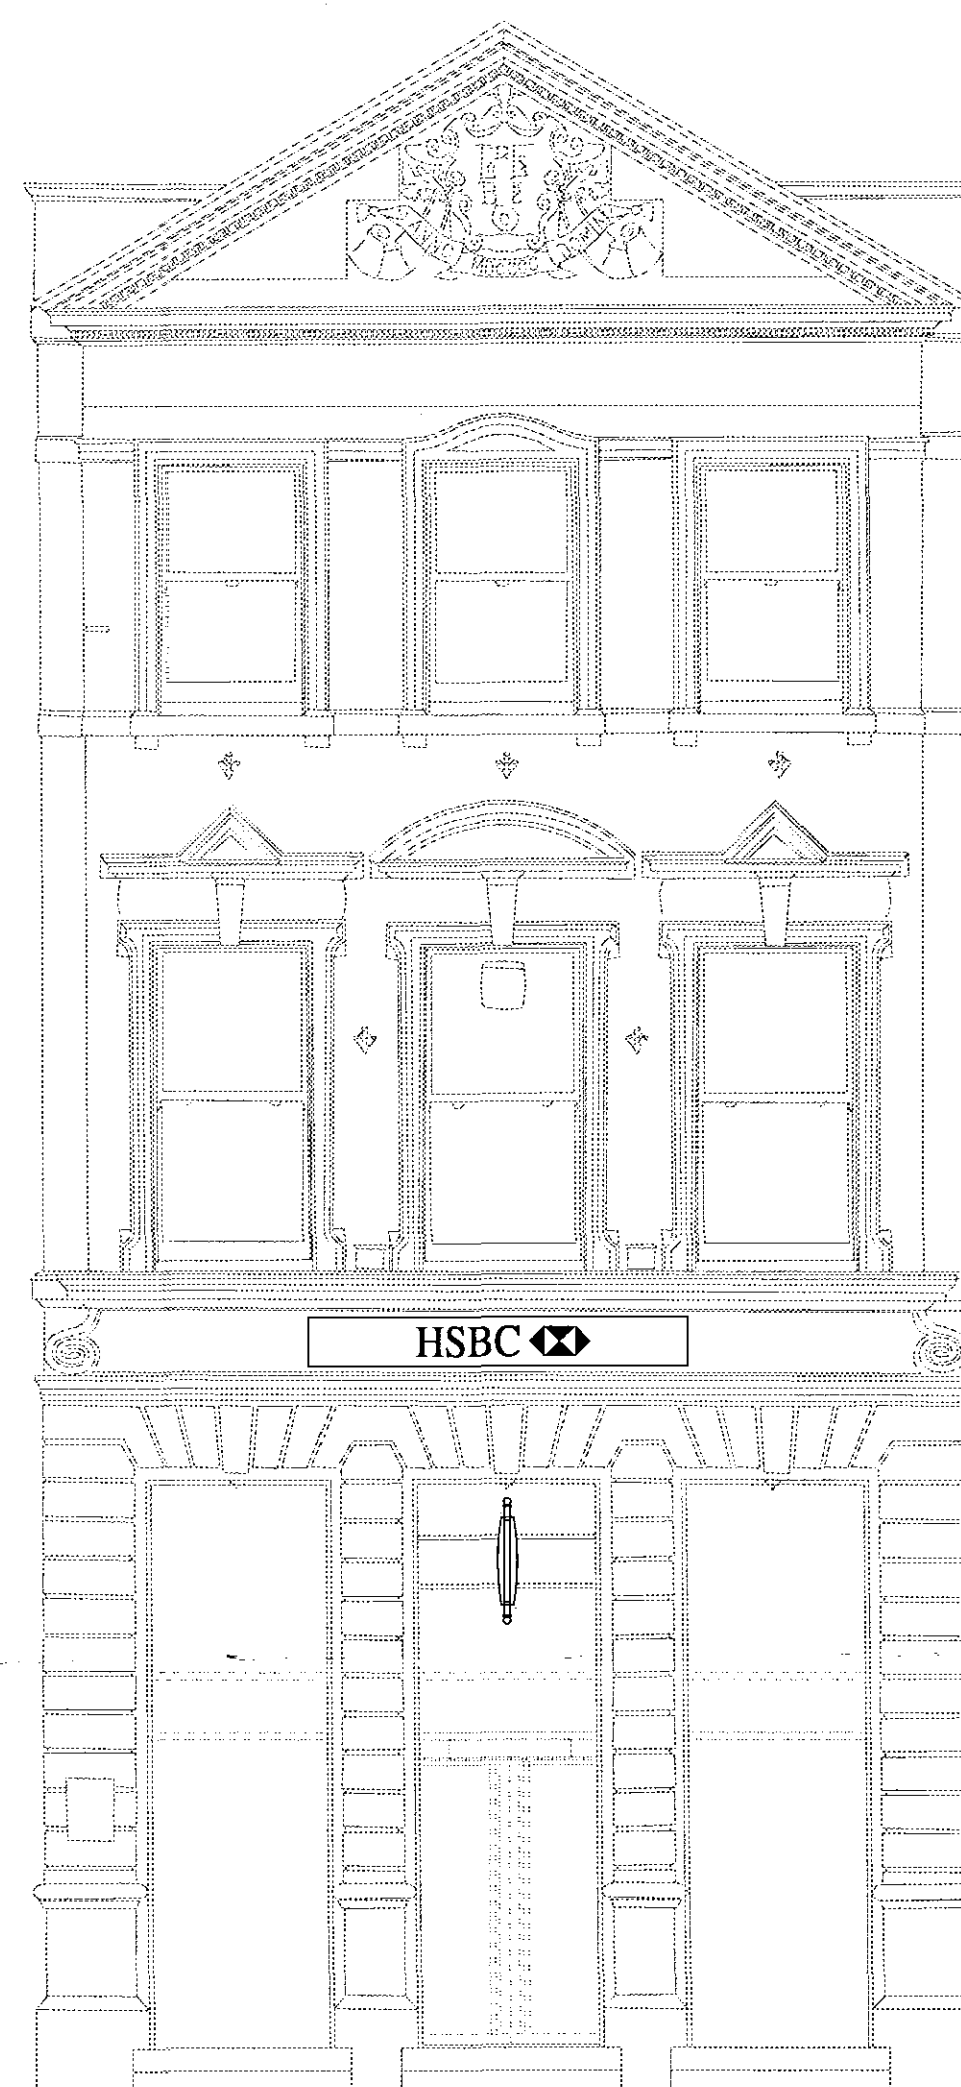

5.00m ABOVE ARBITRARY DATUM



scale — metres

DETERMINED
PLAN

26/06/06

EXISTING MARKET PLACE ELEVATION

All dimensions to be verified by the Contractor on site. Do not scale drawings, work to figured dimensions only.