



HSBC BANK PLC, SPALDING, MARKET PLACE
 Bullet Point Scope of Works @ 14.02.06

SHOPFRONT MODIFIED AND TO INCORPORATE :
 NEW TTW ATM - NO FULL DDA ACCESS
 NEW SIGNAGE AND MARKETING

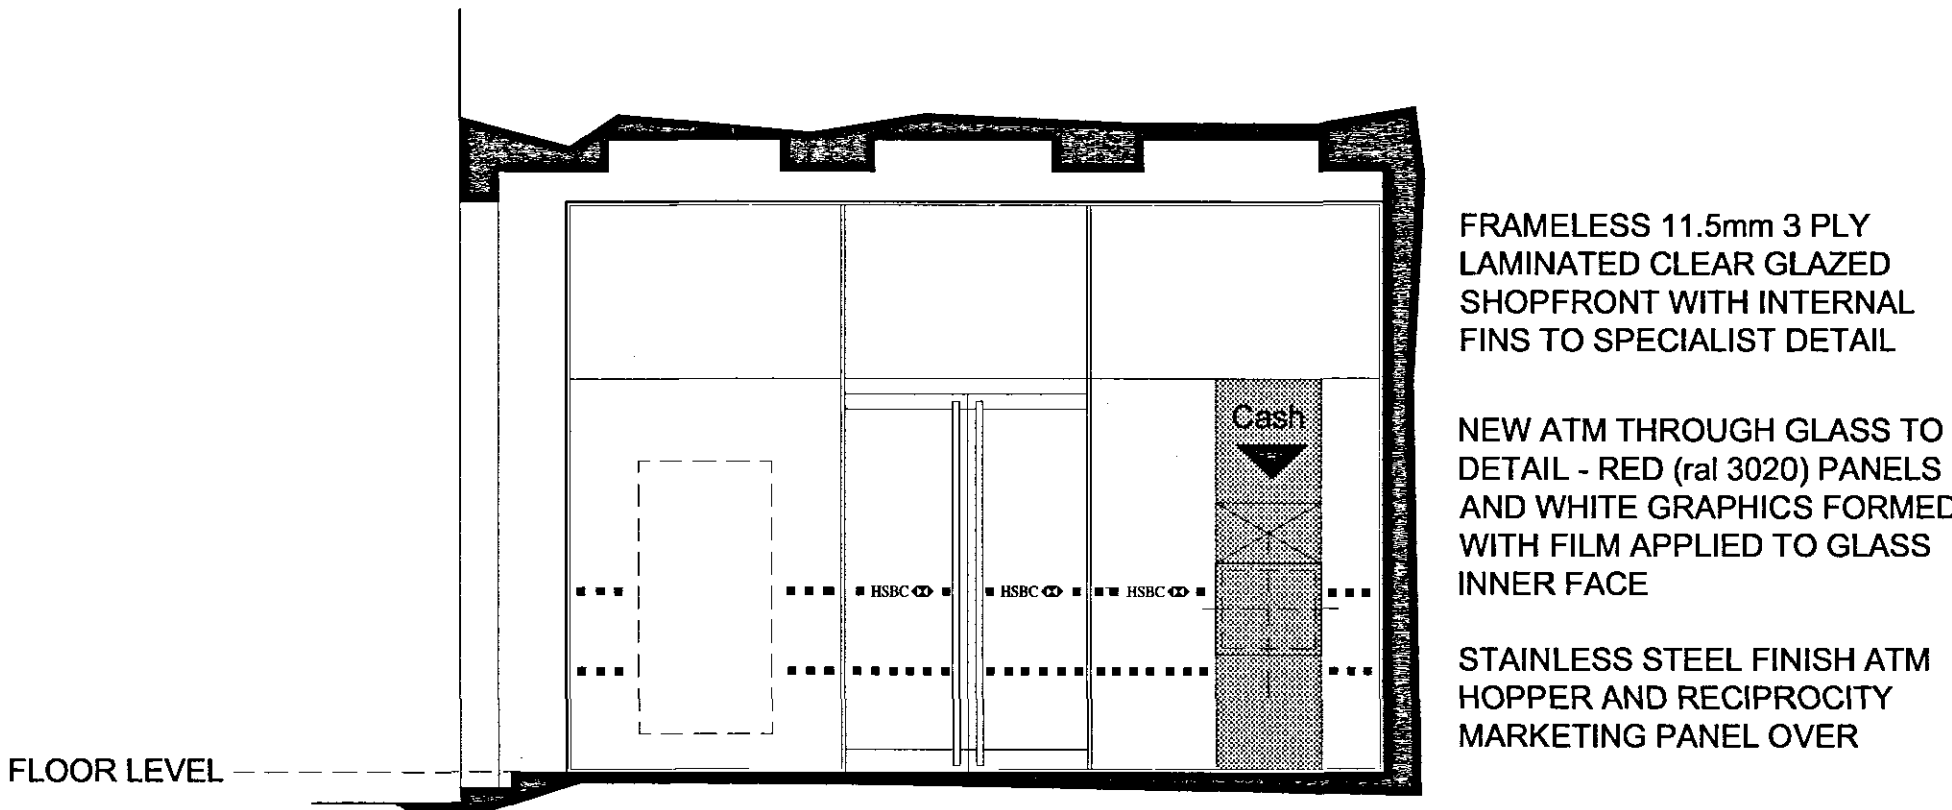

ELEVATION
 WITHIN PORTICO

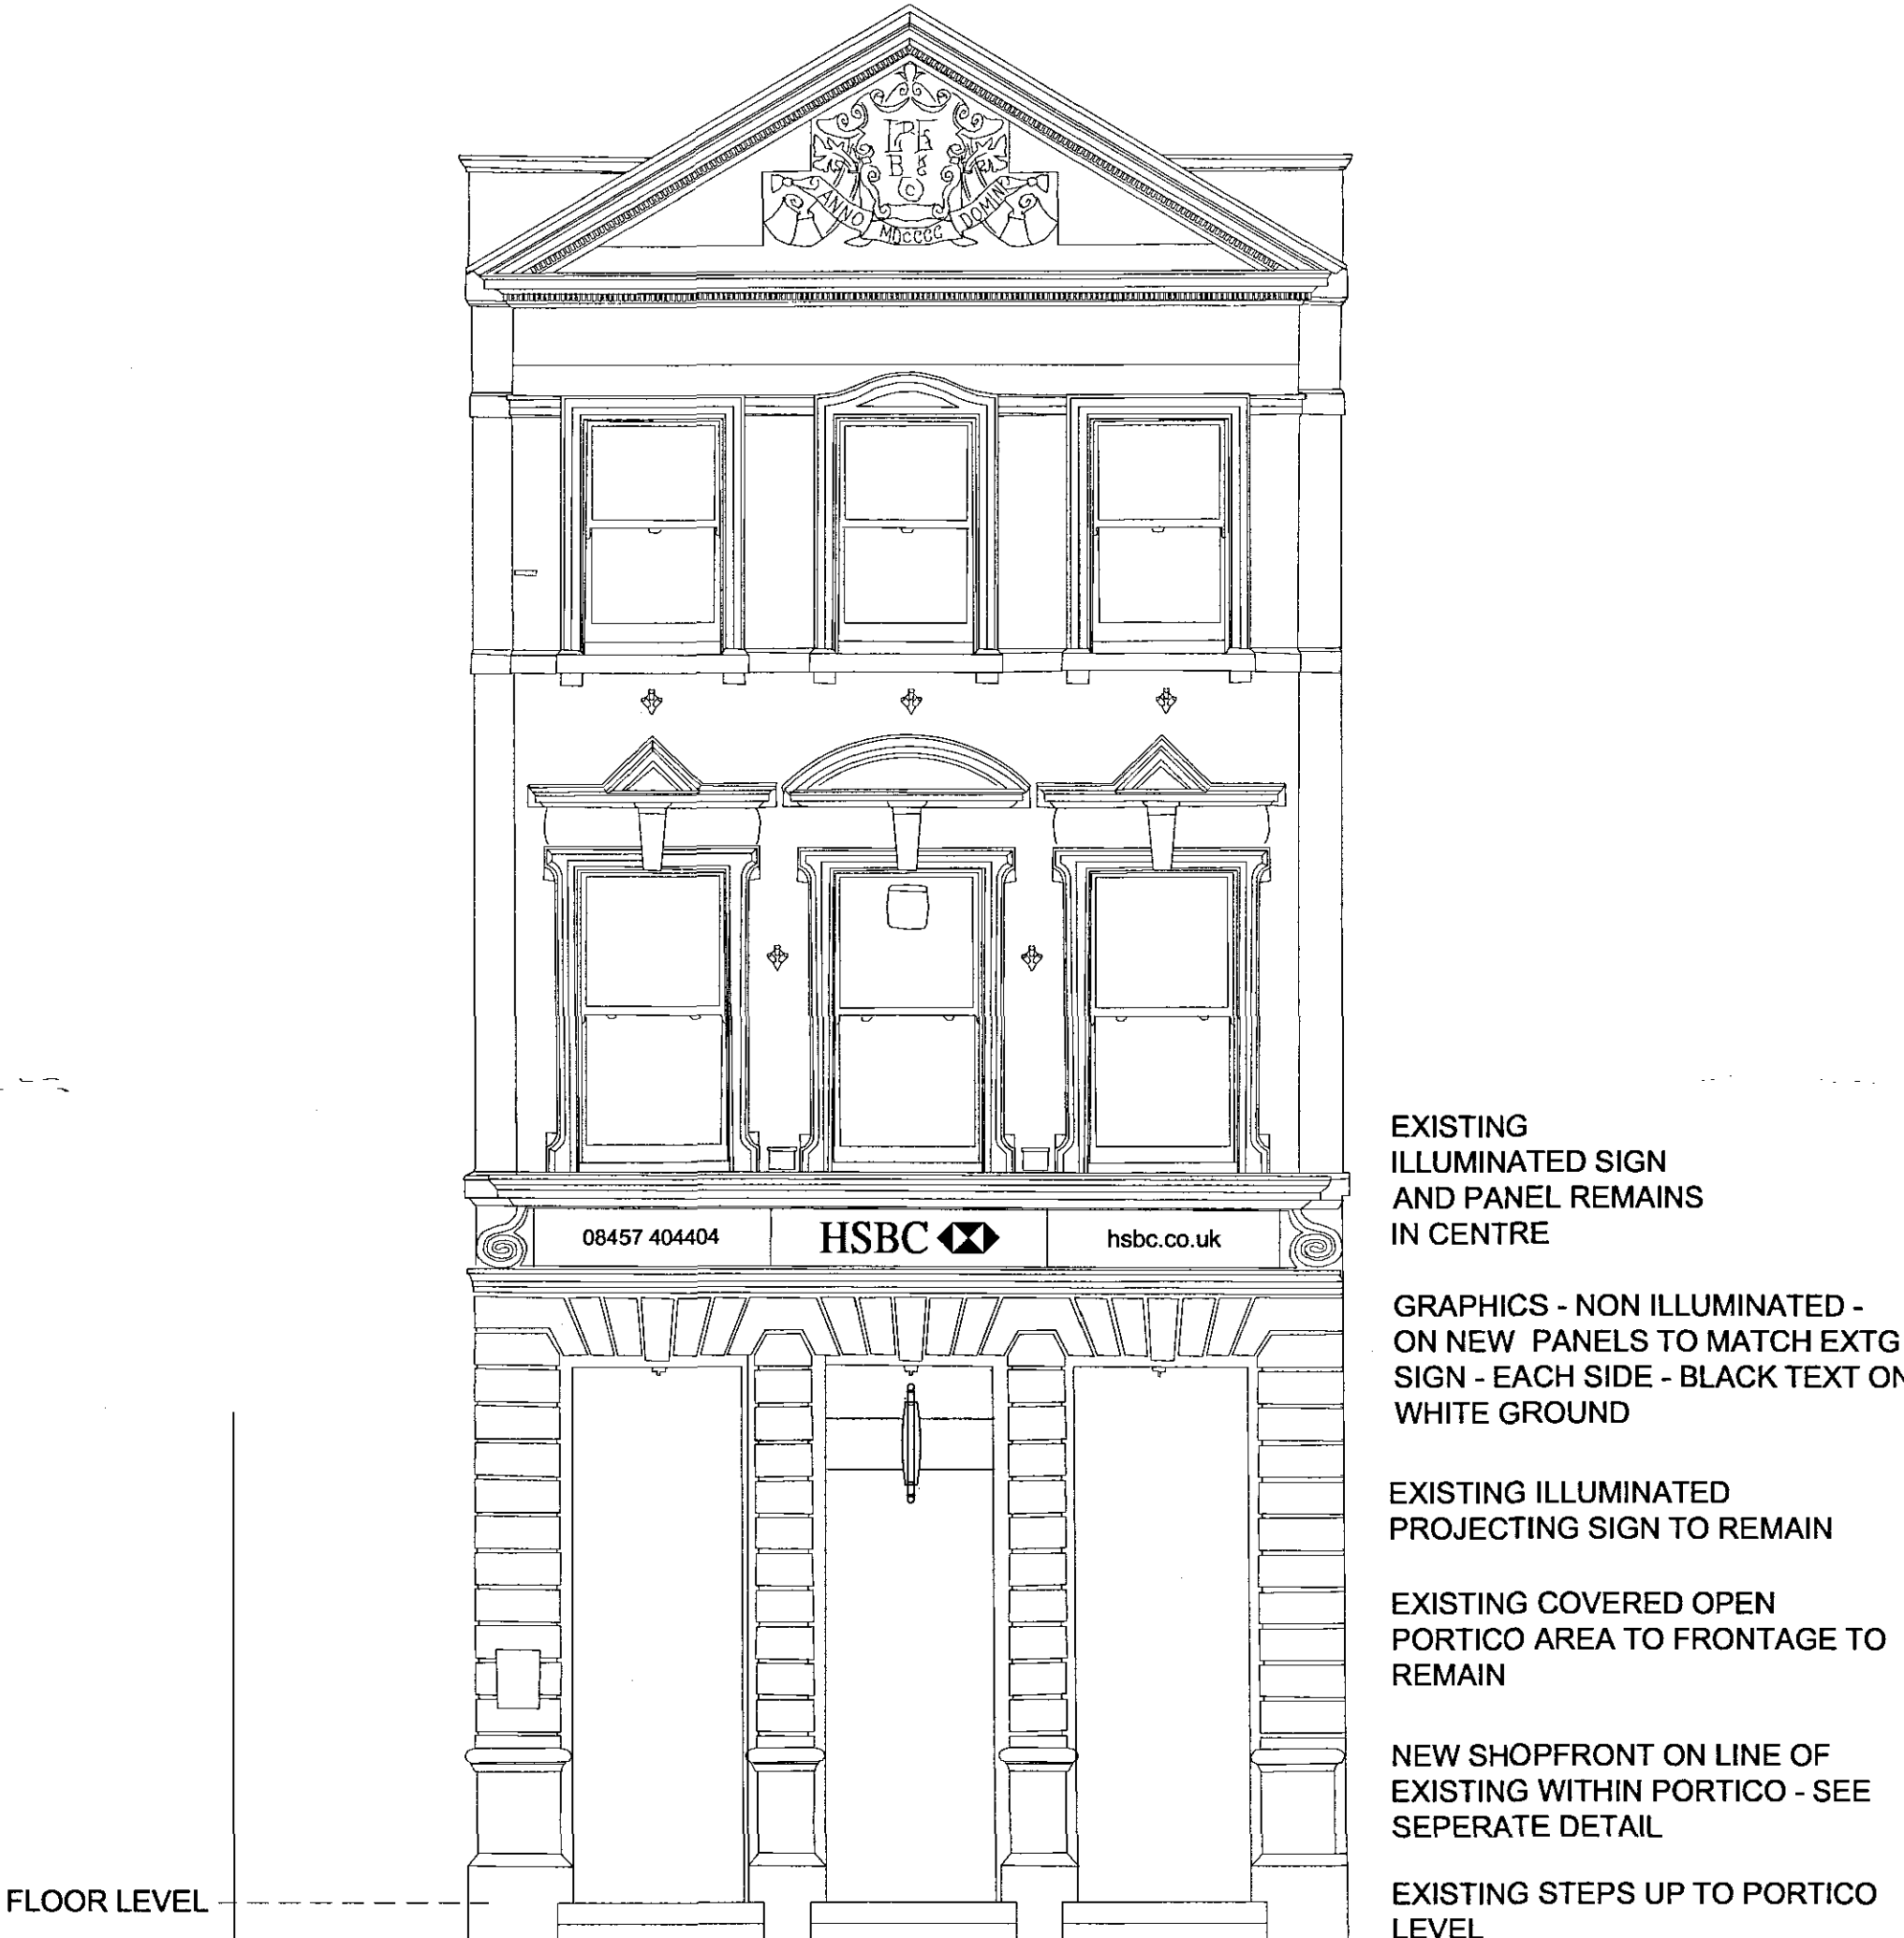

ELEVATION FROM
 STREET

AMENDED PLAN
 Ref. (✓)

DETERMINED
 PLAN

PROPOSED MAIN
 ELEVATION
 REVISED 08.03.06

All dimensions to be verified by the Contractor on site. Do not scale drawings, work to figured dimensions only.