


HSBC BANK PLC, SPALDING, MARKET PLACE
Bullet Point Scope of Works @ 14.02.06

SHOPFRONT MODIFIED AND TO INCORPORATE :
NEW T.W.A.M - NO FULL DDA ACCESS
NEW SIGNAGE AND MARKETING

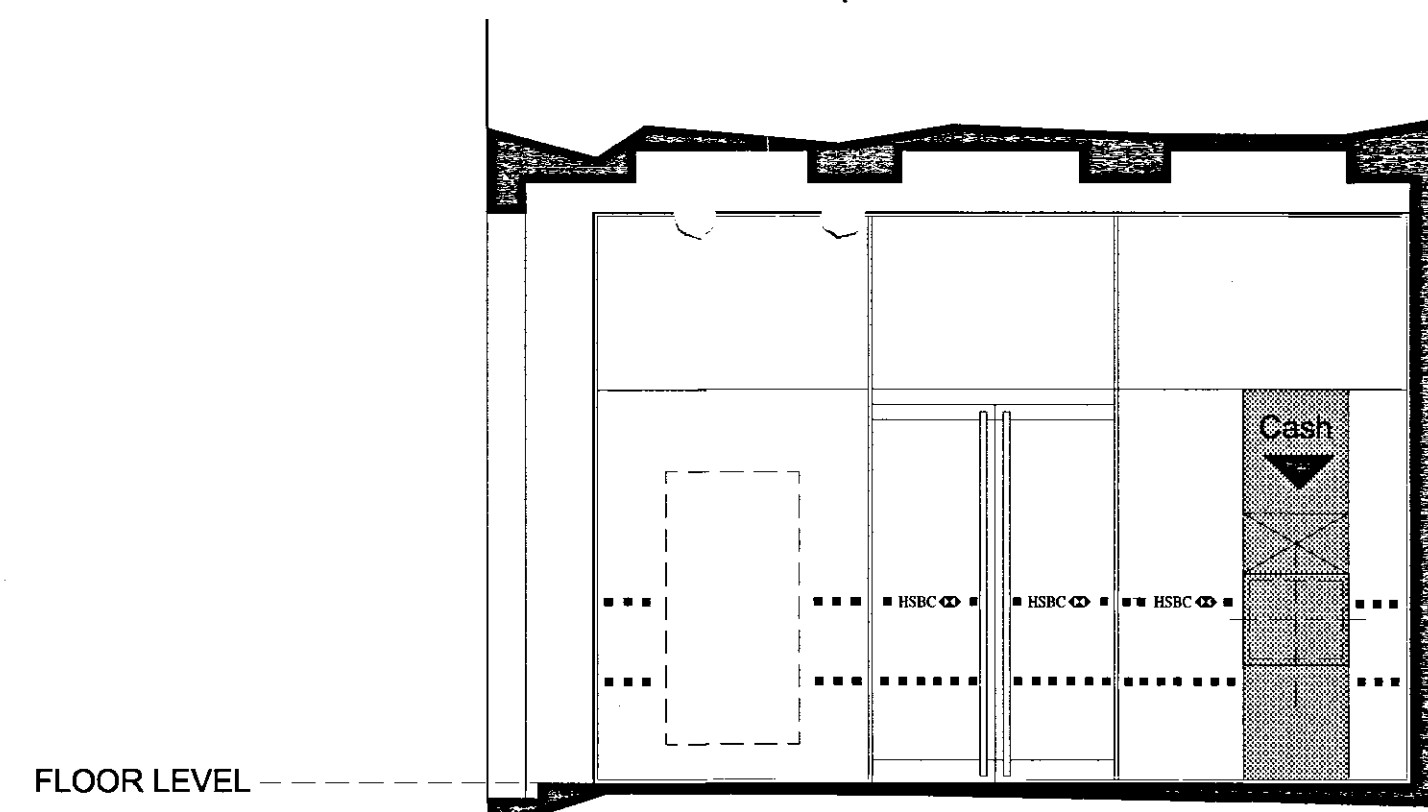

FRAMELESS 11.5mm 3 PLY
LAMINATED CLEAR GLAZED
SHOPFRONT WITH INTERNAL
FINS TO SPECIALIST DETAIL

NEW ATM THROUGH GLASS TO
DETAIL - RED (ral 3020) PANELS
AND WHITE GRAPHICS FORMED
WITH FILM APPLIED TO GLASS
INNER FACE

STAINLESS STEEL FINISH ATM
HOPPER AND RECIPROCITY
MARKETING PANEL OVER

ELEVATION
WITHIN PORTICO



EXISTING
ILLUMINATED SIGN
AND PANEL REMAINS
IN CENTRE

GRAPHICS - NON ILLUMINATED -
ON NEW PANELS TO MATCH EXTG
SIGN - EACH SIDE - BLACK TEXT ON
WHITE GROUND

EXISTING ILLUMINATED
PROJECTING SIGN TO REMAIN

EXISTING COVERED OPEN
PORTICO AREA TO FRONTAGE TO
REMAIN

NEW SHOPFRONT ON LINE OF
EXISTING WITHIN PORTICO - SEE
SEPERATE DETAIL

EXISTING STEPS UP TO PORTICO
LEVEL

3.50m ABOVE ARBITRARY DATUM

ELEVATION FROM
STREET

AMENDED PLAN
Ref. A1

12/03/05
0260105

PROPOSED MAIN
ELEVATION
REVISED 08.03.06

All dimensions to be verified by the Contractor on site. Do not scale drawings, work to figured dimensions only.