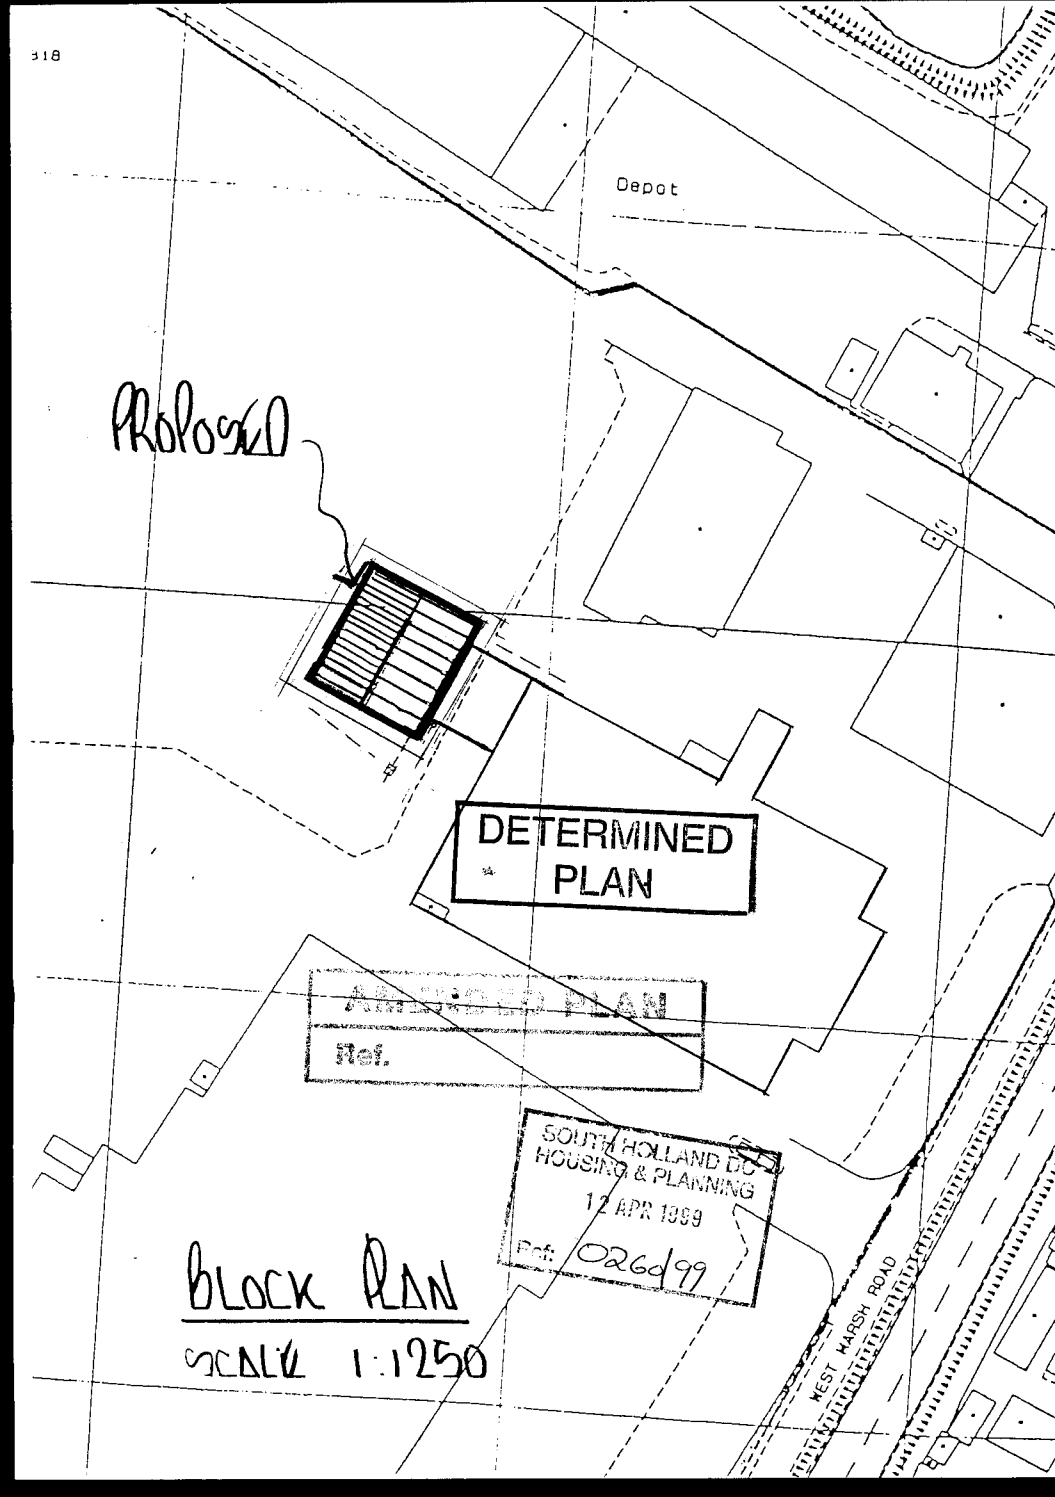
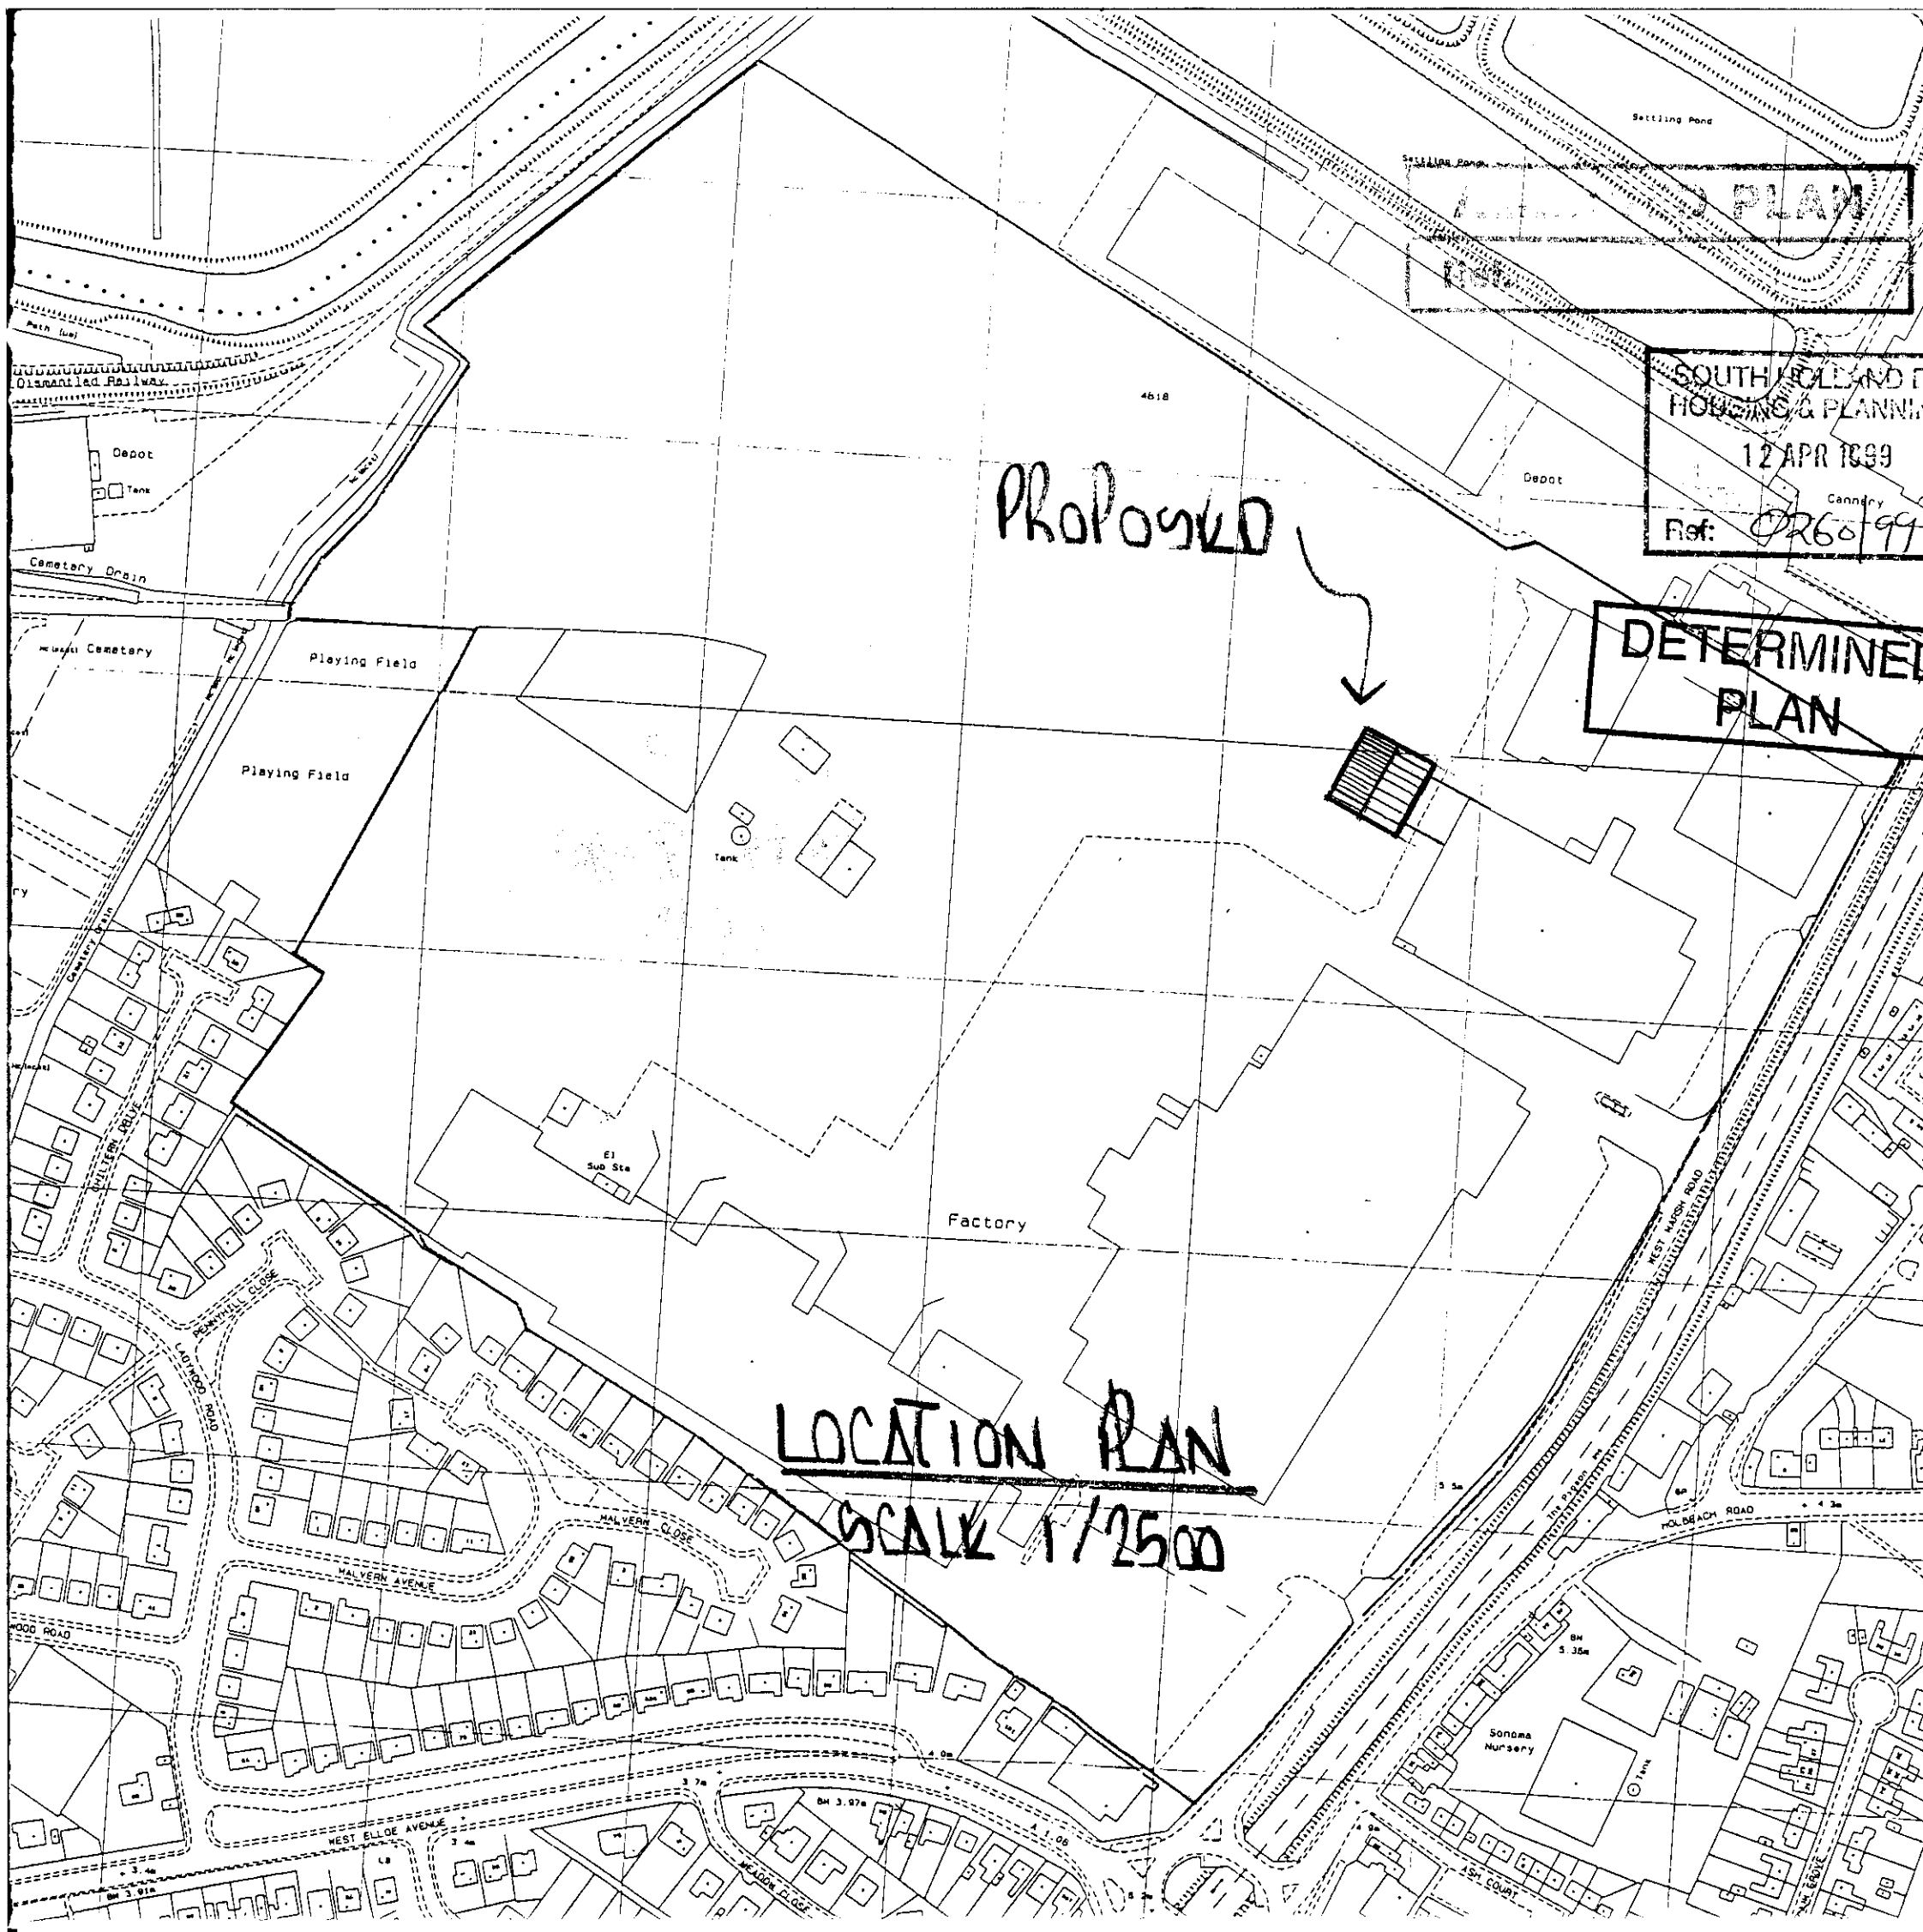


BLOCK PLAN

SCALE 1:1250


Proposed
LOCATION PLAN
SCALE 1/2500
DETERMINED PLAN
SOUTH HOLLAND D
HOUSING & PLANNI
12 APR 1999
Ref: 02/60/99
Settling Pond
Depot
Tank
Cemetery Drain
Playing Field
Playing Field
Tank
Factory
El Sub Sta
Depot
Canndry
Dismantled Railway
Path (um)
4618
MALVERN AVENUE
MALVERN CLOSE
PENNYHILL CLOSE
LAUNTOOD ROAD
WEST ELLOE AVENUE
MEADOW CLOSE
WILLIAM AVENUE
WEST MARSH ROAD
HOLBEACH ROAD
The Pigeon
Sonoma Nursery
ASH COURT
ASH GROVE
BM 3.97m
BM 5.35m