

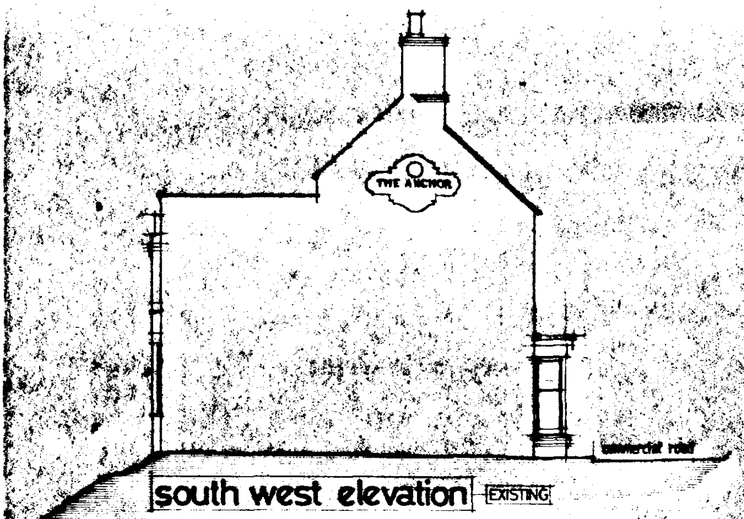



south west elevation EXISTING

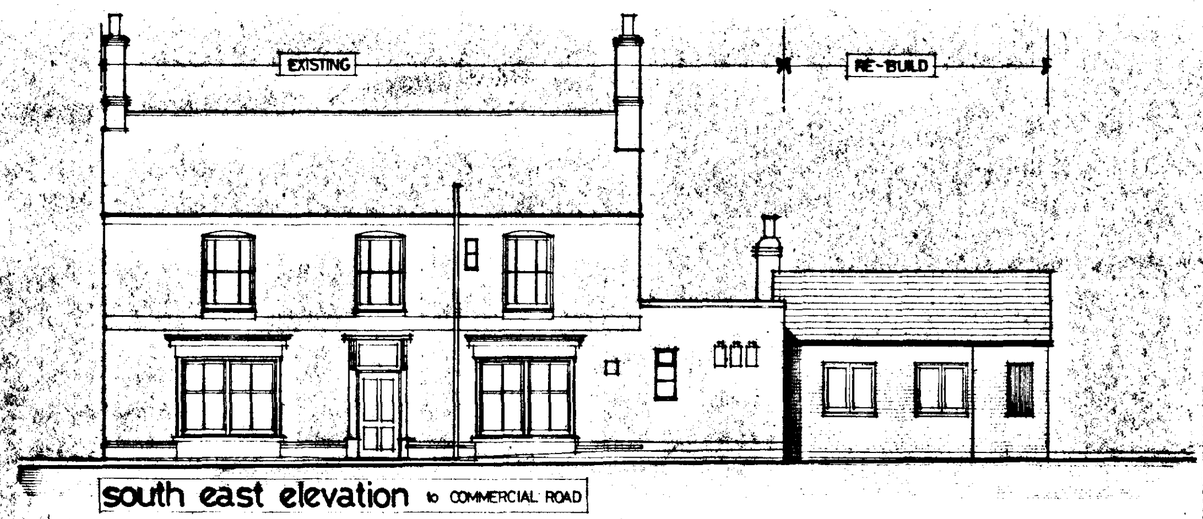

south east elevation to COMMERCIAL ROAD

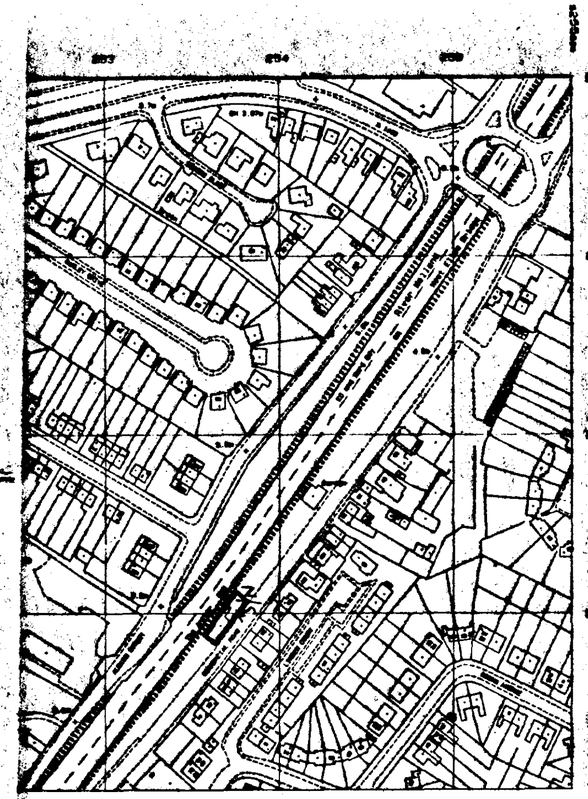

site location 1:2500

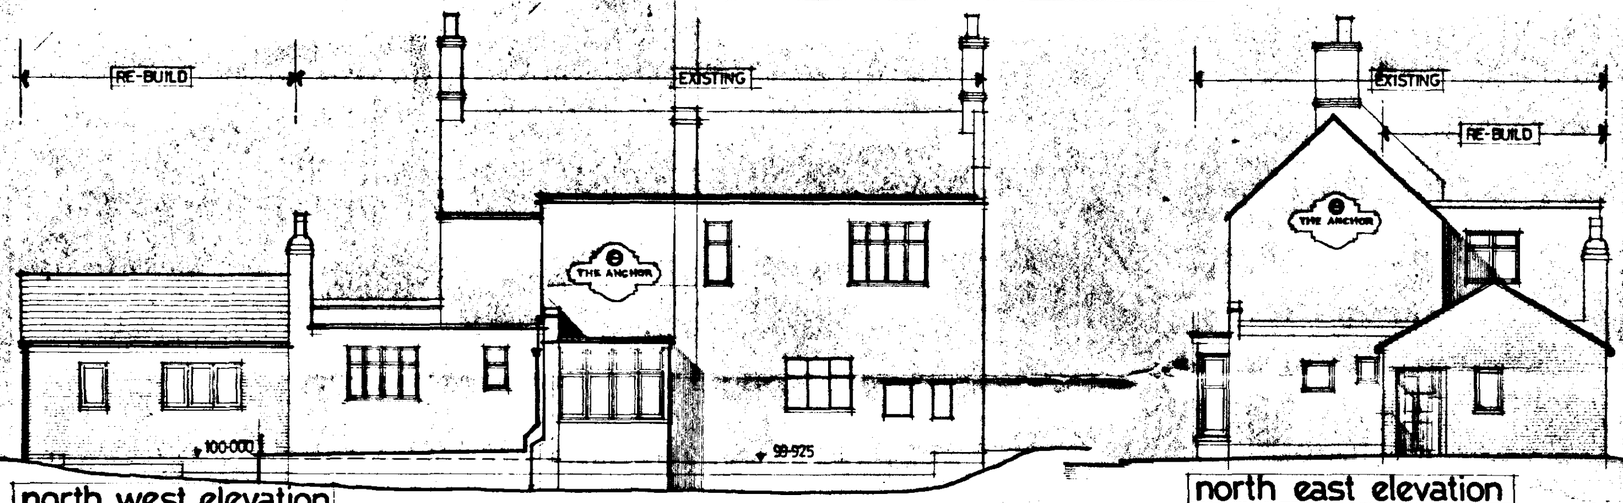


north west elevation

north east elevation

river welland

river welland

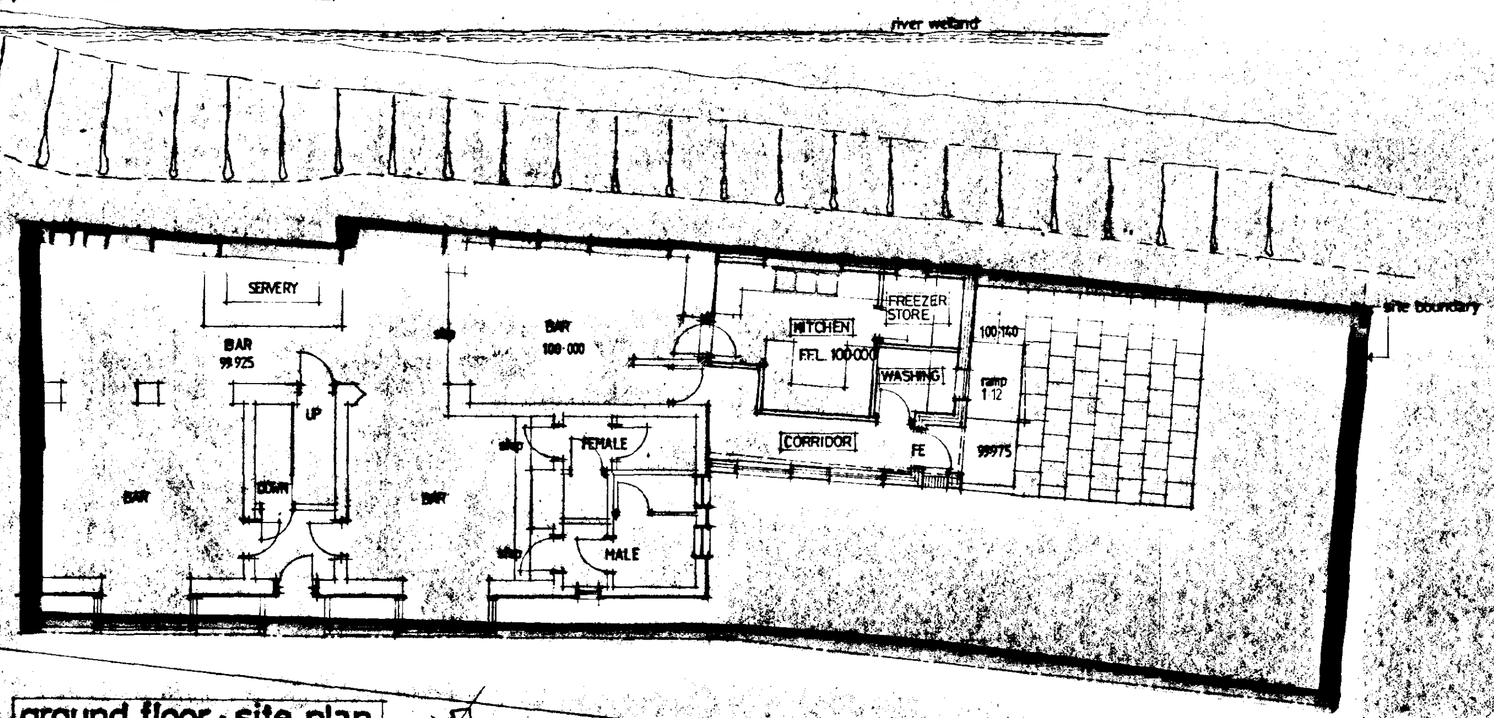

ground floor + site plan.

DETERMINED PLAN

SOUTH HOLLAND DC HOUSING SERVICES 12 MAR 1997 Ref: 6261/97

MATERIALS

ROOF	Marley LUDLOW PLUS concrete roof tiles, Red. Reclaimed existing and new to match
WALLS	Flush pointed selected common brick painted to match original.
WINDOWS	uPVC Framed double glazed.

PRO - Build
MIDLANDS LIMITED
81 Masefield Drive, Leyfields
Tamworth, Staffs., B79 8BN
Telephone 01827 69767
Tel: & Fax: 01827 61233

Allan Bradhead Associates.
Architects and Interior Design consultants
ST PAUL'S HOUSE, 21-23 ST PAUL'S SQUARE, BIRMINGHAM, B3 1RB
Tel: 0121-693-1908
Fax: 0121-693-1491

Mayfair Taverns The Old Malthouse St Johns Rd Banbury

THE ANCHOR COMMERCIAL ROAD SPALDING PE11 2HD

RE-CONSTRUCTION OF KITCHEN and STORE PLANS and ELEVATIONS

1:100	Feb 97	9616:01	A2 02