SCALE 1:100


20A WESTLODE STREET

SPALDING

Planning & Development


31 MAR 2010

Ref: 0262-10

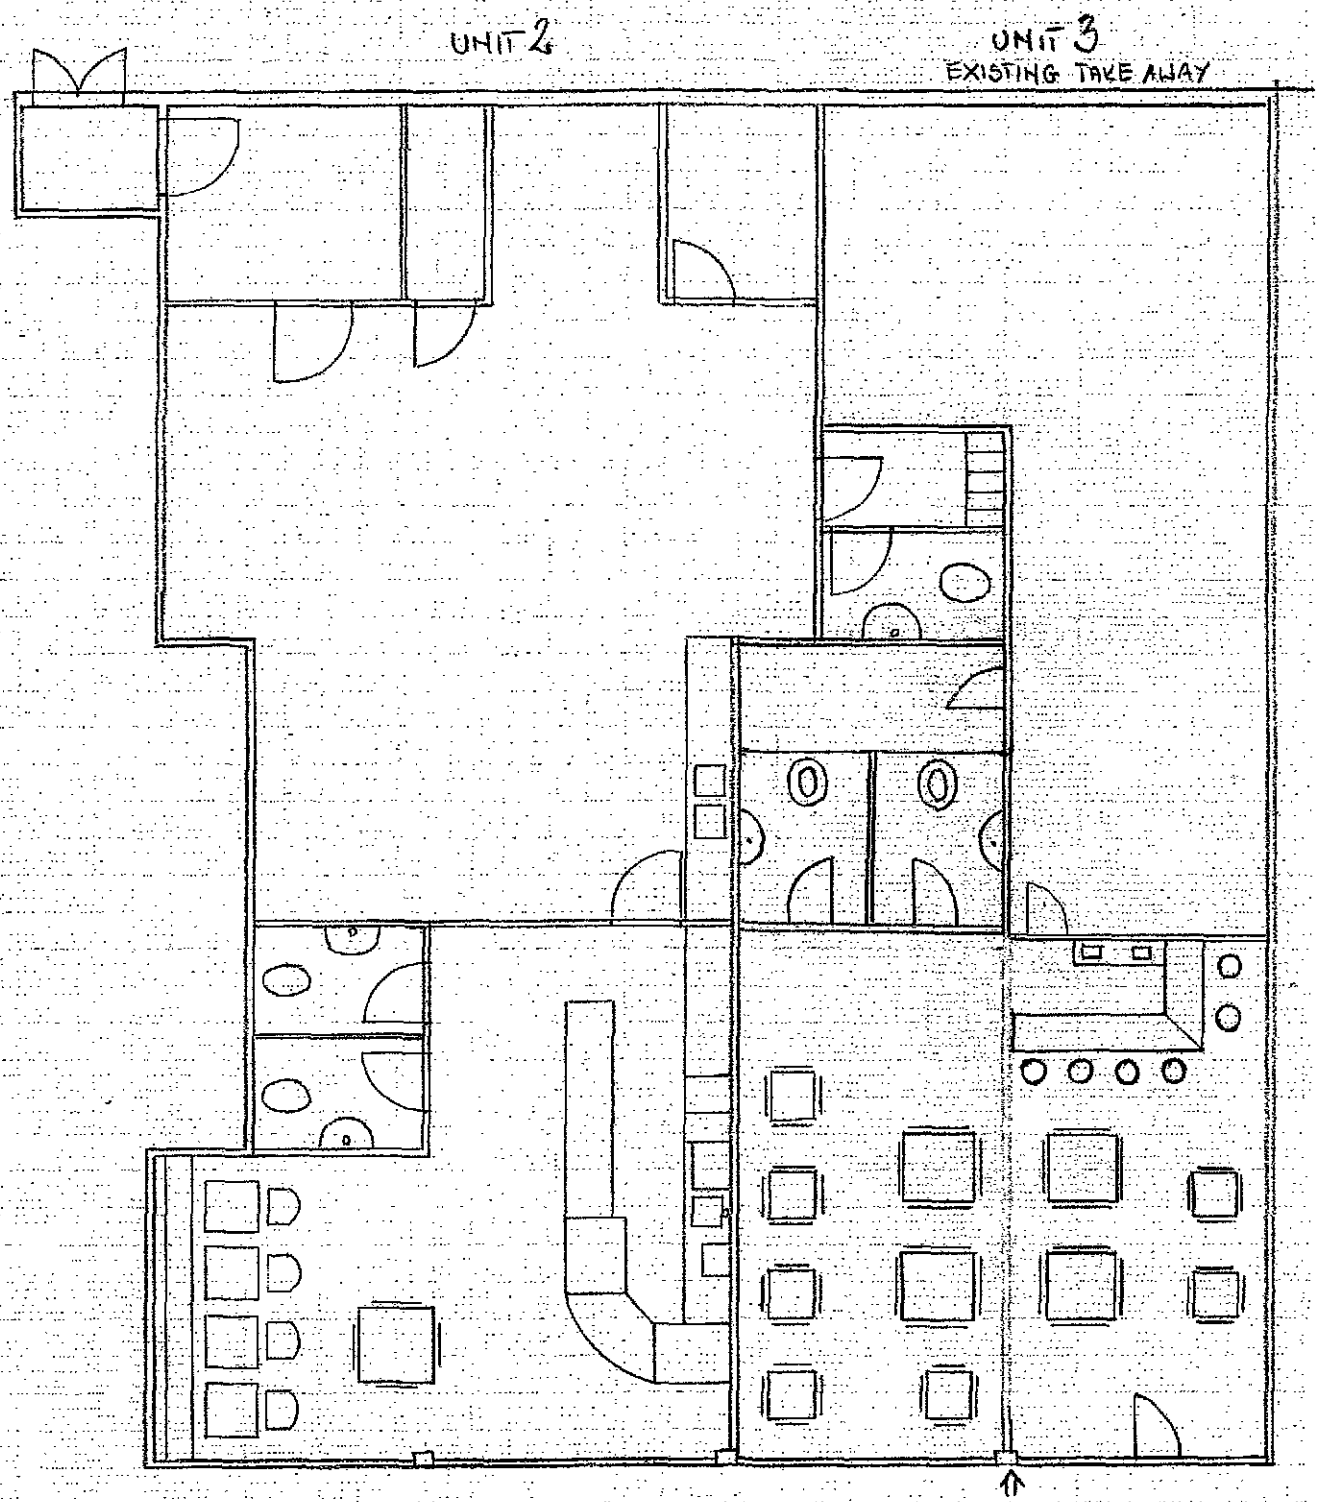

WALL TO BE REMOVED

NO OTHER INTERNAL ALTERATIONS

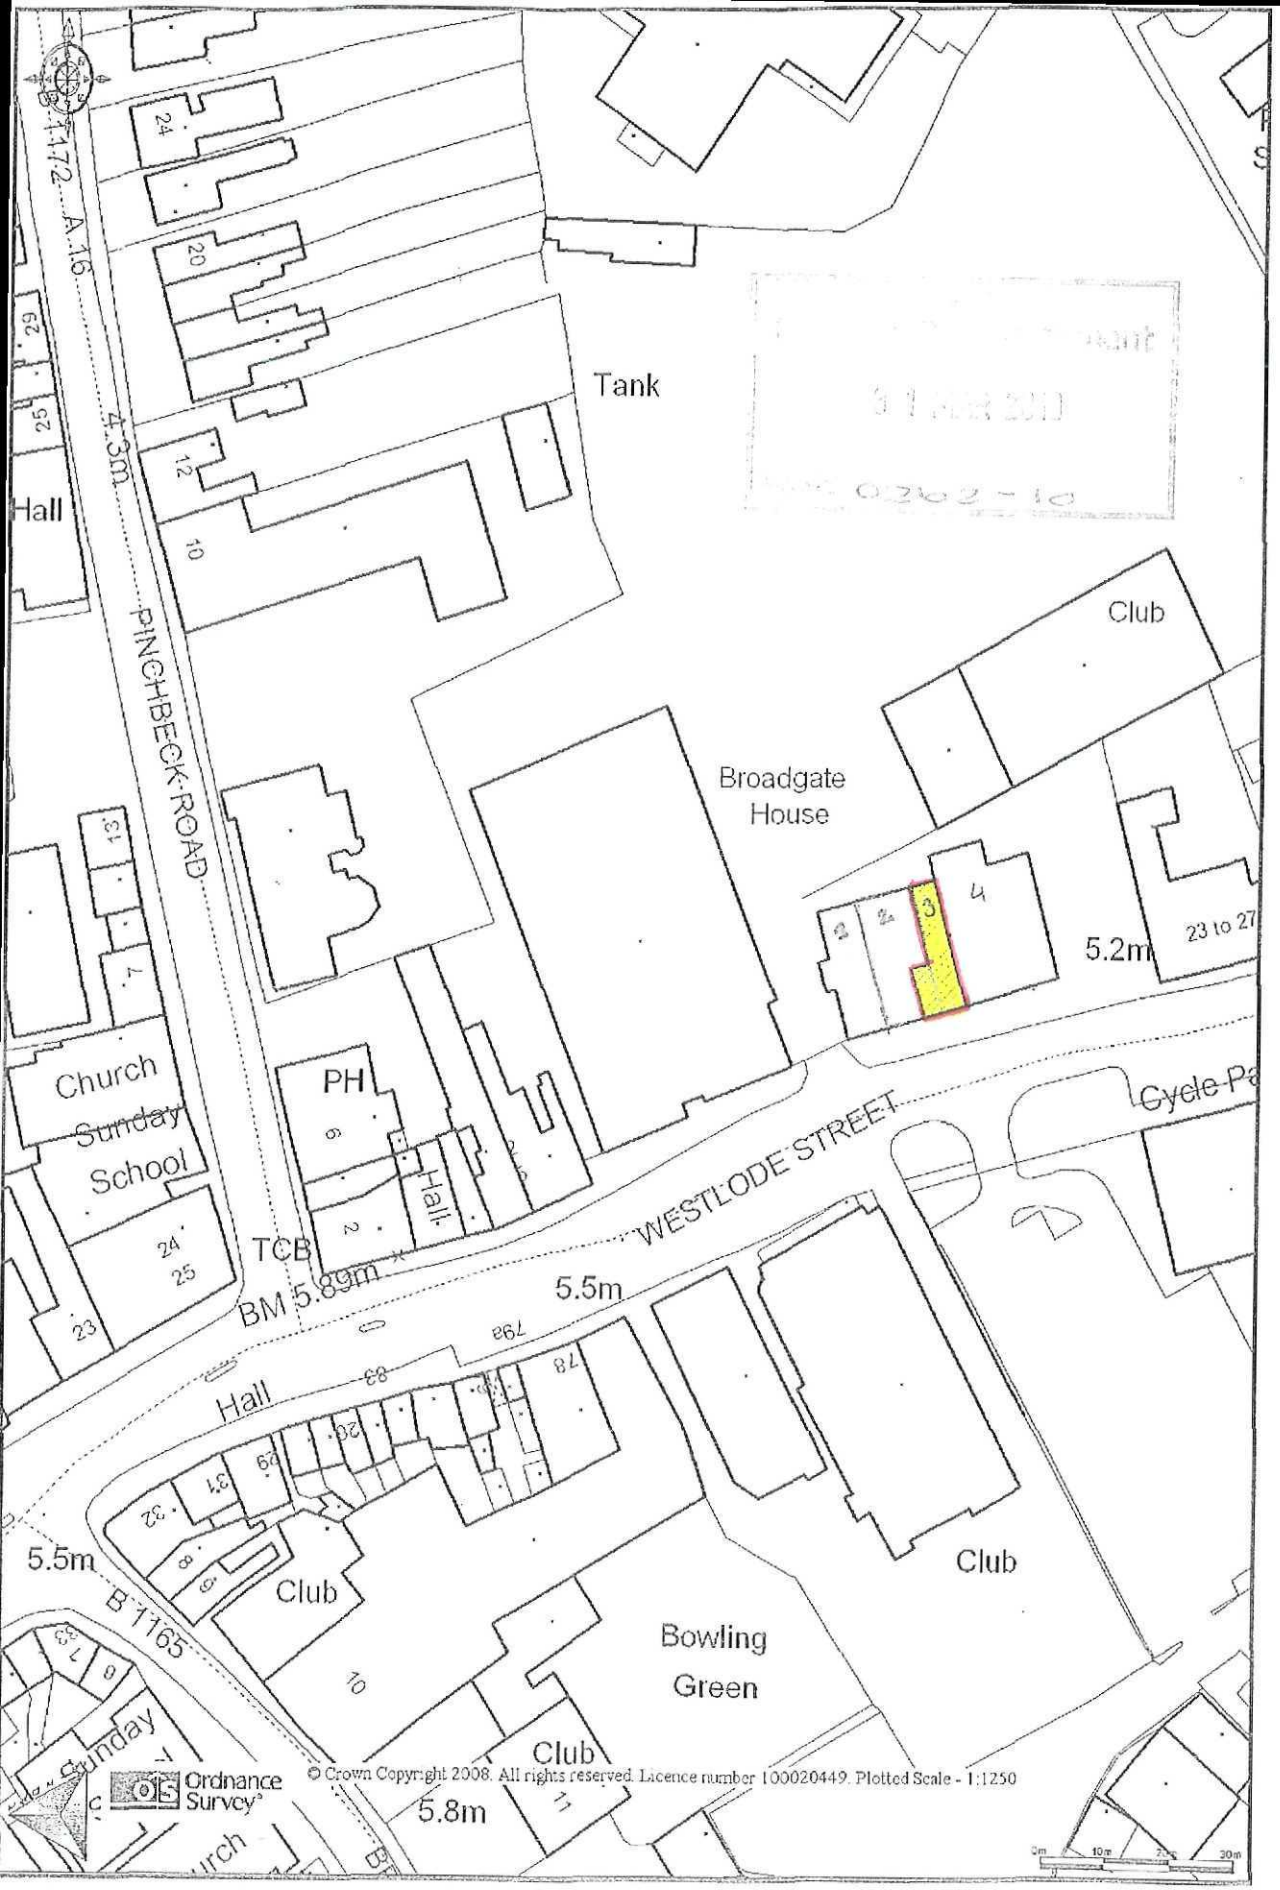
B 1172
A 16
PINCHBECK ROAD
Tank
Hall
Club
Broadgate House
Church
Sunday School
PH
Hall
TCB
BM 5.89m
WESTLODE STREET
5.5m
5.2m
23 to 27
Cycle Pa
Hall
Club
Bowling Green
Club
Club
5.5m
B 1165
Sunday
5.8m
Ordnance Survey
© Crown Copyright 2008. All rights reserved. Licence number 100020449. Plotted Scale - 1:1250