
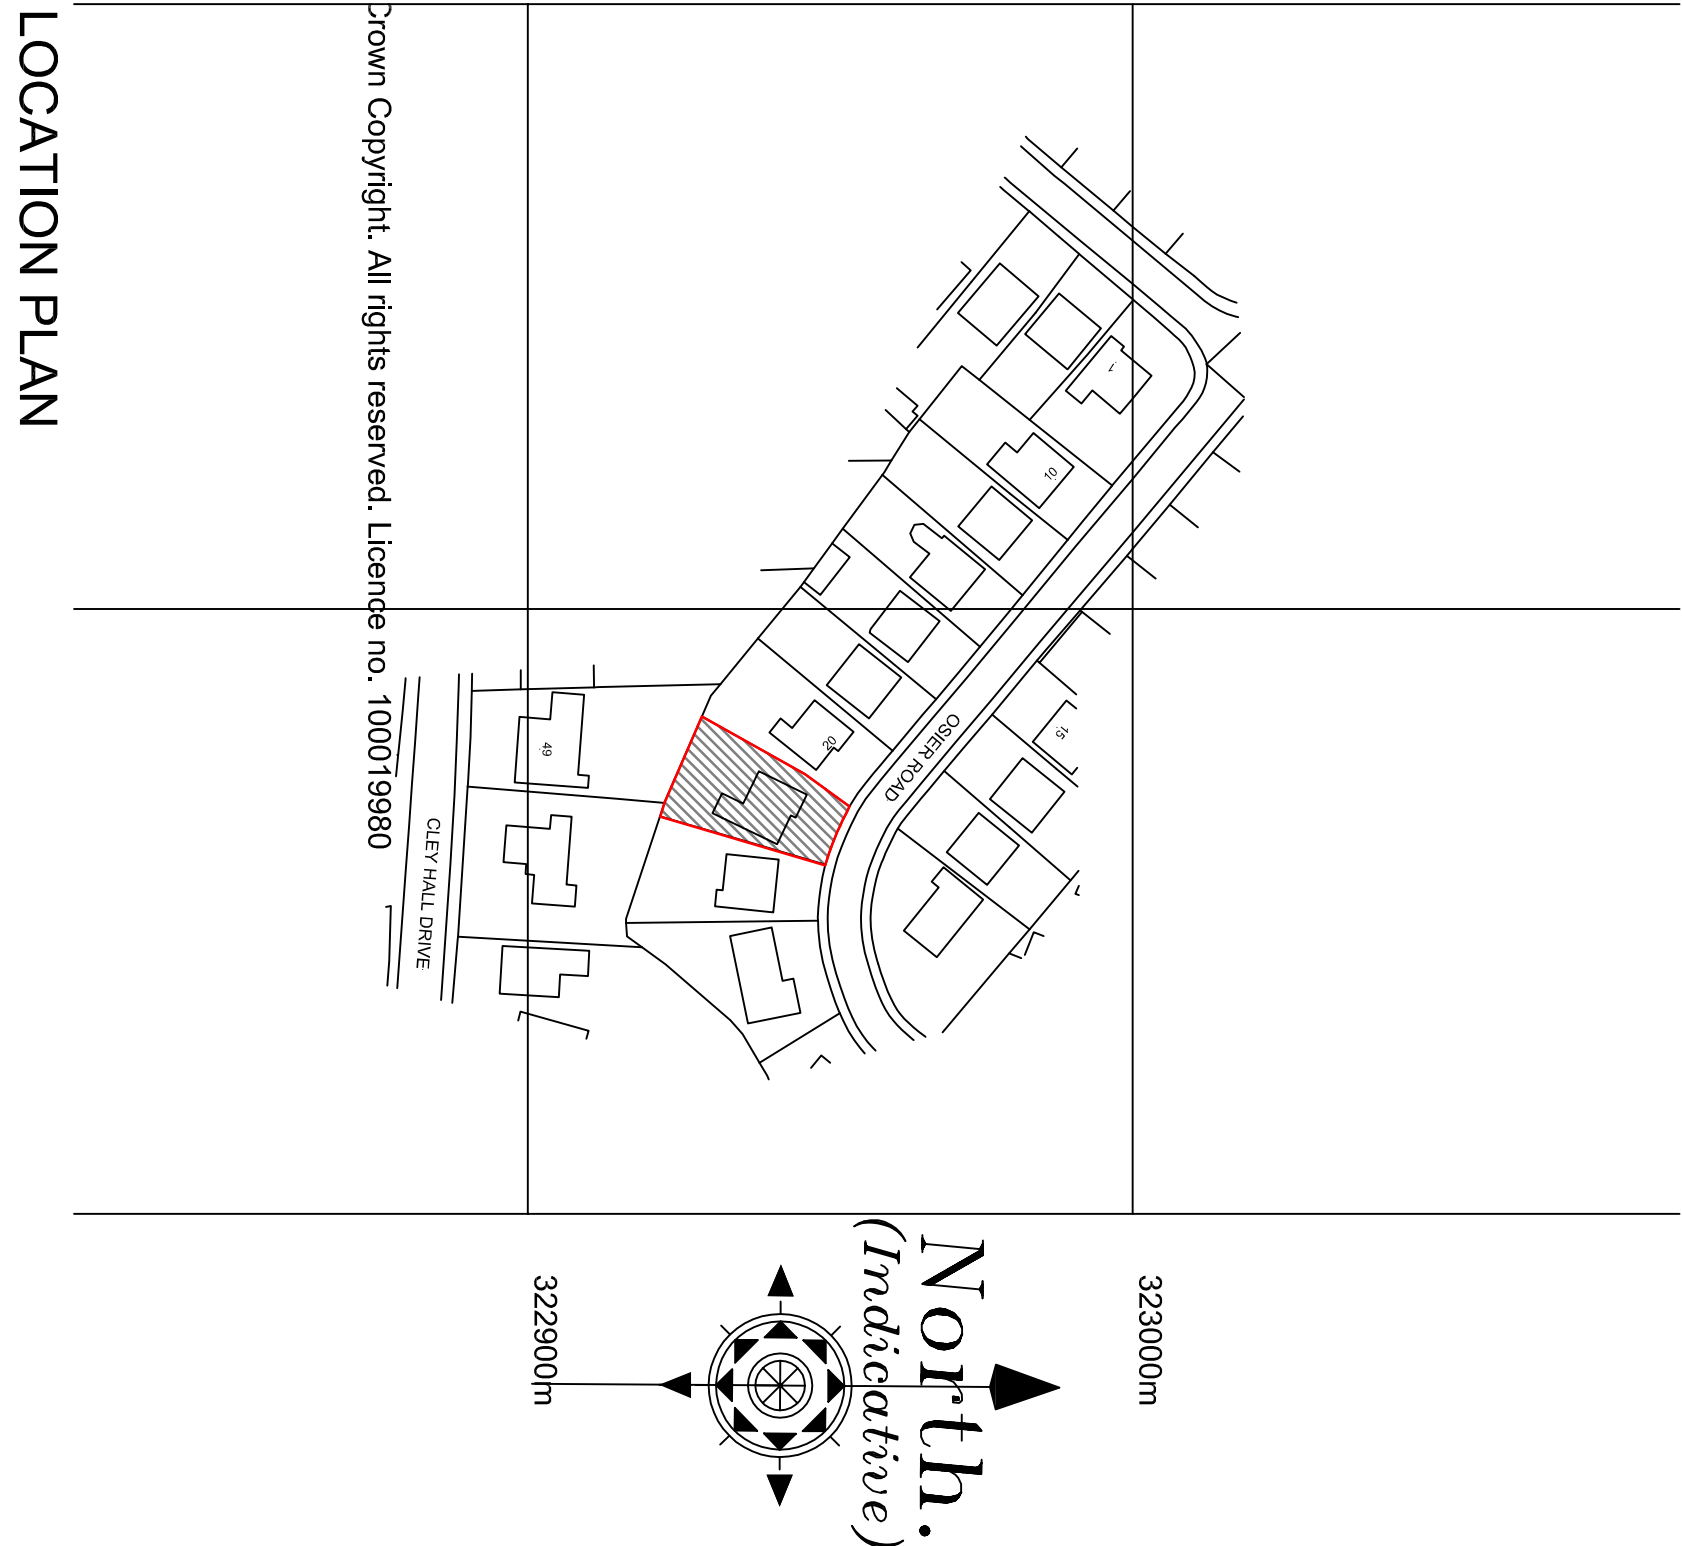
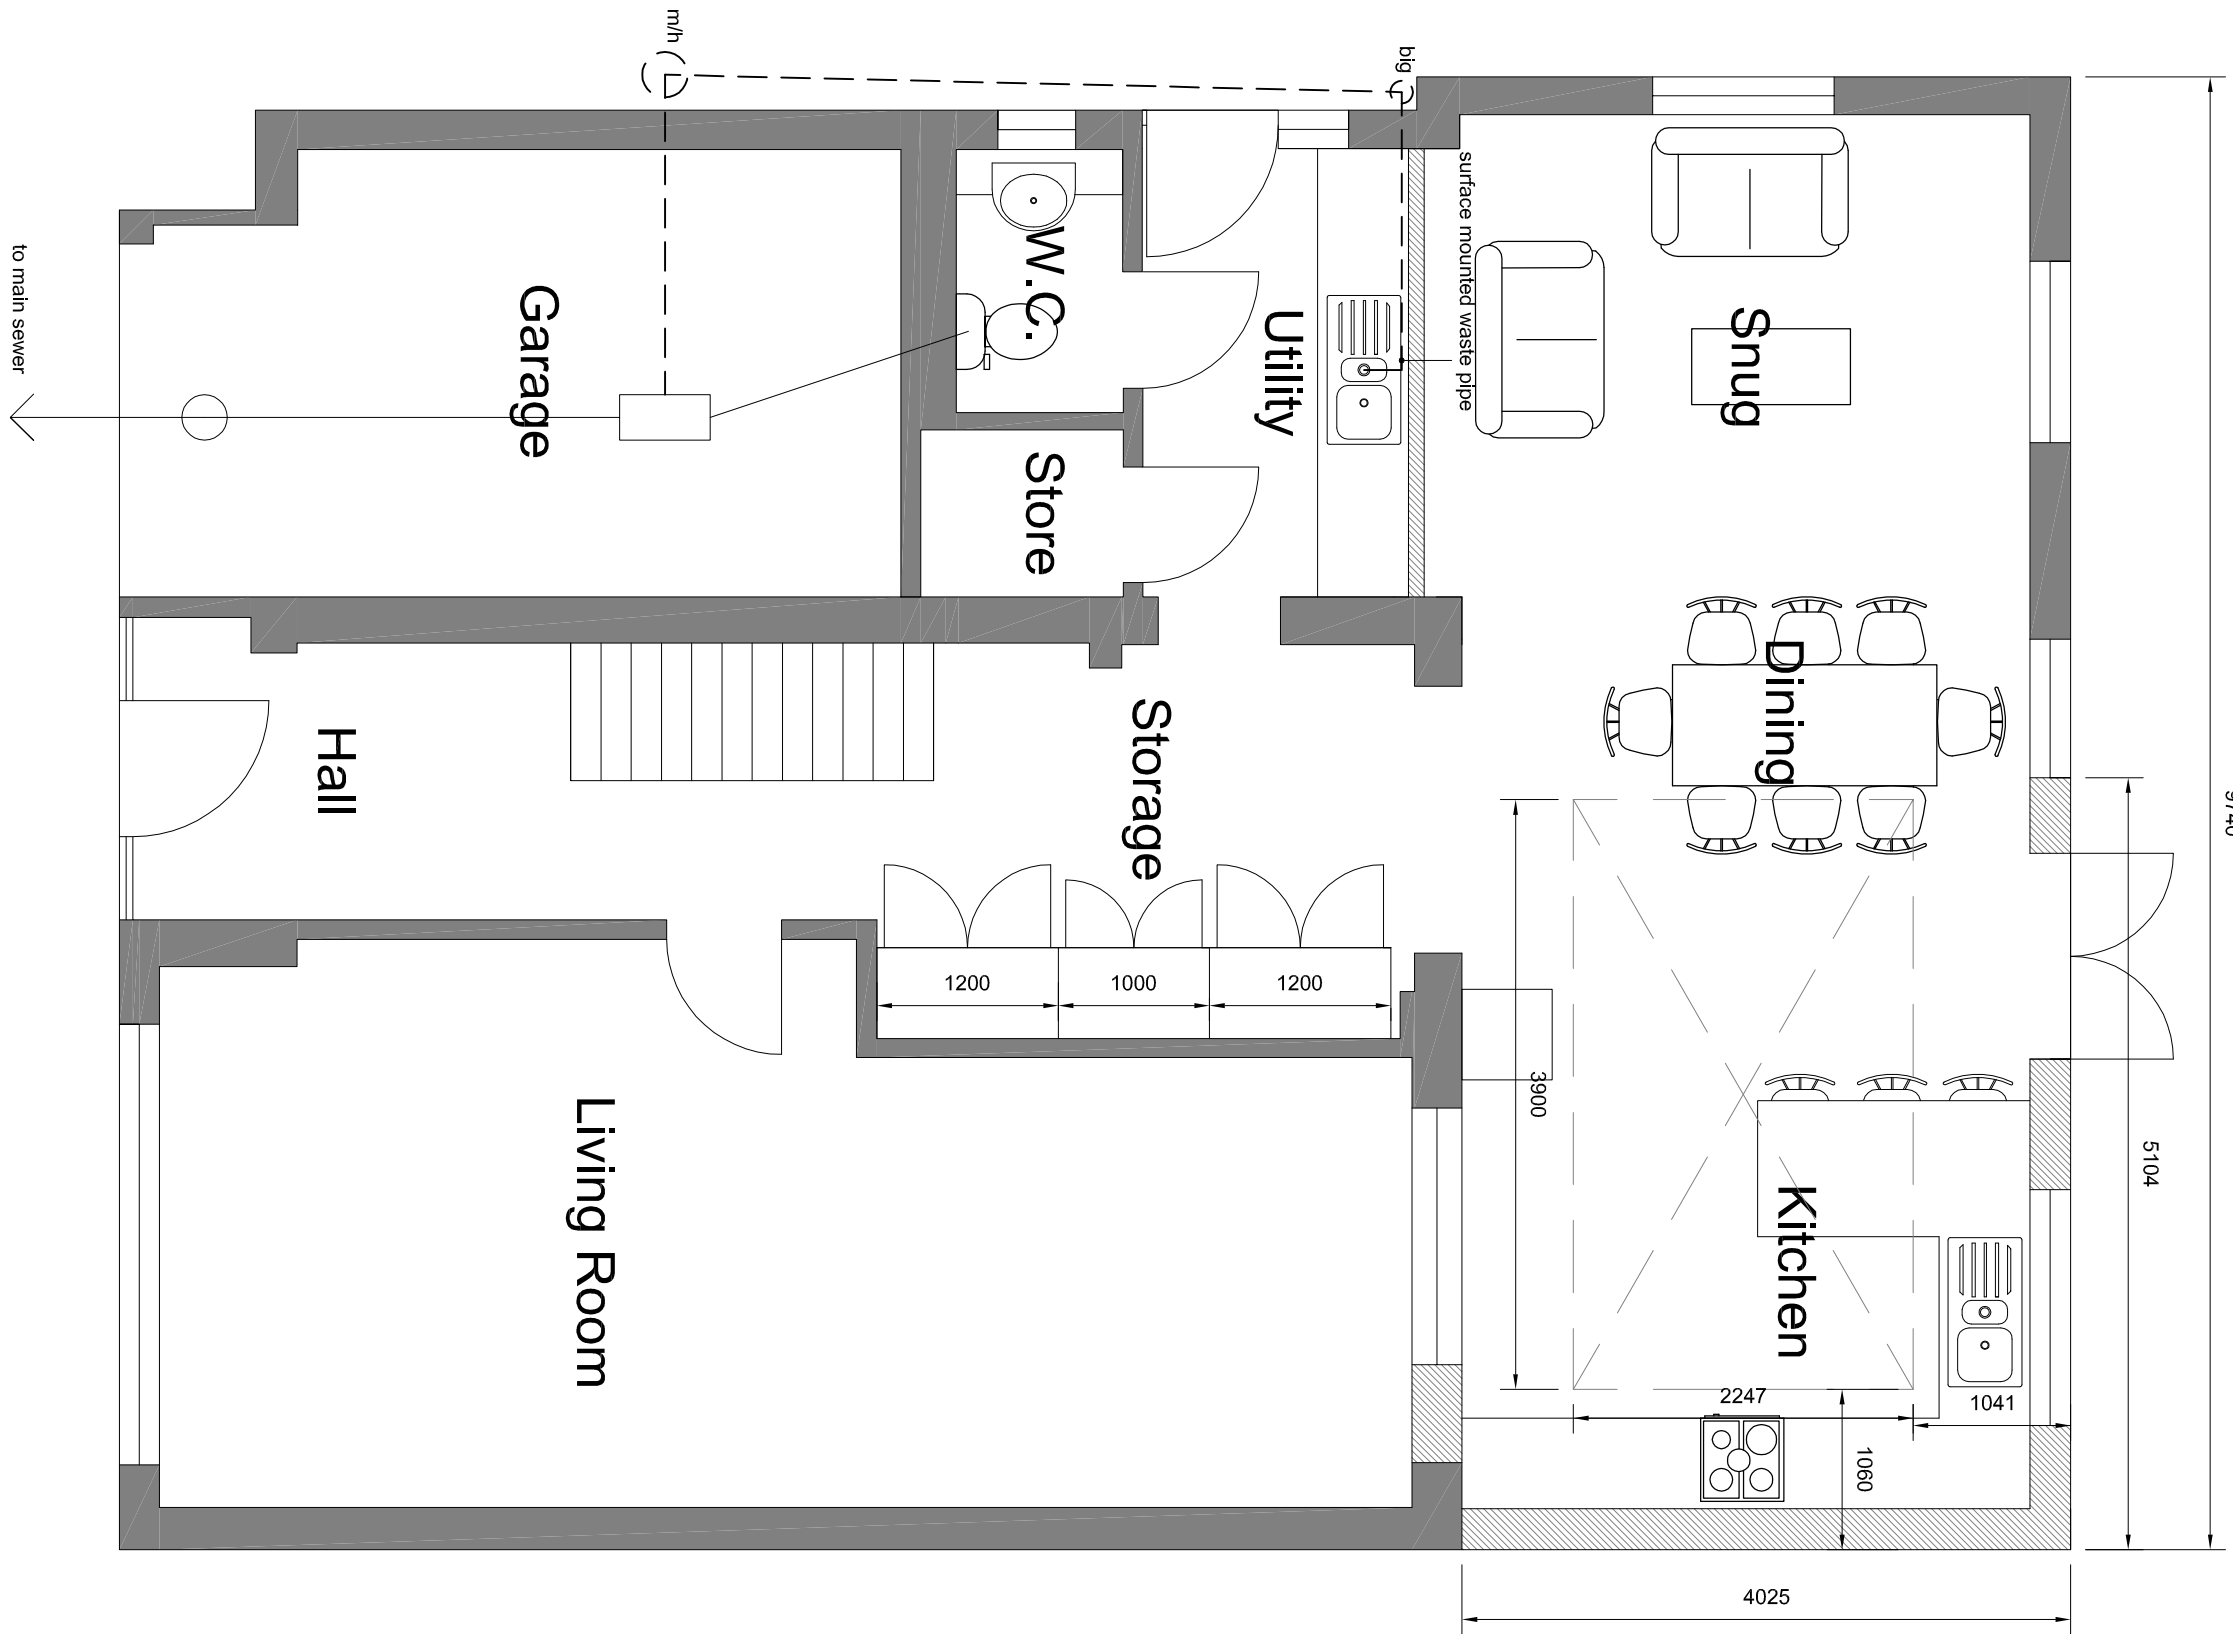
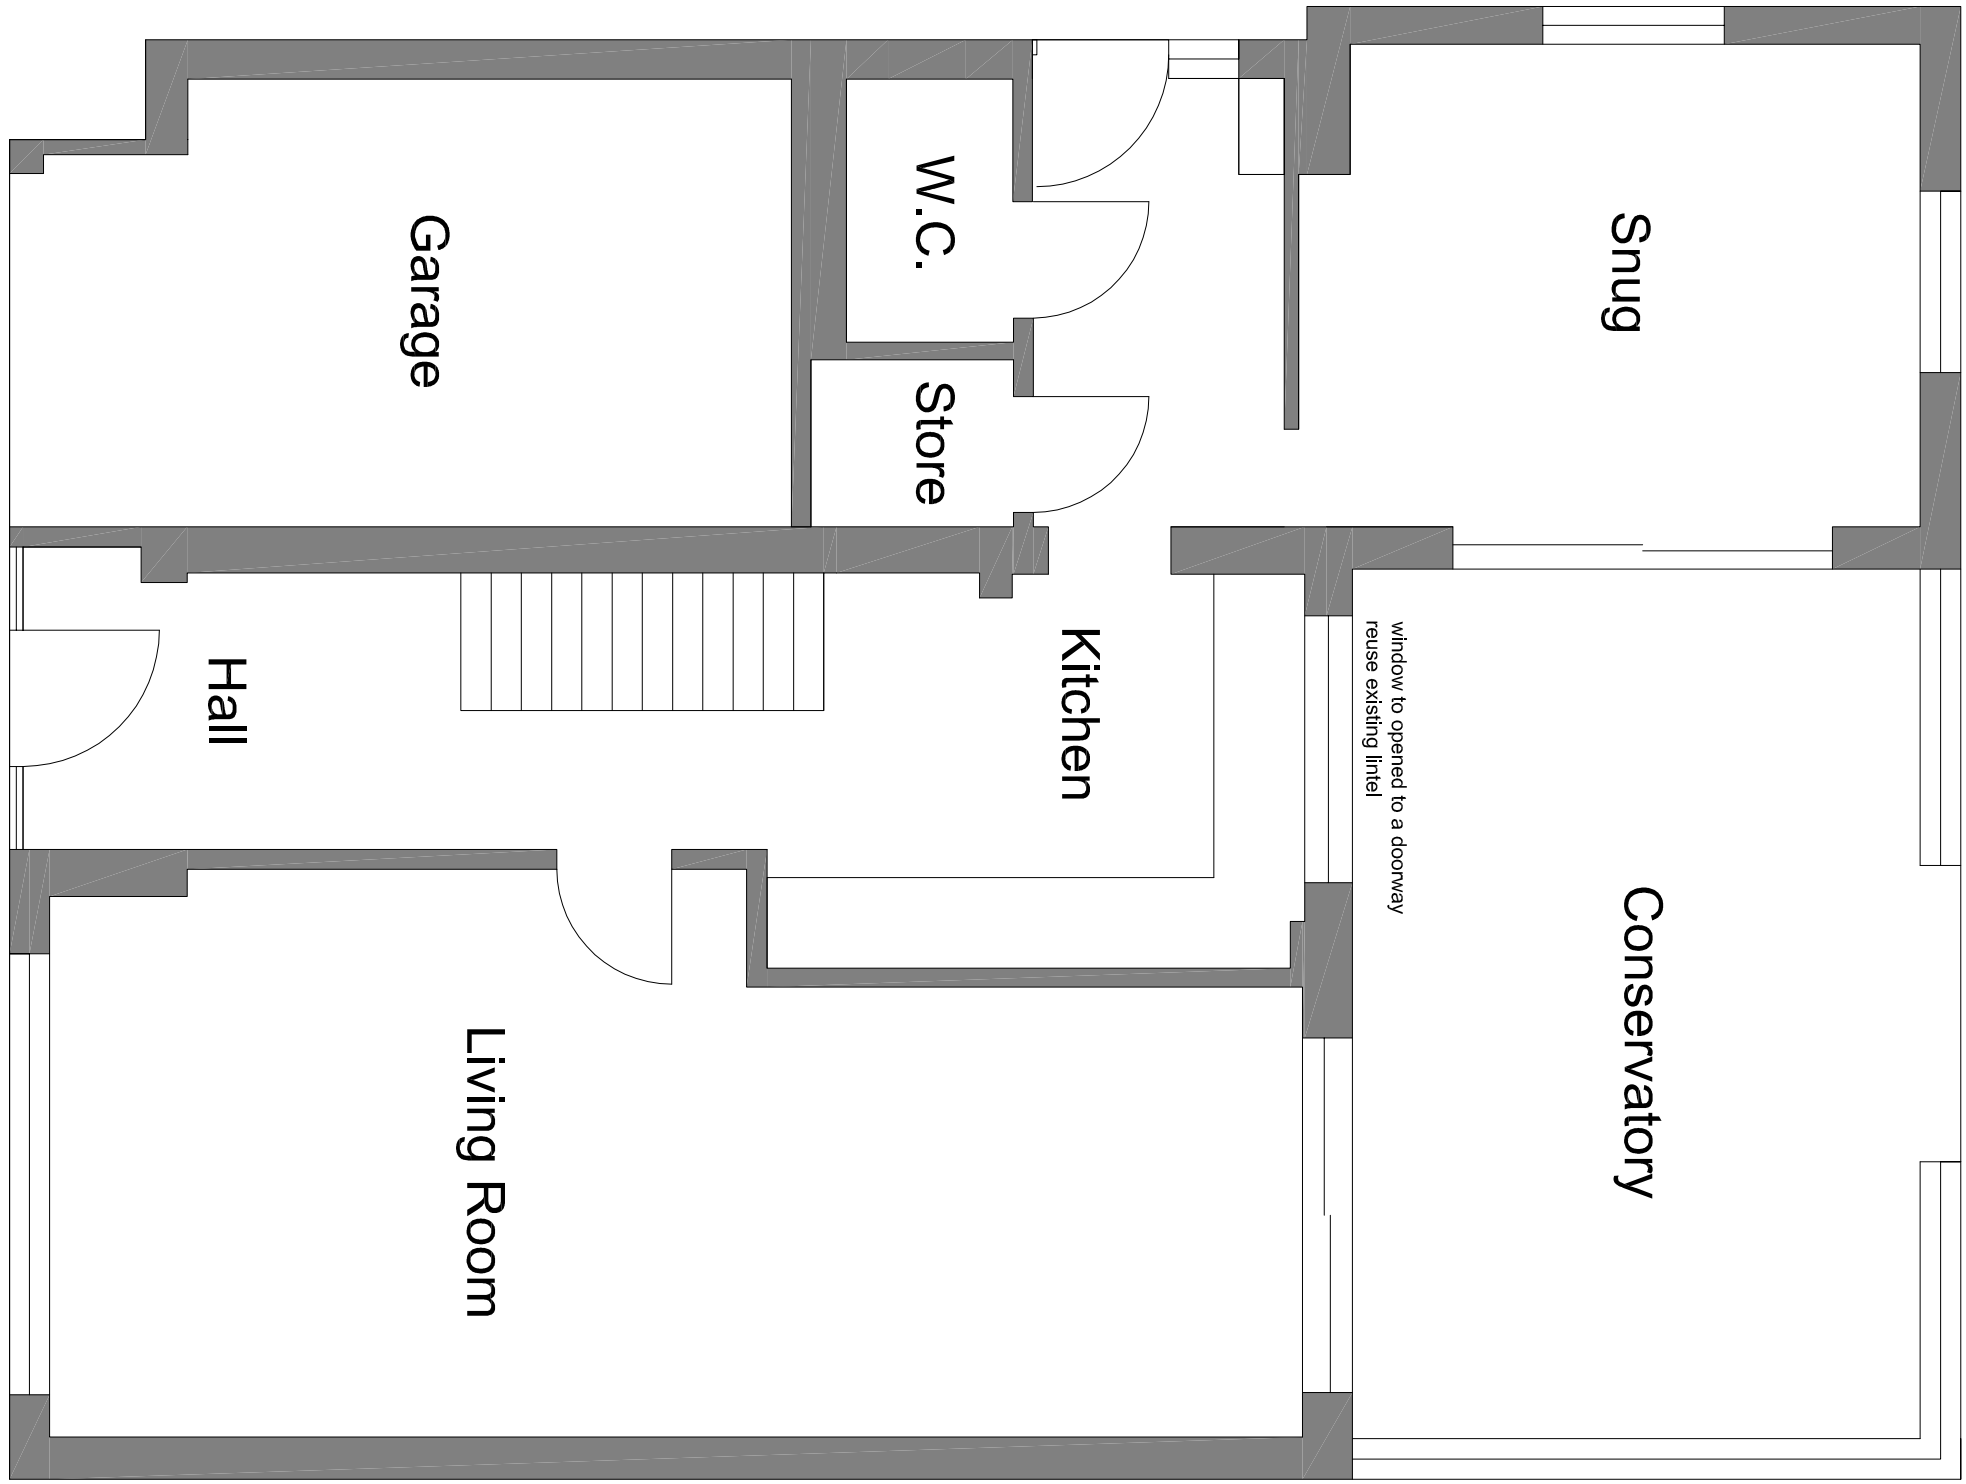


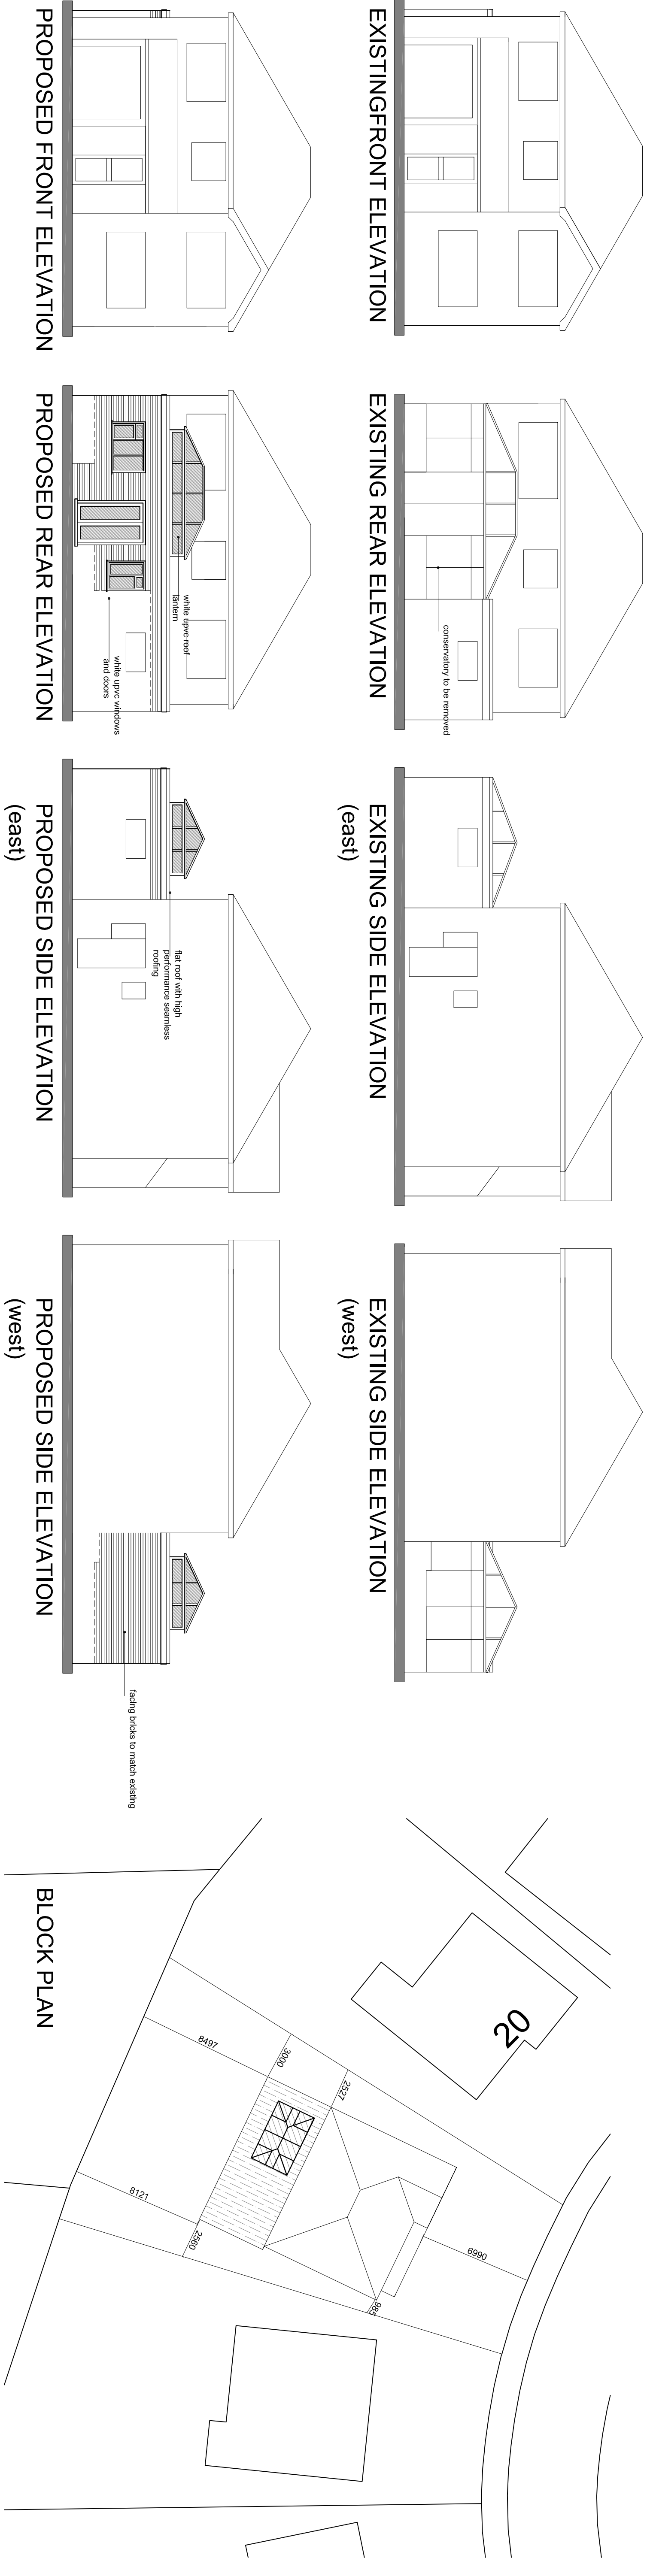

EXISTING GROUND FLOOR PLAN

PROPOSED GROUND FLOOR PLAN